

© COPYRIGHT
The copyright in this drawing is vested in Sheppard Robson and no license or assignment of any kind has been, or is, granted to any third party whether by provision of copies or originals or otherwise unless agreed in writing.

DO NOT SCALE FROM THIS DRAWING
The contractor shall check and verify all dimensions on site and report any discrepancies in writing to Sheppard Robson before proceeding work.

FOR ELECTRONIC DATA ISSUE
Electronic Data / drawings are issued as "read only" and should not be interpreted for measurement. All dimensions and levels should read, only those values stated in text on the drawing.

Pall Mall Medical Centre
Future F&B
AREAS NOT IN SCOPE

NOTES:
- All dimensions to be checked on site and any discrepancies to be highlighted prior to construction
- Features to run to underside of soffits unless otherwise stated
- Allow for all walls to have recessed skirting unless stated
- Please note that there are areas with limited access. Some areas may differ from the survey information. Structural steel fixings, dimensions to be checked on site prior to construction.
- Proposals subject to detailed site investigation and opening up works.
- All dimensions to be checked on site and any discrepancies to be highlighted prior to construction.
- Pall Mall Court is Grade II Listed. If in doubt about any element of the works, please consult the Architect before proceeding. Any proposed works that deviate from this drawing are to be reviewed by the Architect prior to carrying out these works.
- Special care to be taken where working adjacent to heritage features such as mosaic tiles or brickwork in stair cores, so as not to disturb or damage these features. Ensure adjacent elements are not damaged.

NOTES:
- Refer to 22XXX series for Internal Walls Scoping
- Refer to 23XXX series Internal Walls Setting Out
- Refer to 25XXX series for Fire Strategy
- Refer to 42XXX series for Elevations
- Refer to 42XXX series Details
- Refer to 42XXX series for Painting & Decorating Scoping
- Refer to 42XXX series for Schedules
- Refer to acoustic consultants report for acoustic wall requirements
- Refer to AV consultants drawings for set outs
- All walling to be SATC (Paint on plaster) to match wall unless otherwise noted.
- Allow for all walls to be WF61 General Paint unless otherwise noted.


- All dimensions to be checked on site and any discrepancies to be highlighted prior to construction
- Assume all finishes are full height unless otherwise stated, refer to wall finish elevations for more detail

To be read in conjunction with:
- NBS Specification
- Fire consultants report
- Acoustic consultants report

WALL FINISH CODES:
WF61-02 Sheet Products
WF61-03 Glazed Finishes
WF61-04 Timber Products
WF61-05 Stone/Ceramic
WF61-06 Metal Screens
WF61-07 Other Screens
WF61-08 Painting & Decorating
WF61-09 Staircase/Handrail

Type
WFXXA
Package Identifier
Secondary Letter
Variations in colour/finish

REV. DATE AMENDMENT
C01 06/09/2024 Construction issue

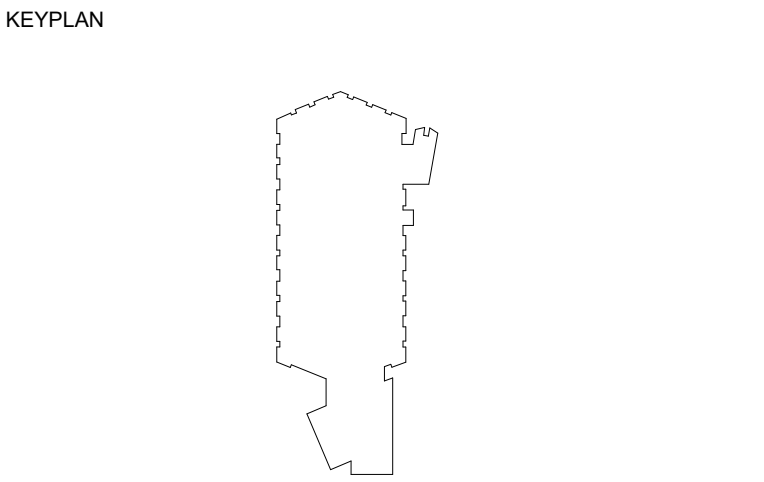

CLIENT
DRAGONFLY

ID:SR
SHEPPARD ROBSON


27th Floor City Tower Piccadilly Plaza Manchester M1 4BT
T: +44 (0)161 233 8900 E: enquiries@sheppardrobson.com

PROJECT
Pall Mall Court

SCALE:BA0 DATE 06/09/2024 ORIGINATOR ZJW CHECKED JI AUTHORISED ML

Internal Wall Finishes
- Level 06 Scoping Plan
- Painting & Decorating

Stage 5
STATUS PURPOSE FOR ISSUE SR NO.
A5 FOR CONSTRUCTION 7240
DRAWING NO.
7240 -SRA -XX-06-DR -A - 42806 C01

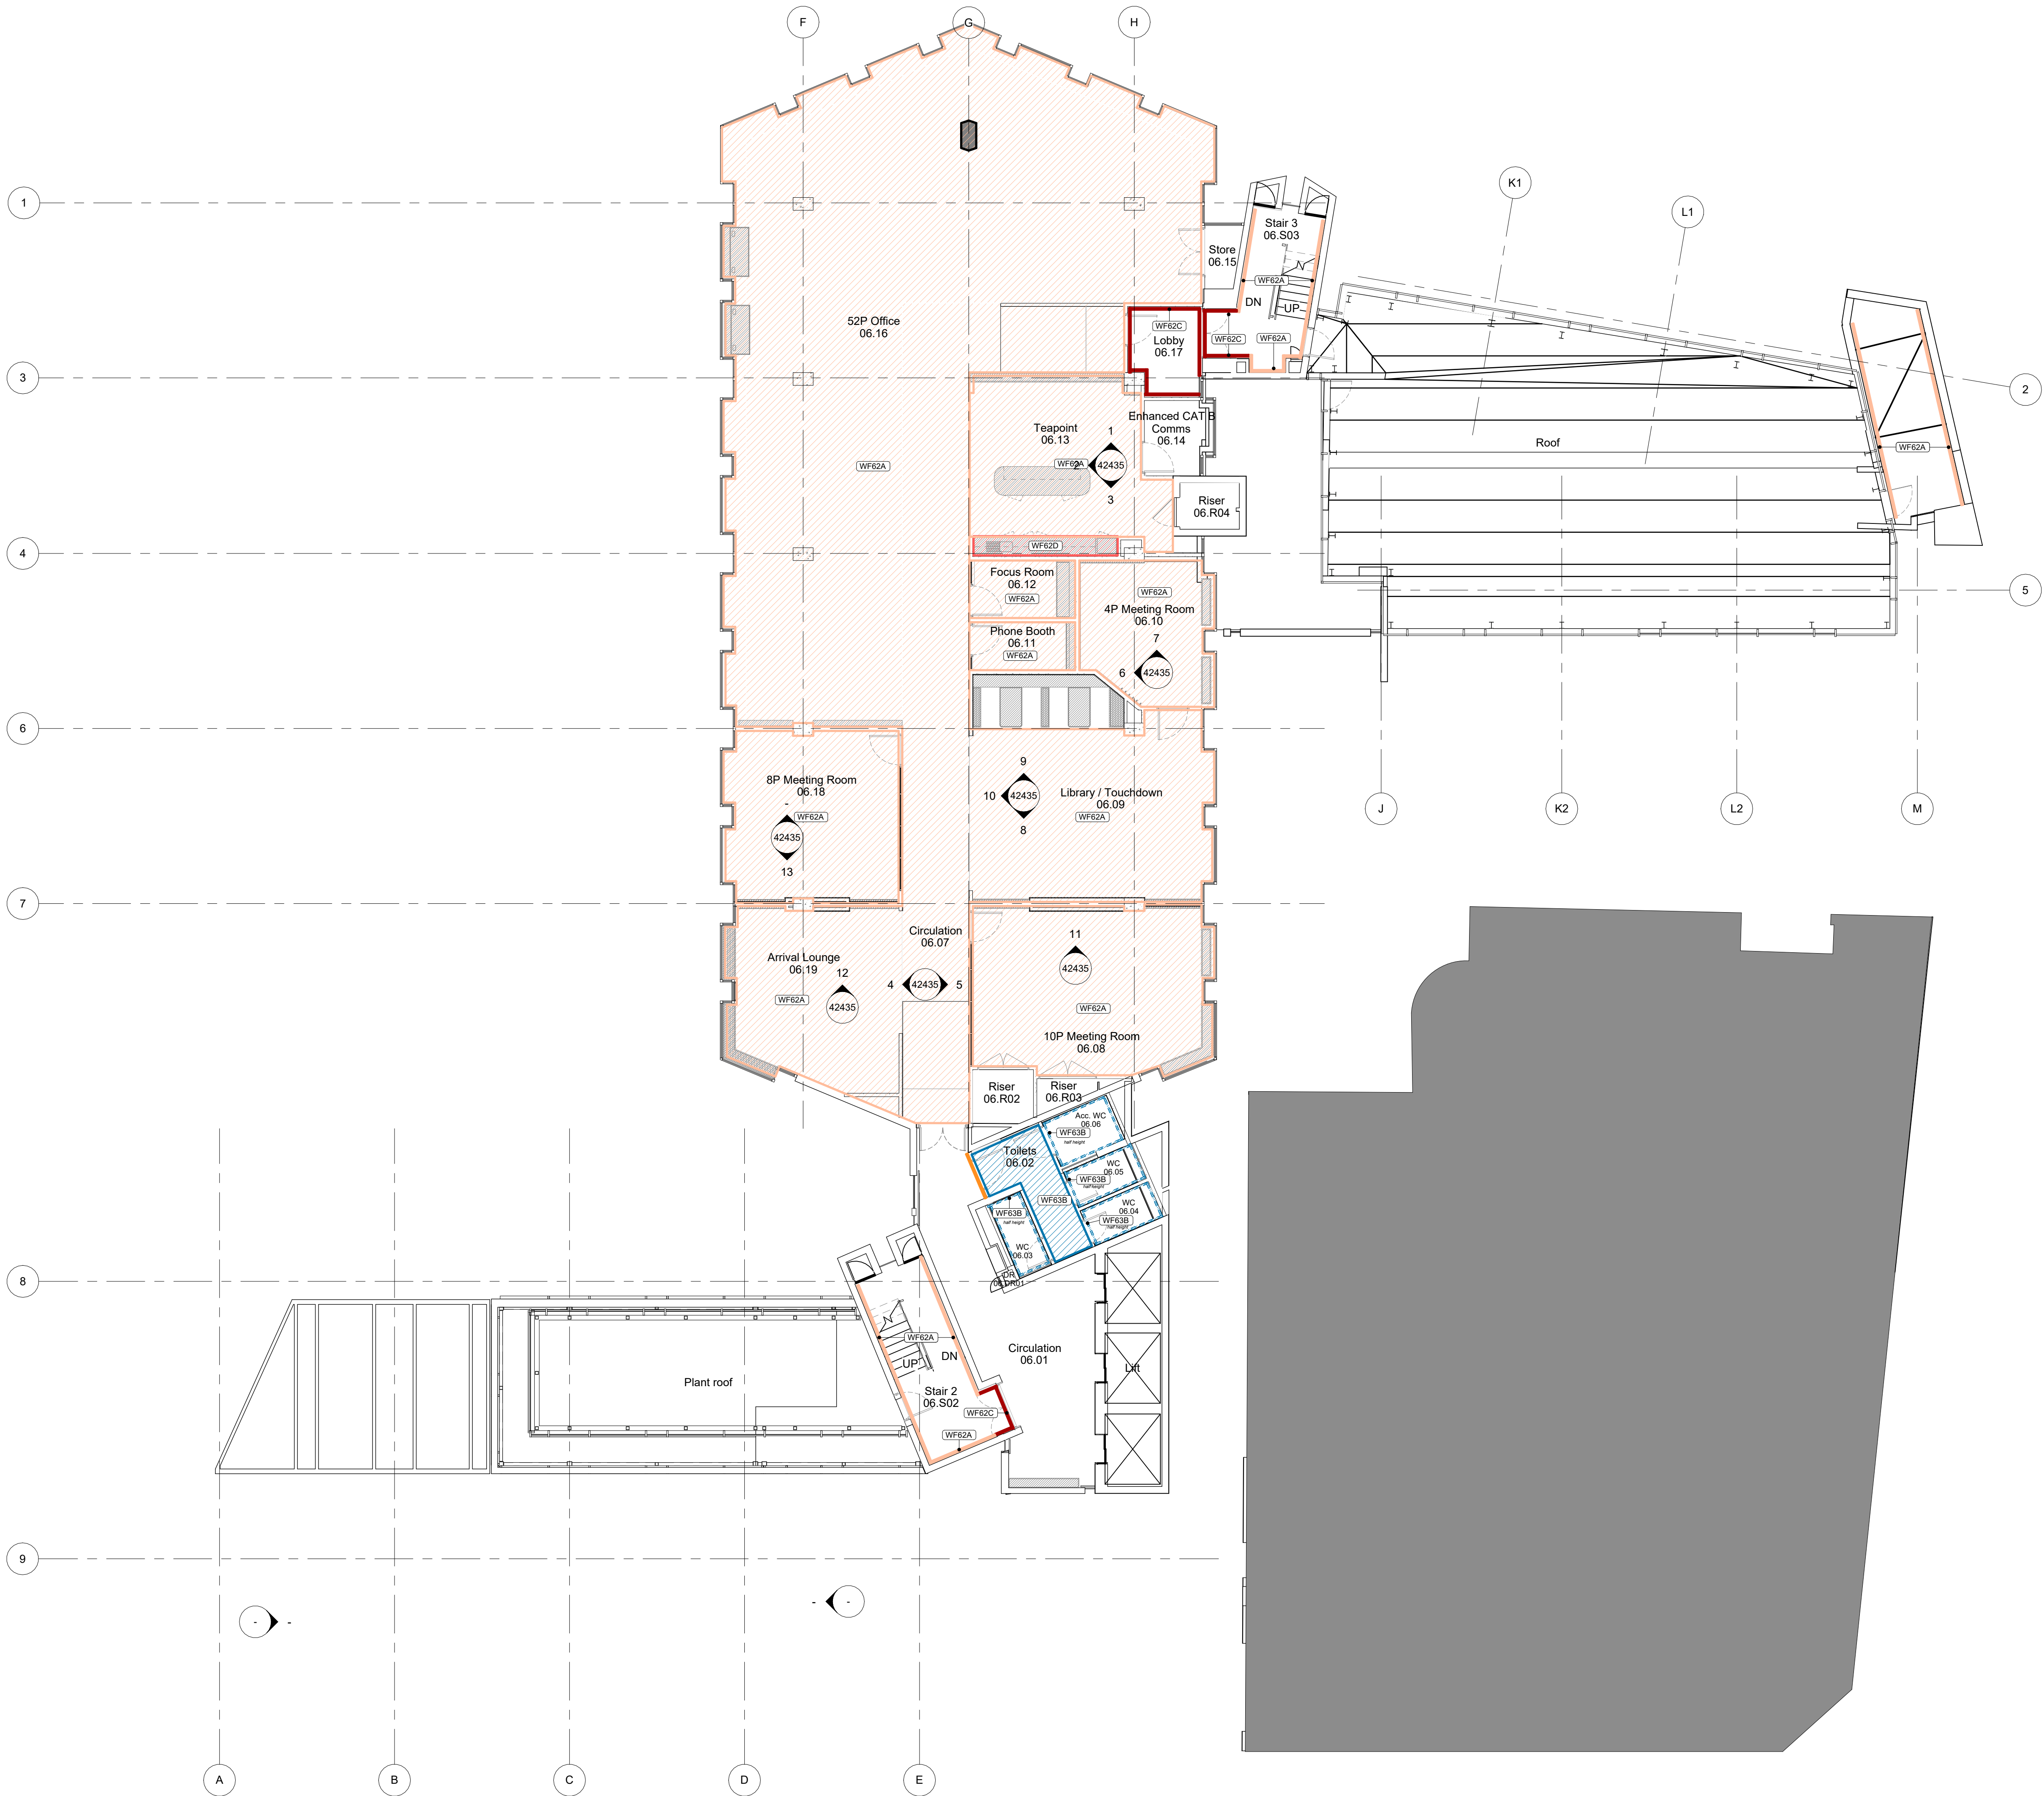

42 Series
Wall Finishes (Painting & Decorating)

General		Specialist				Room(s)		Other	
Internal Walls		Wall(s)				Paint finish to entire room(s)		AV	
WF61 General Paint - White		Paint finish to wall(s)						Joinery Item	
		Full Height	High Level (or Half Height)	Full Height	High Level (or Half Height)	Full Height	High Level (or Half Height)		
		WF62A Taupe	WF62A - Taupe (High Level)	WF63A Anti-microbial paint - Taupe	WF63A Anti-microbial paint - Taupe (High Level)	WF64A Paint to concrete	WF64A Paint to concrete - Colour TBC (High Level)	WF62B Anti-microbial paint - Black	WF63B Anti-microbial paint - Burgundy
		WF62B Black/ Charcoal	WF62B - Black (High Level)	WF63B Anti-microbial paint - Black	WF63B Anti-microbial paint - Black (High Level)			WF62C Anti-microbial paint - Burgundy	WF63C Anti-microbial paint - Burgundy
		WF62C Burgundy	WF62C - Burgundy (High Level)	WF63C Anti-microbial paint - Burgundy	WF63C Anti-microbial paint - Burgundy (High Level)			WF62D Anti-microbial paint - Dark Blue	WF63D Anti-microbial paint - Dark Blue
		WF62D Dark Blue	WF62D - Dark Blue (High Level)	WF63D Anti-microbial paint - Dark Blue	WF63D Anti-microbial paint - Dark Blue (High Level)				

NOTE:
Where wall finishes are not indicated, please allow for WF61 General Paint.

When paint finish is specified to bulkhead face also allow for paint to underside of bulkhead

All existing columns with existing boarding retained to be patched up, repaired and painted to match relevant wall finish.