


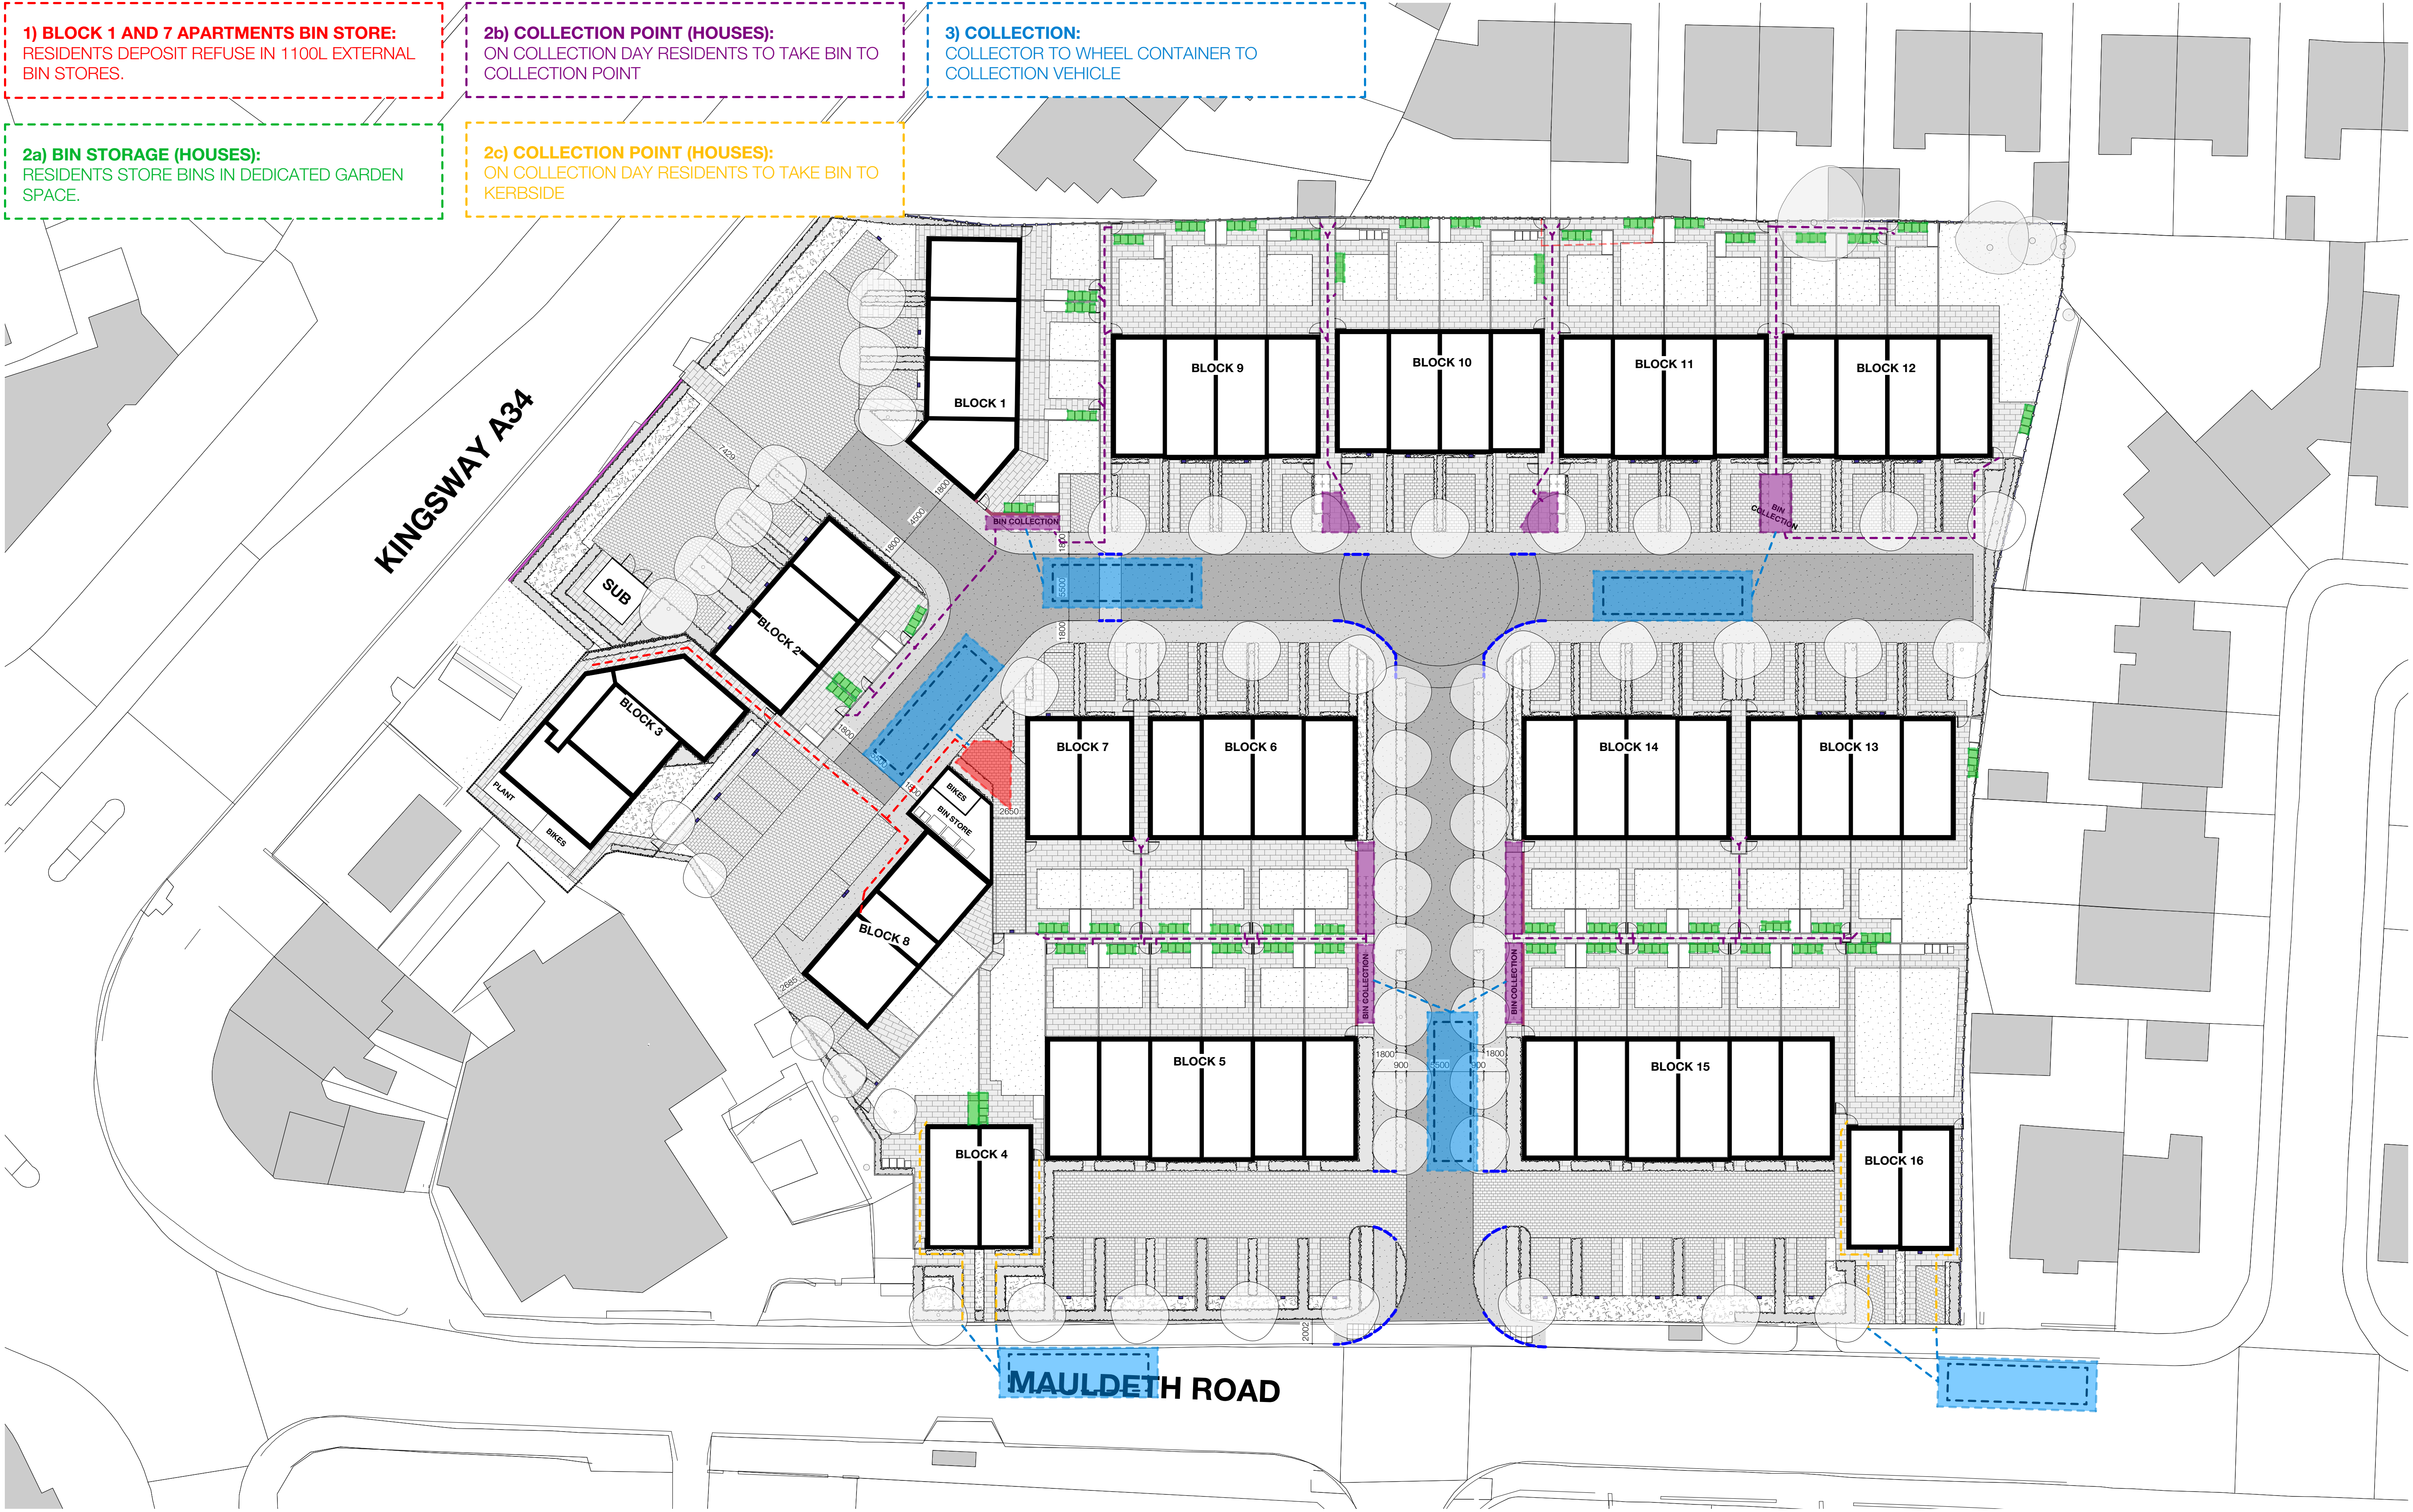

1) BLOCK 1 AND 7 APARTMENTS BIN STORE:
RESIDENTS DEPOSIT REFUSE IN 1100L EXTERNAL BIN STORES.

2b) COLLECTION POINT (HOUSES):
ON COLLECTION DAY RESIDENTS TO TAKE BIN TO COLLECTION POINT

3) COLLECTION:
COLLECTOR TO WHEEL CONTAINER TO COLLECTION VEHICLE

2a) BIN STORAGE (HOUSES):
RESIDENTS STORE BINS IN DEDICATED GARDEN SPACE.

2c) COLLECTION POINT (HOUSES):
ON COLLECTION DAY RESIDENTS TO TAKE BIN TO KERBSIDE

PROPOSED SERVICING PLAN
1:250@A1

0 5 10 15 20 25 M

N

© Copyright Ollier Smurthwaite Architects

IMPORTANT NOTES:

REVISION	DATE	DESCRIPTION
C	25/09/25	AMENDED ROAD LAYOUT
B	24/02/25	AMENDED SITE BOUNDARY
A	21/02/25	GENERAL AMENDMENTS

CLIENT: VIEWS	
PROJECT: PROPOSED RESIDENTIAL DEVELOPMENT	
ADDRESS: BURNAGE CRICKET CLUB, M19 1AX	
DRAWING TITLE: PROPOSED SERVICING PLAN	
SCALE: 1:250@A1	DATE: AUGUST 2024
DRAWING NO: A815_P_102C	

OLLIER SMURTHWAITE ARCHITECTS

40 King Street, Manchester, M2 6BA
T 0161 883 0839
F 0161 883 0839
E mail@olliersmurthwaite.com