


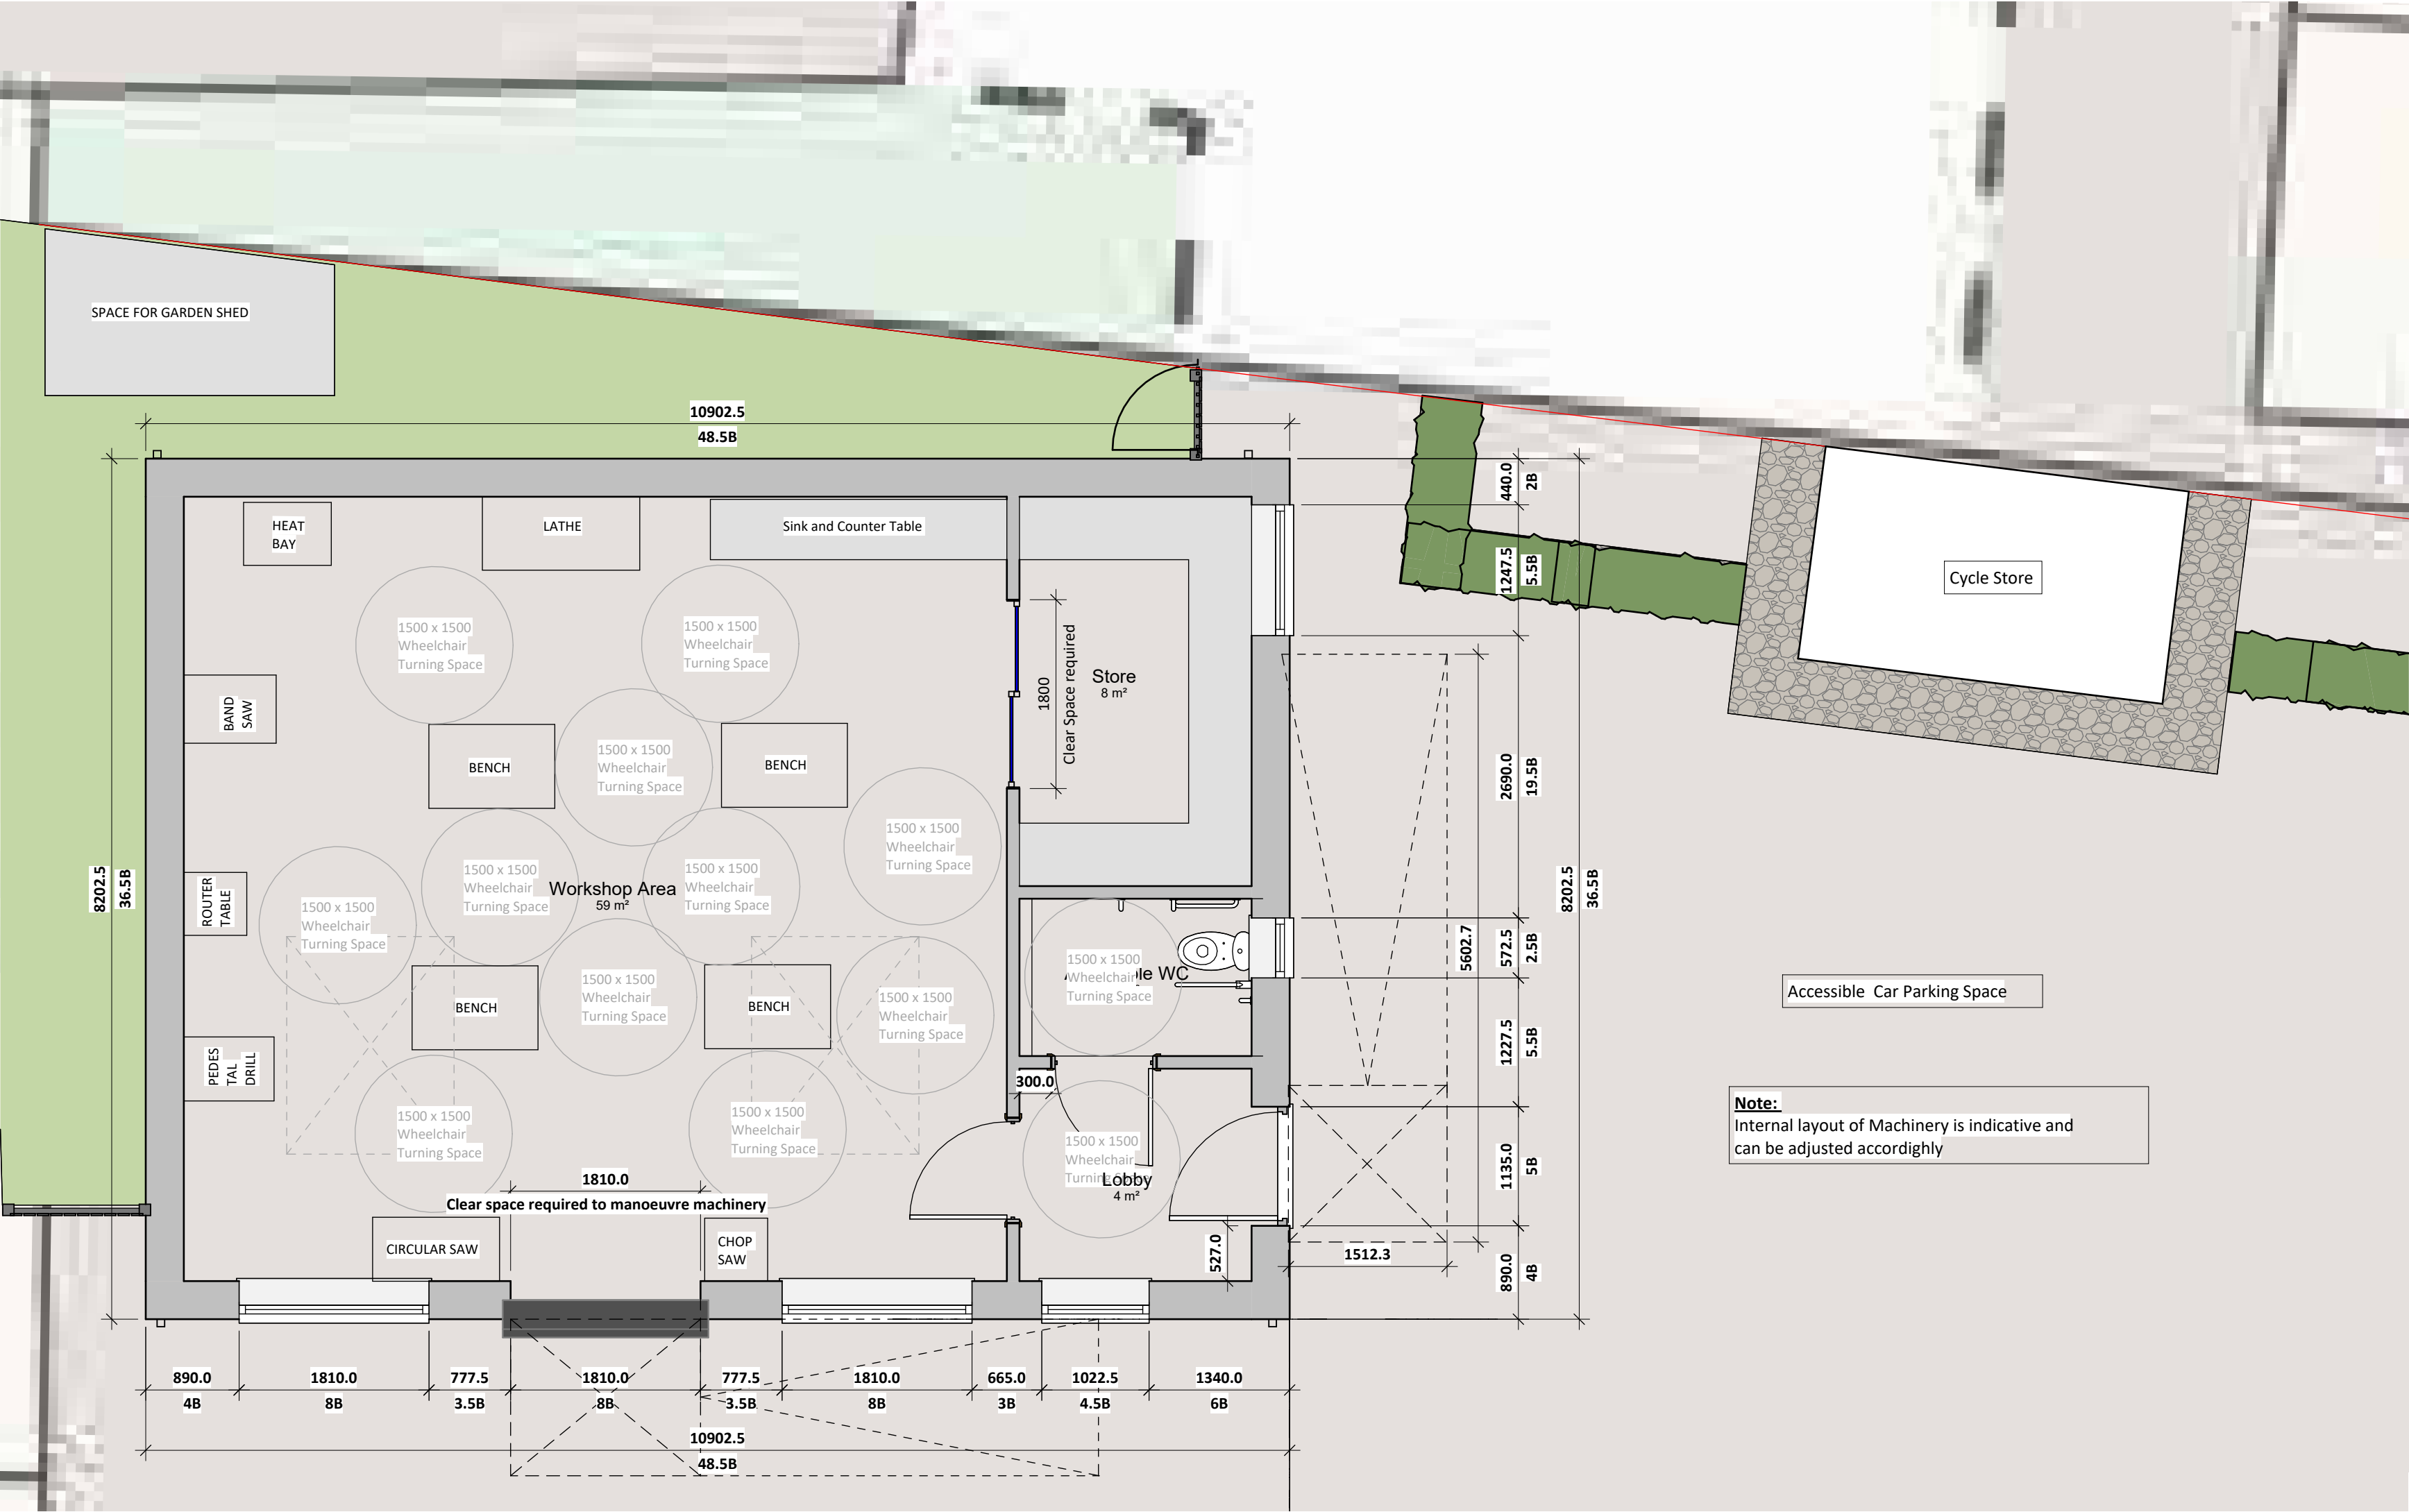


Workshop Plan
1 : 50

DO NOT SCALE FROM THIS DRAWING.
ALL DIMENSIONS MUST BE CHECKED ON SITE BY
CONTRACTOR PRIOR TO CONSTRUCTION, MANUFACTURE OF
ANY COMPONENTS AND ORDERING OF MATERIALS AND
EQUIPMENT.

THIS DRAWING AND ASSOCIATED COPYRIGHT REMAINS THE
PROPERTY OF BERNARD TAYLOR PARTNERSHIP LIMITED
UNLESS OTHERWISE AGREED. ANY UNAUTHORISED USE,
REPRODUCTION OR DISTRIBUTION OF THESE PLANS WITHOUT
KNOWLEDGE, WHETHER IN WHOLE OR IN PART, IS
EXPRESSLY PROHIBITED.

ALL MATERIALS AND WORKMANSHIP TO BE IN ACCORDANCE
WITH THE CURRENT BRITISH STANDARDS AND CODES OF
PRACTICE.

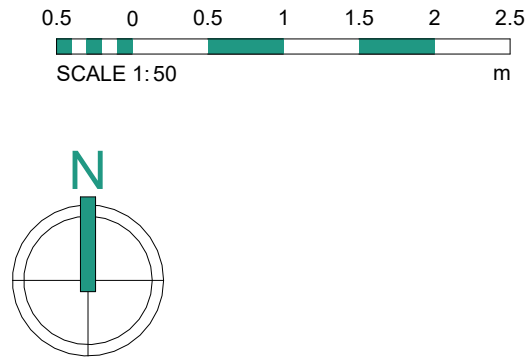

Rev	Date	Int	Description
-----	------	-----	-------------

btp
ARCHITECTS

RIBA
Chartered Practice

CLIENT:

Tony Hardy

PROJECT:

Workshop Shed, St Margarets Church

DESCRIPTION:

Workshop Plan

PURPOSE OF ISSUE:

Planning

DRAWN BY:	CHECKED	DATE:	SCALE @ A2:
RA	MA	02/04/25	1 : 50

JOB NO:	STATUS CODE:	DRAWING NO:	REV
4581	S2	108	

FILE IDENTIFIER:

SMC-BTP-00-GF-DR-A-4581_108