



rev	details	by	date
P01	STAGE 4 ISSUE	SB	12.08.2024
P02	STAGE 5	ER	21.01.2025
P03	PLANNING NMA	ER	28.05.2025
P04	FOR S278 APPROVAL	OC	09.07.2025
P05	STAGE 5 SITE BOUNDARY ALIGNMENT	ER	28.08.2025
P06	PLANNING NMA	OC	16.09.2025
P07	PLANNING NMA	OC	22.09.2025

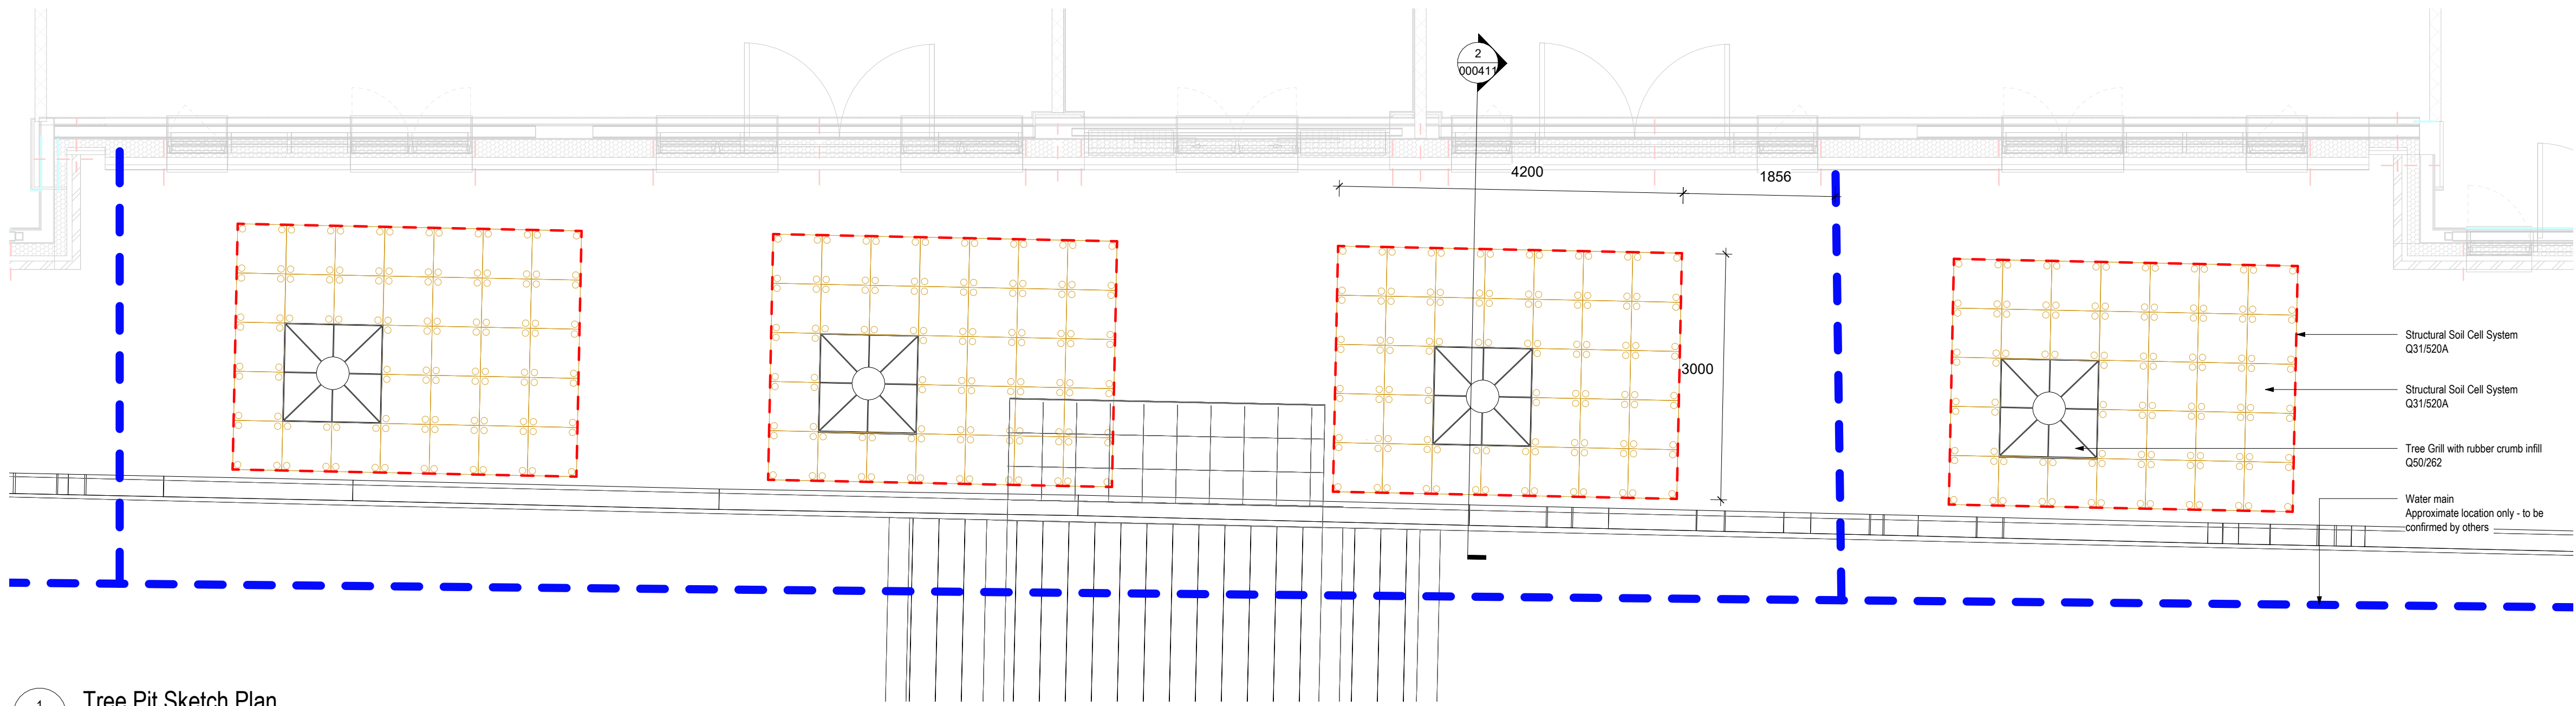

1
000411
Tree Pit Sketch Plan
1:50 @

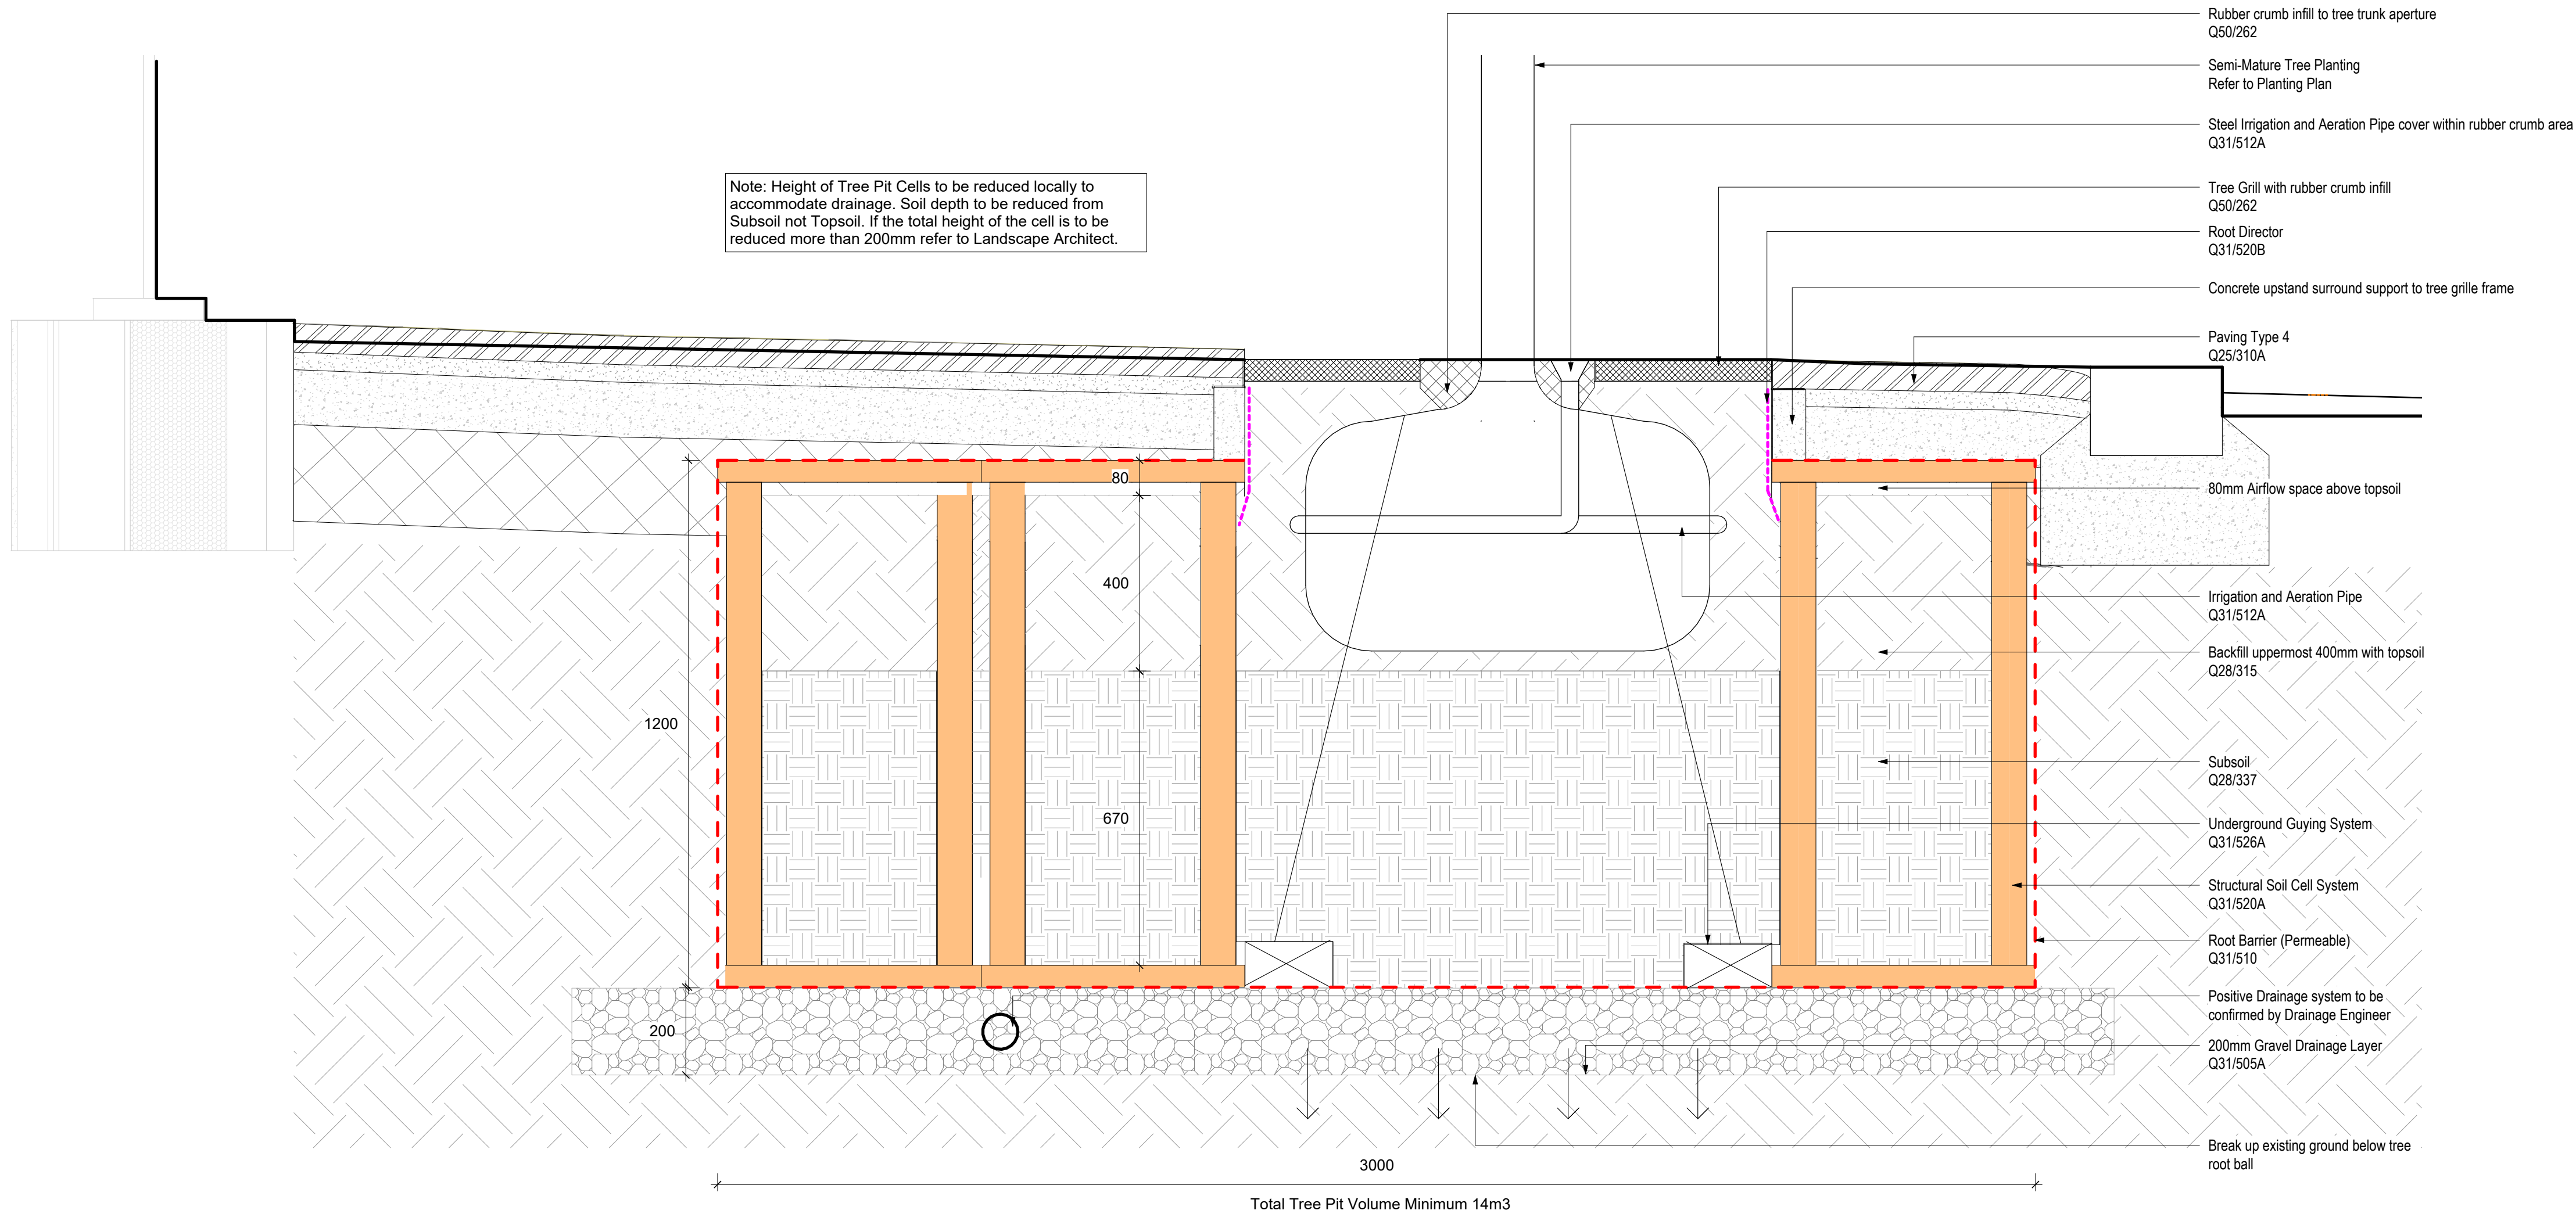

2
000411
Tree Pit Sketch Section
1:10 @

Project Title

Eliza Yard, Ancoats
P21641-00-001

Drawing Title

Tree Pit in Hard Landscape

Purpose of Issue	Scale	Drawn
Planning NMA	As indicated @A1	SB
	Date	Checked
	09/08/2024	SB
Drawing Number		Revision
EYJW-GIL-EX-00-DR-L-000411		P07

Drawing Status

S4 - FOR REVIEW & AUTHORISATION



Client

John Sisk and Sons Ltd

John Sisk & Son Ltd
2410 Regents Court
The Crescent
Birmingham Business Park
Birmingham
B37 7YE

Gillespies

5th Floor, Phoenix House, 3 South Parade, Leeds, LS1 5QX.
P. +44 (0)113 247 0550 E. Rachel.Taylor@gillespies.co.uk