


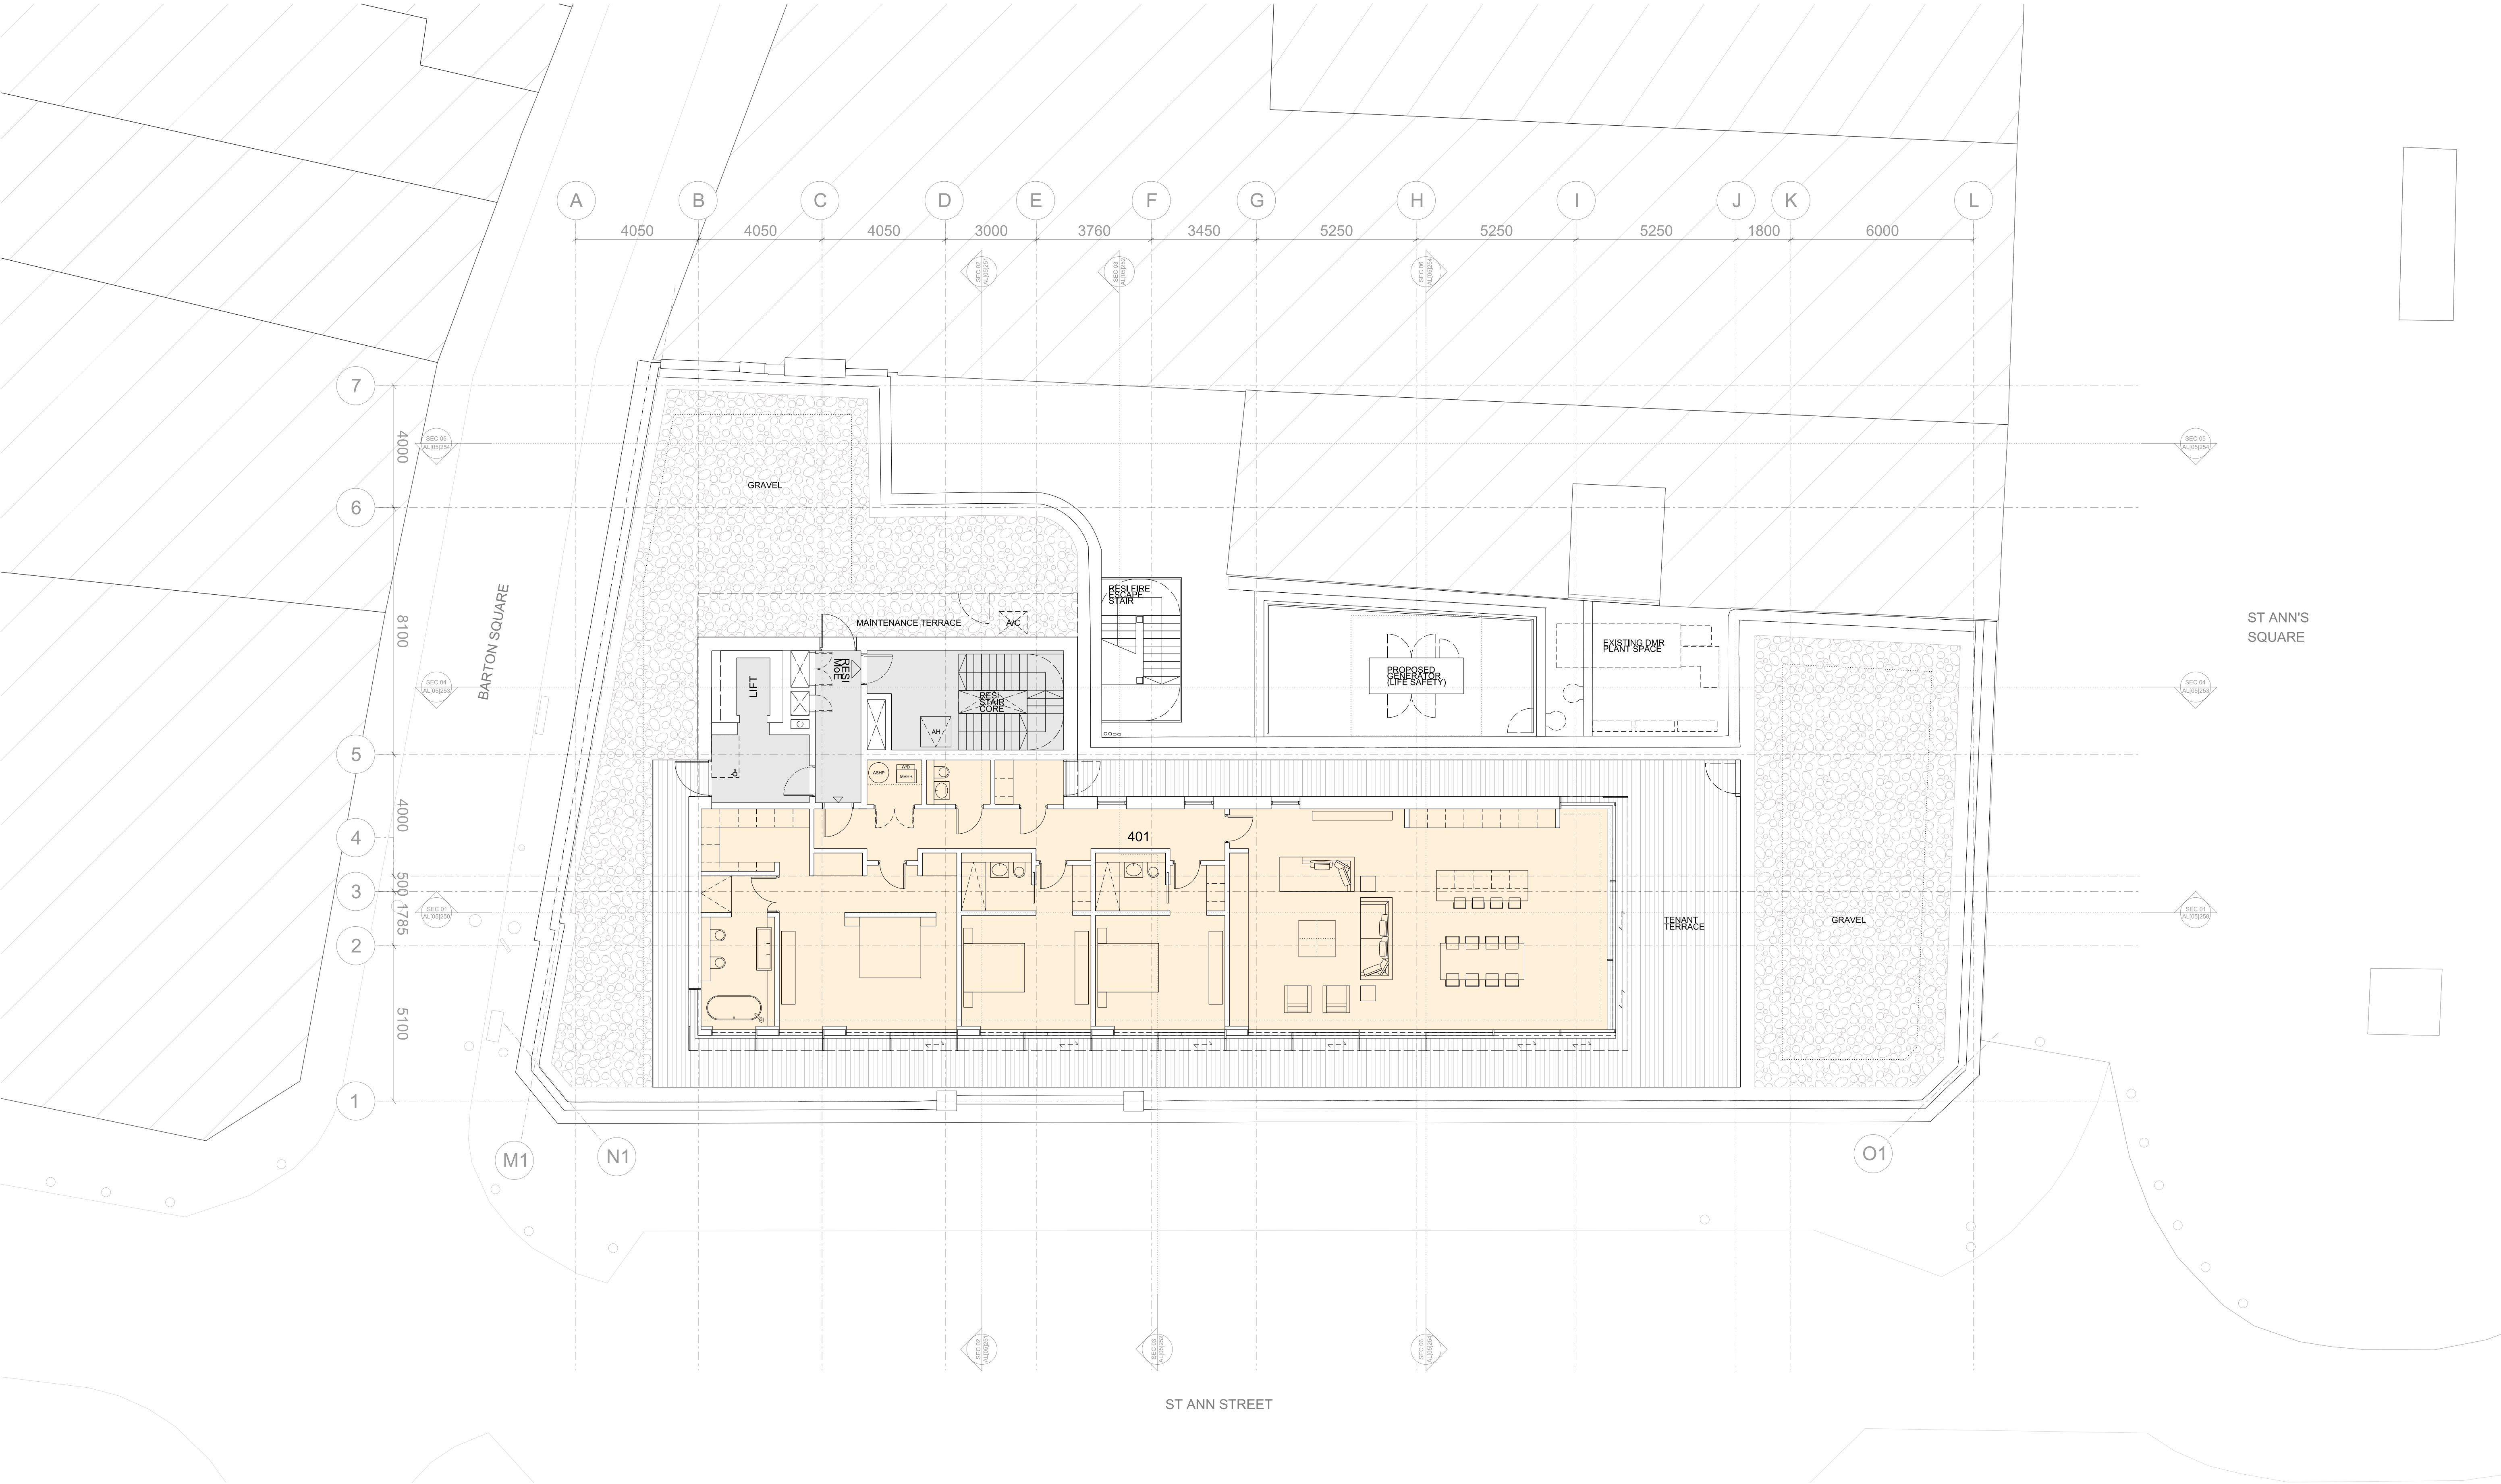

KEY		NOTES / REVISION		0		1		2		3		4		5		10		15		N		Jeffrey Bell Architects 3 Cobourg Street Manchester M1 3GY	
1 BED		REV A - 16/12/2024		PROJECT		SCALE		DATE		CLIENT		JOB No		DWG No		REV		TITLE		ISSUE FOR		t +44 [0]161 228 0651 e studio@jeffreypbellarchitects.co.uk	
2 BED		ZORE LAYOUT, CIRCULATION, APARTMENT QUANTITIES AND TYPES UPDATED		EQUITABLE BUILDINGS, MANCHESTER		1:100@A1 1:200@A3		NOV 2024		PH PROPERTY HOLDINGS		1572		AL[05]216		B		PROPOSED PLAN FOURTH FLOOR		PLANNING DOCUMENT			
3 BED		REV B - 22/10/2025																					
COMMERCIAL		COURTYARD AND APARTMENT LAYOUT REVISED																					
CIRCULATION																							
BOH / PLANT																							