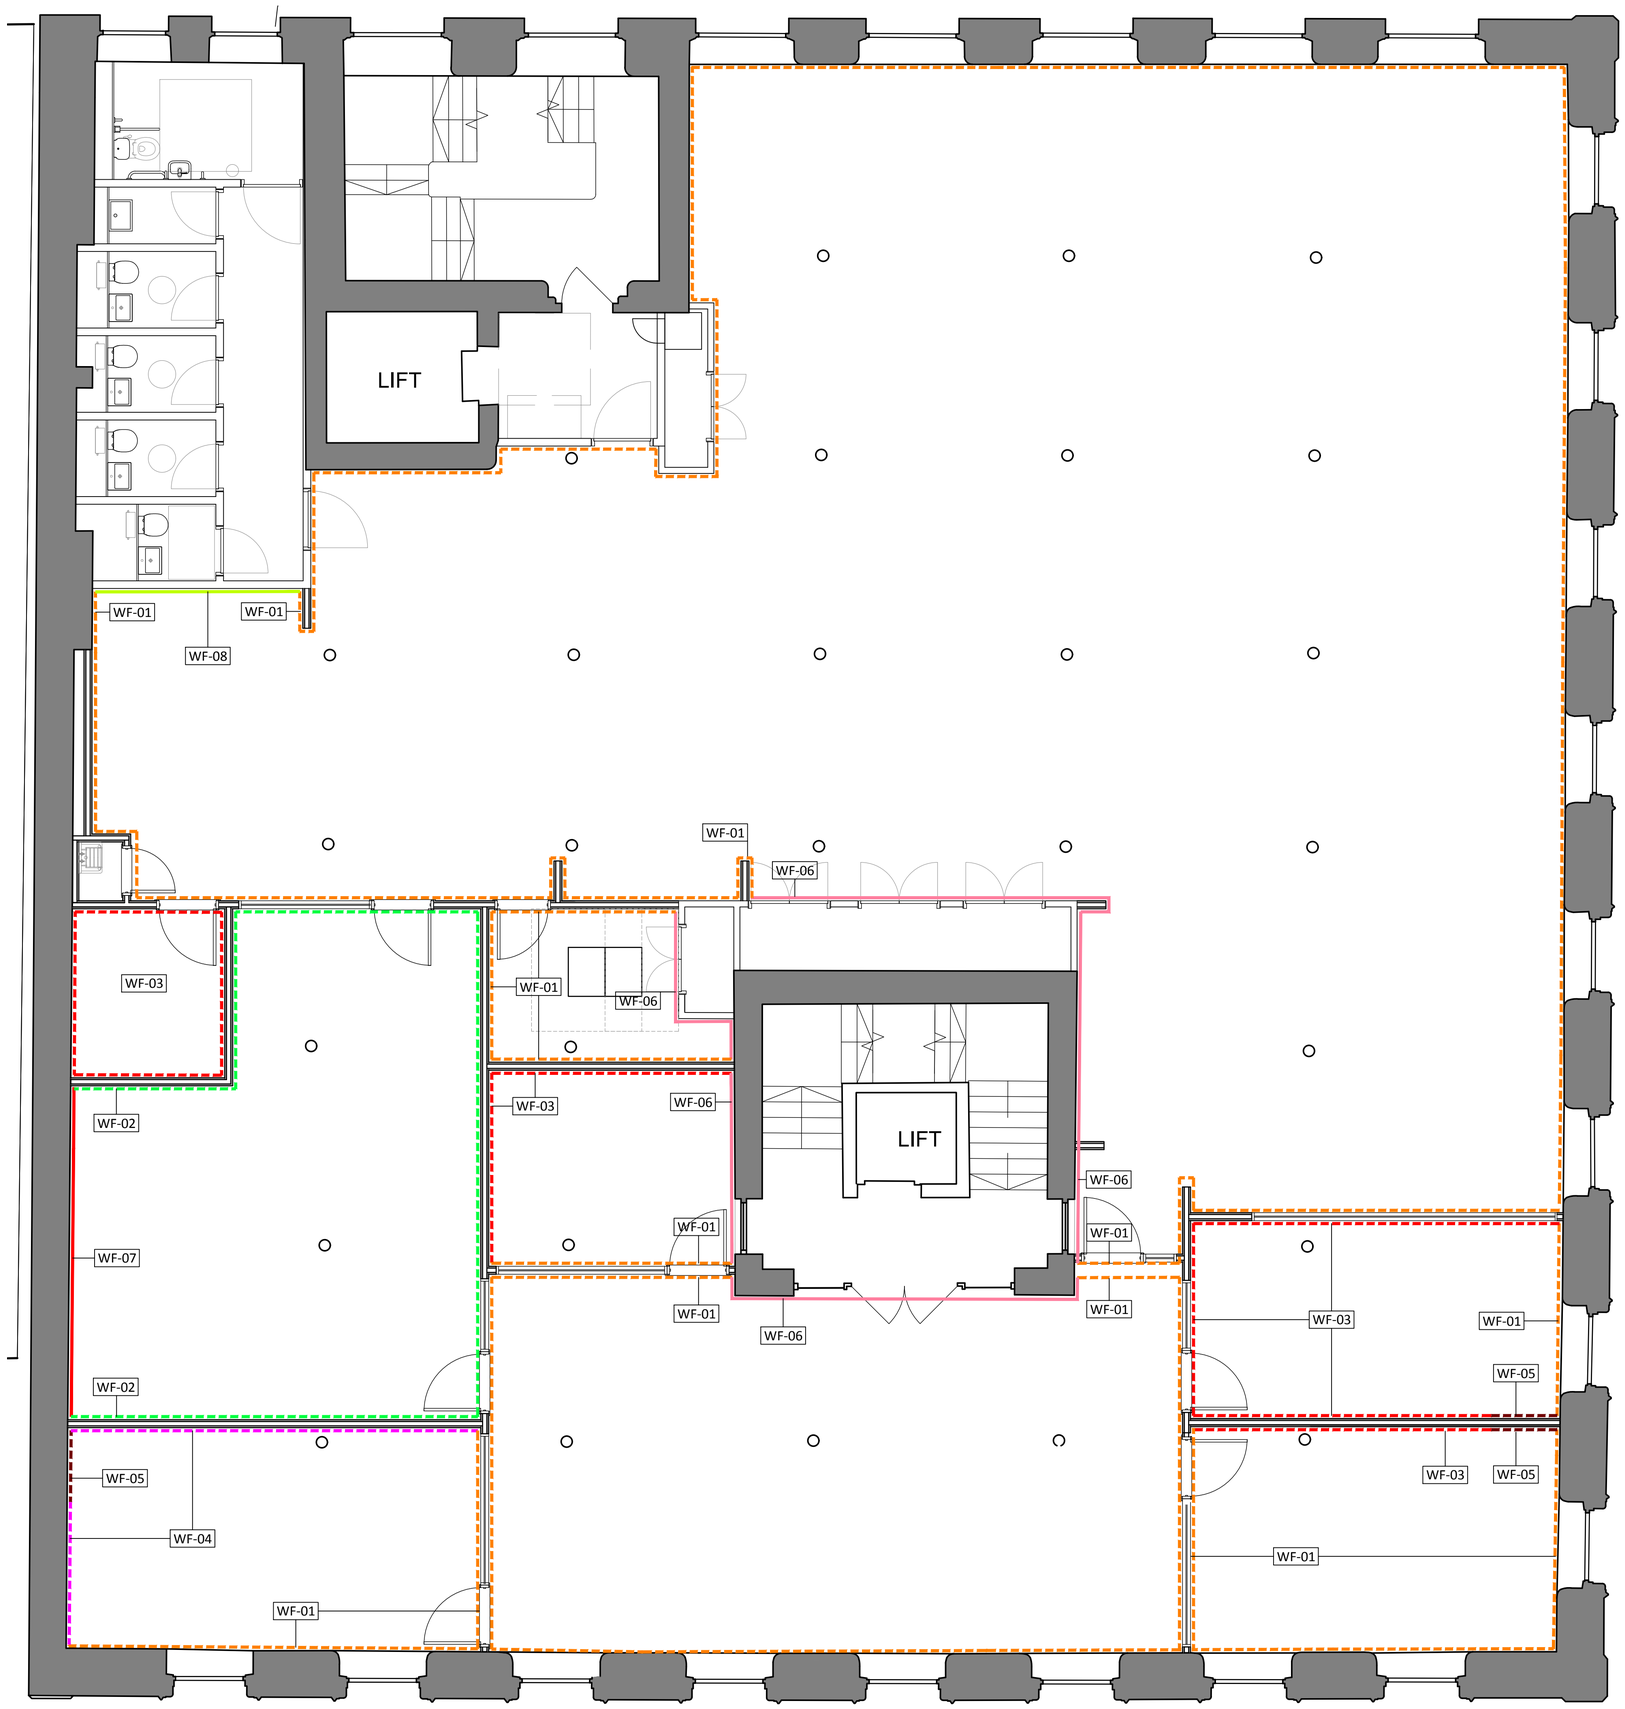

01 611 FOURTH FLOOR WALL FINISHES PLAN
SCALE - 1:50 @ A1 AS PROPOSED

NOTES

ORIGINAL A1

DO NOT SCALE FROM THIS DRAWING.
ALL DIMENSIONS TO BE CHECKED ON SITE.
(DRAWINGS MAYBE SCALED FOR LOCAL AUTHORITY & PLANNING PURPOSE ONLY)
COPYRIGHT PROTECTED.

0 0.5 1.0 2.0 2.5m
Scale 1:50

FOR COMMENT

CONSULTANT REFERENCES IN DRAWING:

STRUCTURAL - REF/REVISION

GENERAL NOTES:

THE CONTRACTOR IS NOT TO SCALE FROM THIS DRAWING BUT FOLLOW THE WRITTEN FINISHED DIMENSIONS. ANY DISCREPANCIES BETWEEN THE DRAWING AND THE OTHER CONTRACT DOCUMENTS OR ANY DISCREPANCIES WITHIN A DRAWING OR BETWEEN DRAWINGS MUST BE REPORTED IMMEDIATELY TO THE ARCHITECT.

THE CONTRACTOR IS TO INSPECT THE SITE PRIOR TO TENDER AND IS RESPONSIBLE FOR STRIPPING OUT IN ACCORDANCE WITH THE DRAWINGS ENSURING THAT THE WORK IS UNDERTAKEN SAFELY.

THE CONTRACTOR WILL BE RESPONSIBLE FOR THE SETTING OUT OF THE WORKS.

CONTRACTOR IS TO ALLOW FOR ALL FIRE STOPPING THROUGH WALLS, CEILINGS AND FLOORS.

THE ELECTRICAL INSTALLATION IS TO BE IN ACCORDANCE WITH THE CURRENT EDITION OF THE IEE REGULATIONS AND ALL CABLING TO BE LSF.

THE CONTRACTOR IS RESPONSIBLE FOR THE DETAILED SERVICES DESIGN INCLUDING LOADINGS, CABLE AND PIPEWORK ROUTES AND PIPEWORK / CABLE SIZING AND SPECIFICATION. ALL CABLE TRAY, MS CONDUIT AND OTHER SERVICES ARE TO BE EXPOSED BELOW SLAB/ CEILINGS.

ANY H&V PROPOSAL IS INDICATIVE ONLY AND THE SPECIALIST CONTRACTOR IS TO BE RESPONSIBLE FOR THE DETAIL DESIGN & ALL SWITCH/ SOCKET OUTLETS TO COMPLY WITH CLIENT'S STANDARD SPECIFICATION. ANY SOCKETS IN RETAIL AREA TO BE FINISHED BRUSHED STAINLESS STEEL.

NOTE - ALL EXISTING FIRE RESISTING ENCLOSURES TO SERVICE RISERS TO BE MAINTAINED OR MADE GOOD WHERE DISTURBED. NEW AND EXISTING CABLES, PIPES,AND DUCTS PASSING THROUGH FIRE RESISTING CONSTRUCTION TO BE ADEQUATELY FIRE STOPPED. NEW AND EXISTING DUCTWORK PASSING THROUGH FIRE RESISTING CONSTRUCTION TO HAVE FIRE DAMPERS.

ANY WALL, CEILING LININGS TO BE TO EUROCLASS A (CLASS O EQUIVALENT).

CONTRACTOR AND SUPPLIERS OF SPECIALIST JOINERY/ EQUIPMENT TO ENSURE ALL TIMBER MATERIALS ARE TREATED WITH FIRE RETARDANT FINISH TO ACHIEVE CLASS 0 RATING. MDF TO BE ACHIEVE CLASS 0 RATED.

CONTRACTOR AND SUPPLIERS OF SPECIALIST EQUIPMENT TO PROVIDE FIRE RATING CERTIFICATES FOR ALL SPECIALIST LININGS AND LAMINATES TO BE USED FOR NWR APPROVAL.

ALL PAINTS TO BE WATER BASED

ALL DIMENSIONS TO BE CHECKED ON SITE PRIOR TO ANY MANUFACTURE OR CONSTRUCTION OF EQUIPMENT, FINISH, SIGNAGE ETC.

FINISHES PLAN KEY

WALL FINISHES

LEGEND	REFERENCE	SPECIFICATION	COMMENTS
	WF01	GENERAL PAINT FINISH- WHITE (TO COLOUR MATCH EXISTING) ON EXISTING WALLS FINISH TO REMAIN AND MADE GOOD WHERE NECESSARY. ON NEW PARTITIONS- PAINTED PLASTERBOARD - CROWN TRADE CLEAN EXTREME - MATT SCRUBBABLE - COLOUR TO MATCH EXISTING WALLS	
	WF02	PAINTED PLASTERBOARD - CROWN TRADE CLEAN EXTREME - MATT SCRUBBABLE - COLOUR TO MATCH F&B INCHYRA BLUE	
	WF03	WALLPAPER - VESCOM - FIBRAS - 1116.01	
	WF04	WALL PAPER - VESCOM - FIBRAS - 1116.15	
	WF05	TIMBER PANELING - EGGER - NATURAL KENDAL OAK - H3170 ST12	
	WF06	EXISTING WALLS (BLUE) TO REMAIN. TO BE MADE GOOD WITH COLOUR MATCH PAINT WHERE NECESSARY	
	WF07	ACOUSTIC WALL PANELING, SPEC - BAUX - BAUX WOOD PANELS - STRIPE - CLOUDS DARK GREY	
	WF08	EXISTING BRICK SLIP RETAINED	

SKIRTING AND ARCHITRAVE FINISHES - TO RECEIVE PAINT FINISH TO MATCH WALL, SPEC- CROWN TRADE CLEAN EXTREME SCRUBBABLE MATT
NOTE - ALL EXISTING INTERNAL STRUCTURAL COLUMNS TO REMAIN AS EXISTING
ALL EXISTING EXTERNAL WALLS TO BE PAINTED IN BREATHABLE PAINT

REV	DATE	DESCRIPTION	DRAWN	CHECKED
3.00	12/11/24	ISSUED FOR COMMENT Issued for comment.	DC	ARB

AXI

ADDRESS : 4th FLOOR CALICO 53-55 MOSLEY STREET, MANCHESTER, M2 3HQ
TELEPHONE : +44 (0)161 879 7357
EMAIL : www.axi.studio
COMPANY No : 11847325

CLIENT
ZURICH

PROJECT
4th Floor
FREETRADE EXCHANGE
MANCHESTER

FOURTH FLOOR WALL FINISHES PLAN
AS PROPOSED

JOB REFERENCE	DRAWING SCALE	DATE	DRAWN	CHECKED
24 - 231	1:50 @ A1	24/10/24	DC	AB

DRAWING REFERENCE	STAGE	REV
AXI - 611	3	00