



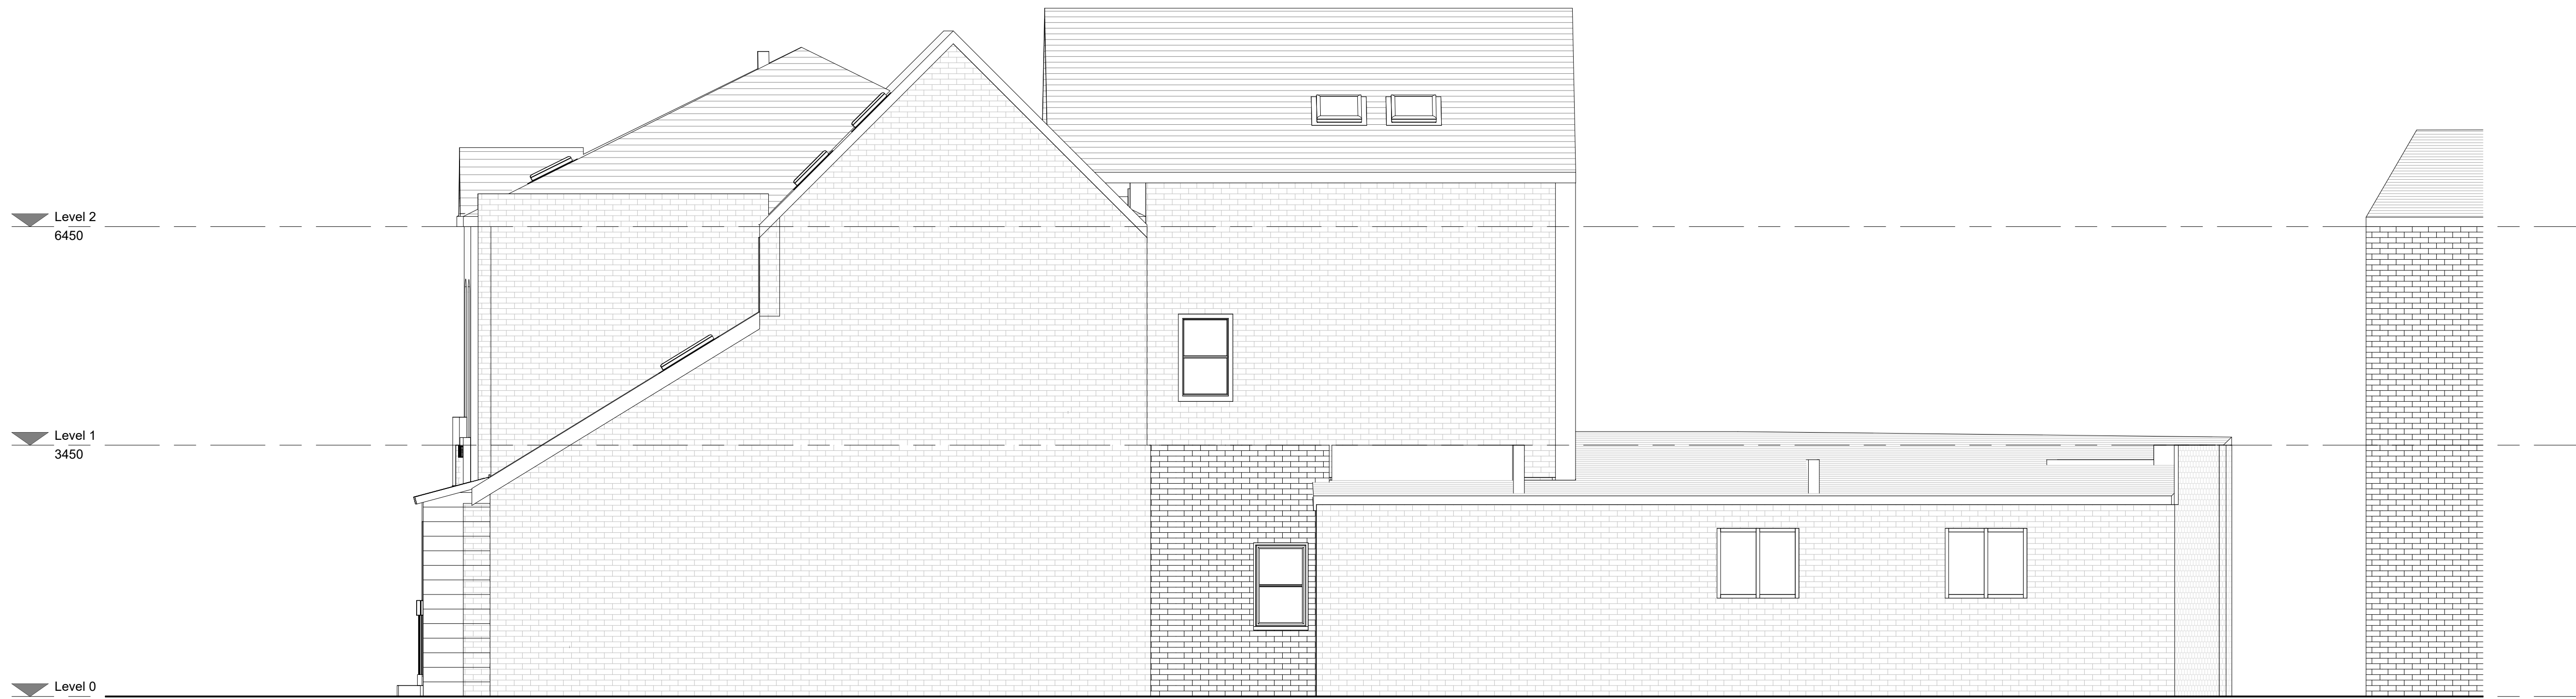

1 Existing Side 1 Elevation
1 : 50



2 Proposed Side 1 Elevation
1 : 50

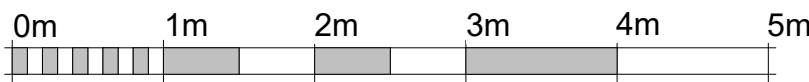

VISUAL SCALE 1:50 @ A1

Status	PLANNING PERMISSION
Client	Mr Asif Hussain
Project Title	95 Manchester Road Manchester M21 9GA.
Drawing Title	Existing and Proposed Side 1 Elevations A1
Project No.	2019_001
Drawing No.	002-SI-XX-00-DR-I-P7
Drawing Date	
Created By	Author
m83 Associates Ltd	
187 Water Street, Manchester, M3 4JD Telephone: 07470 671 234 Email: rakesh@m83associates.com	