



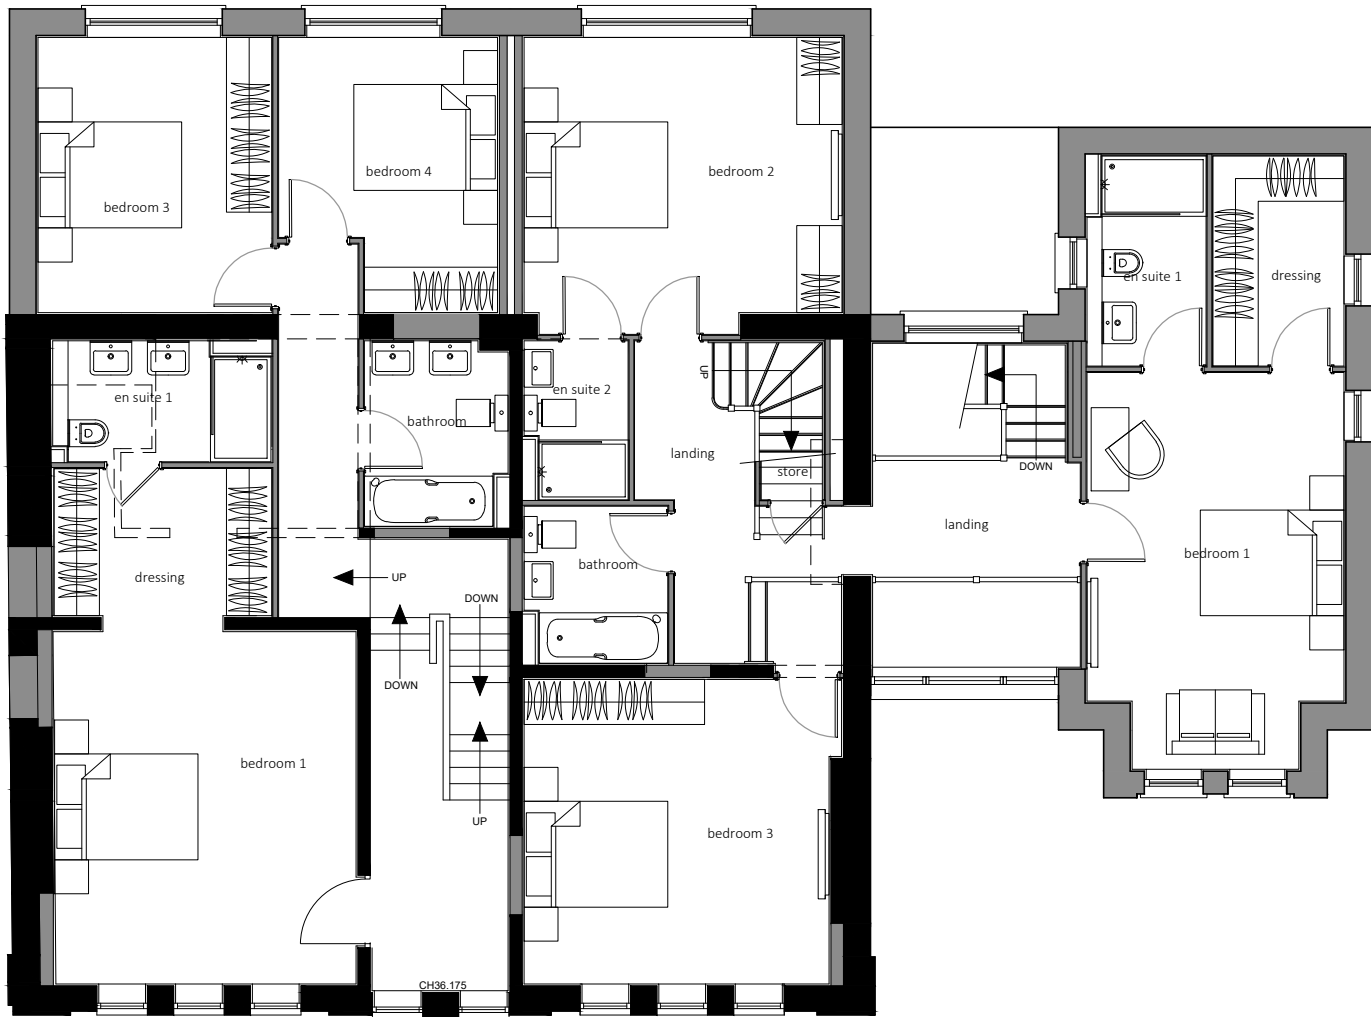


First Floor Plan
Type D

First Floor Plan
Type E

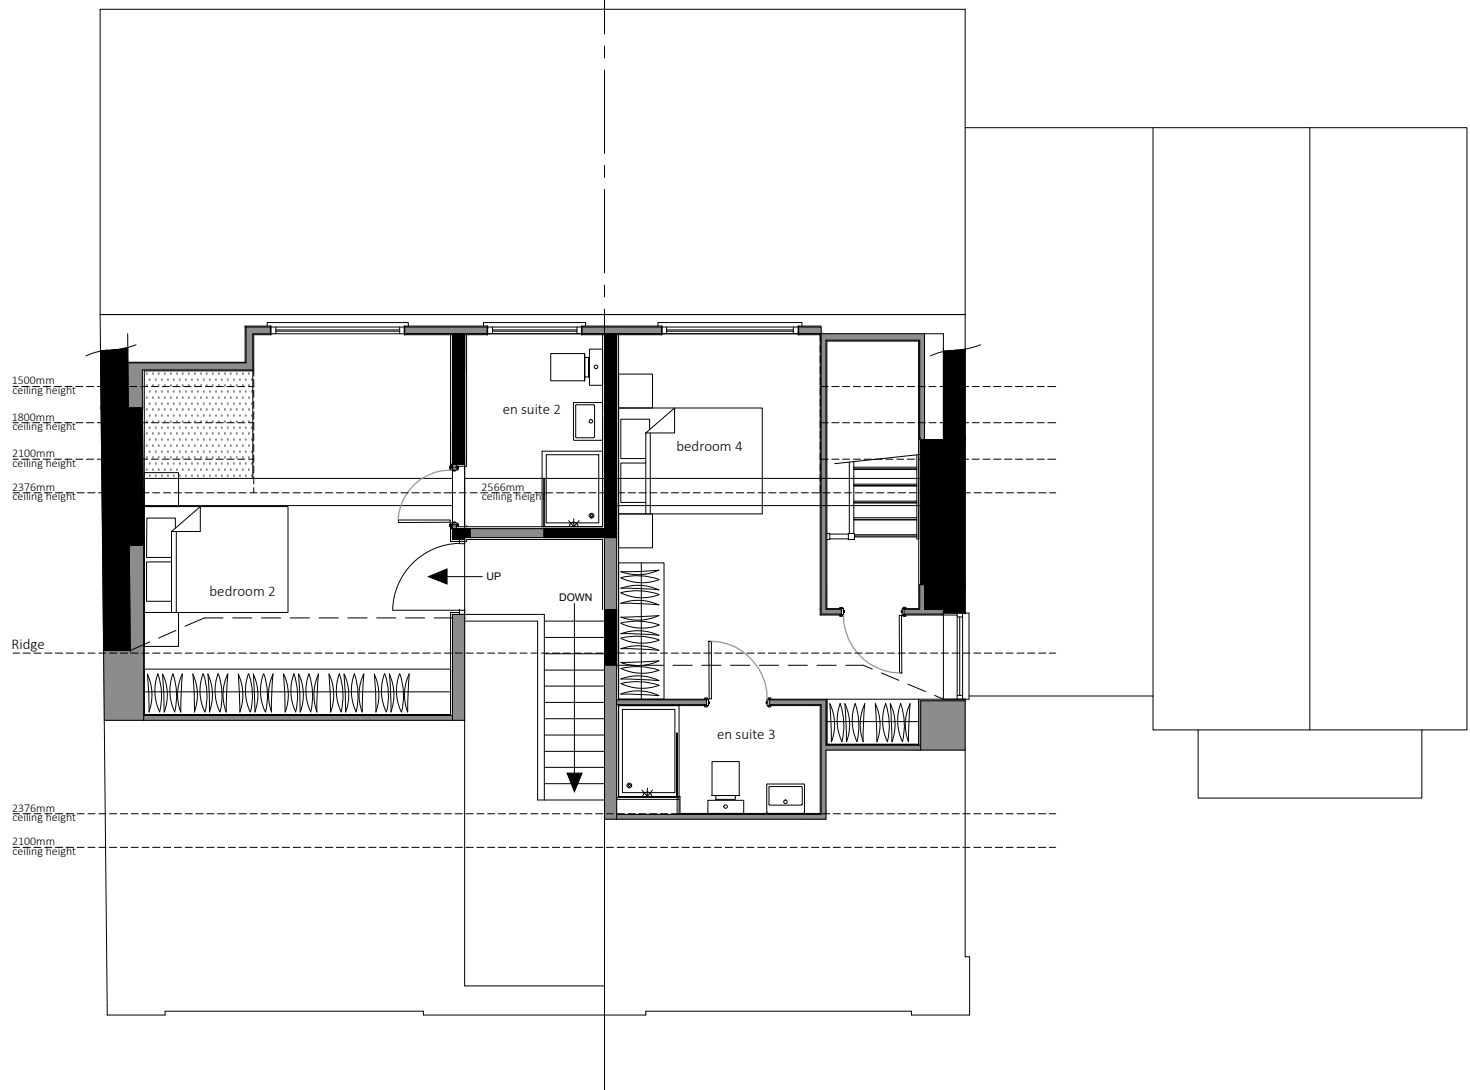

Second Floor Plan
Type D

Second Floor Plan
Type E

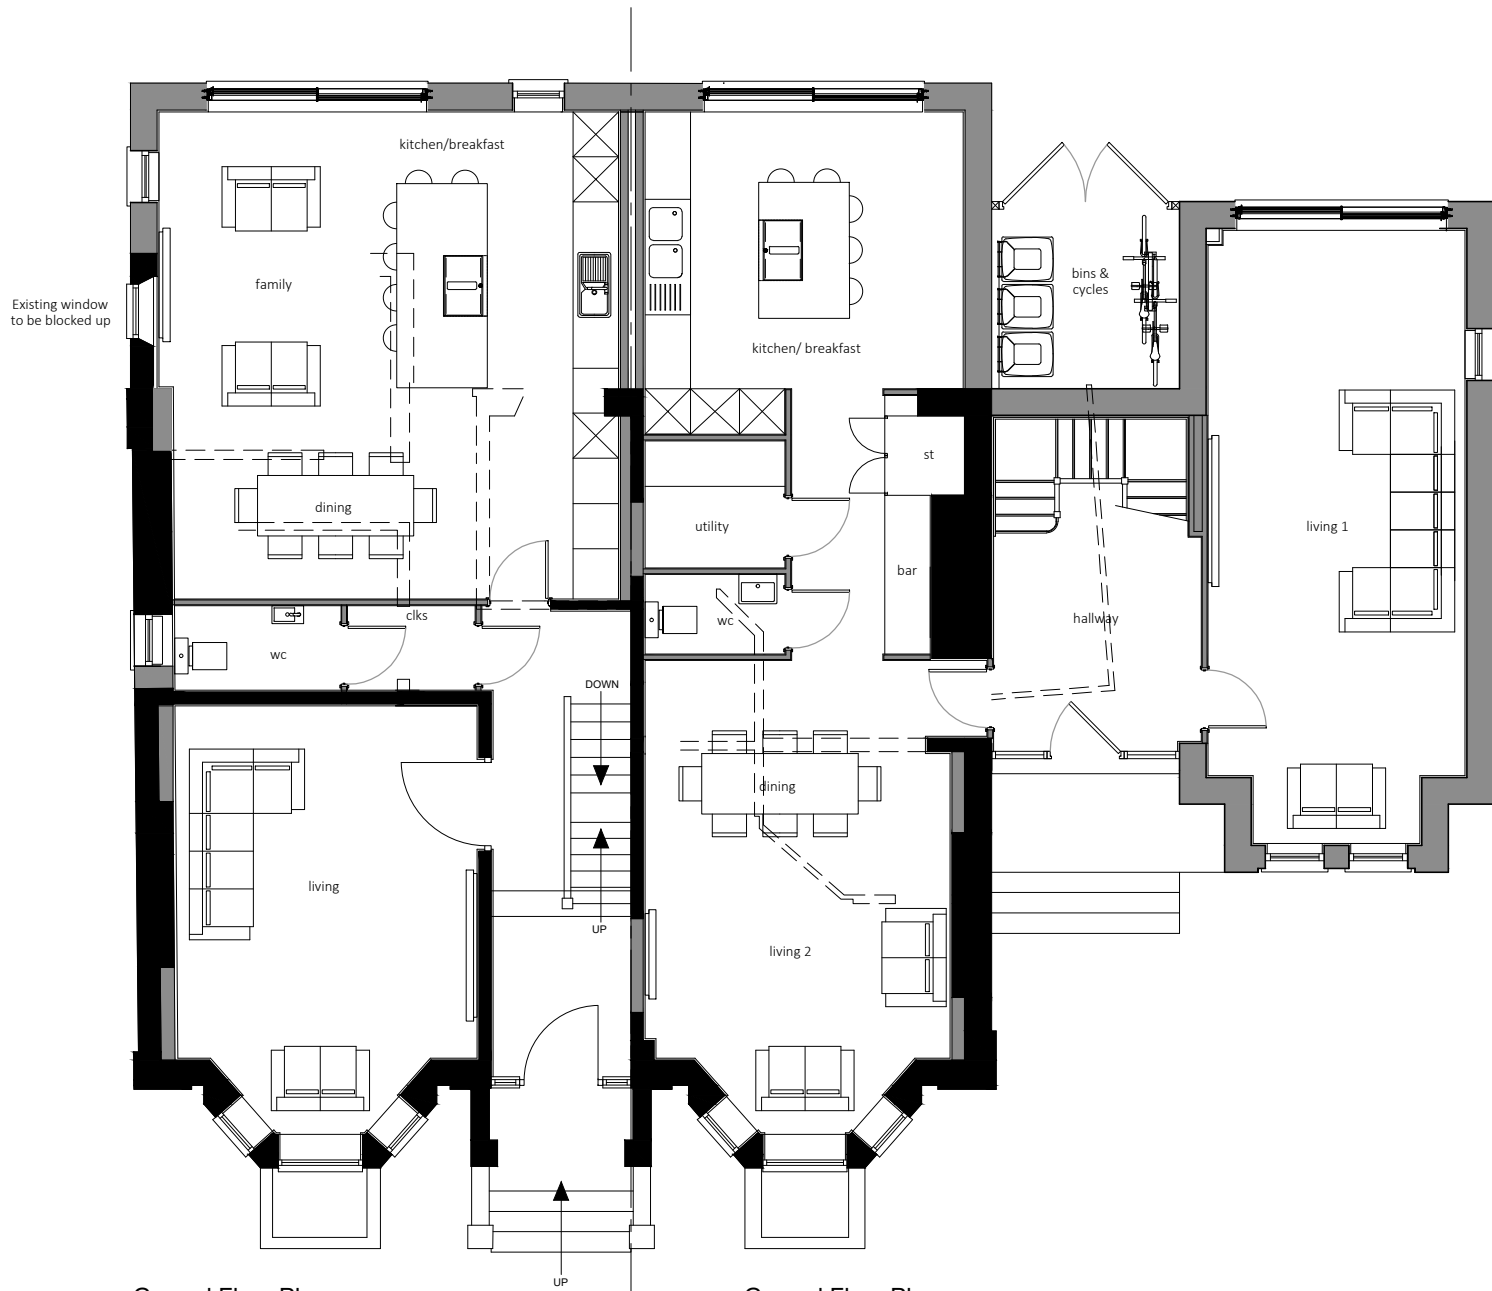

Ground Floor Plan
Type D

Ground Floor Plan
Type E

Type	SqFt (NIA)	SqM (NIA)
Type D	2053	190.7
Type E	2256	209.5

