


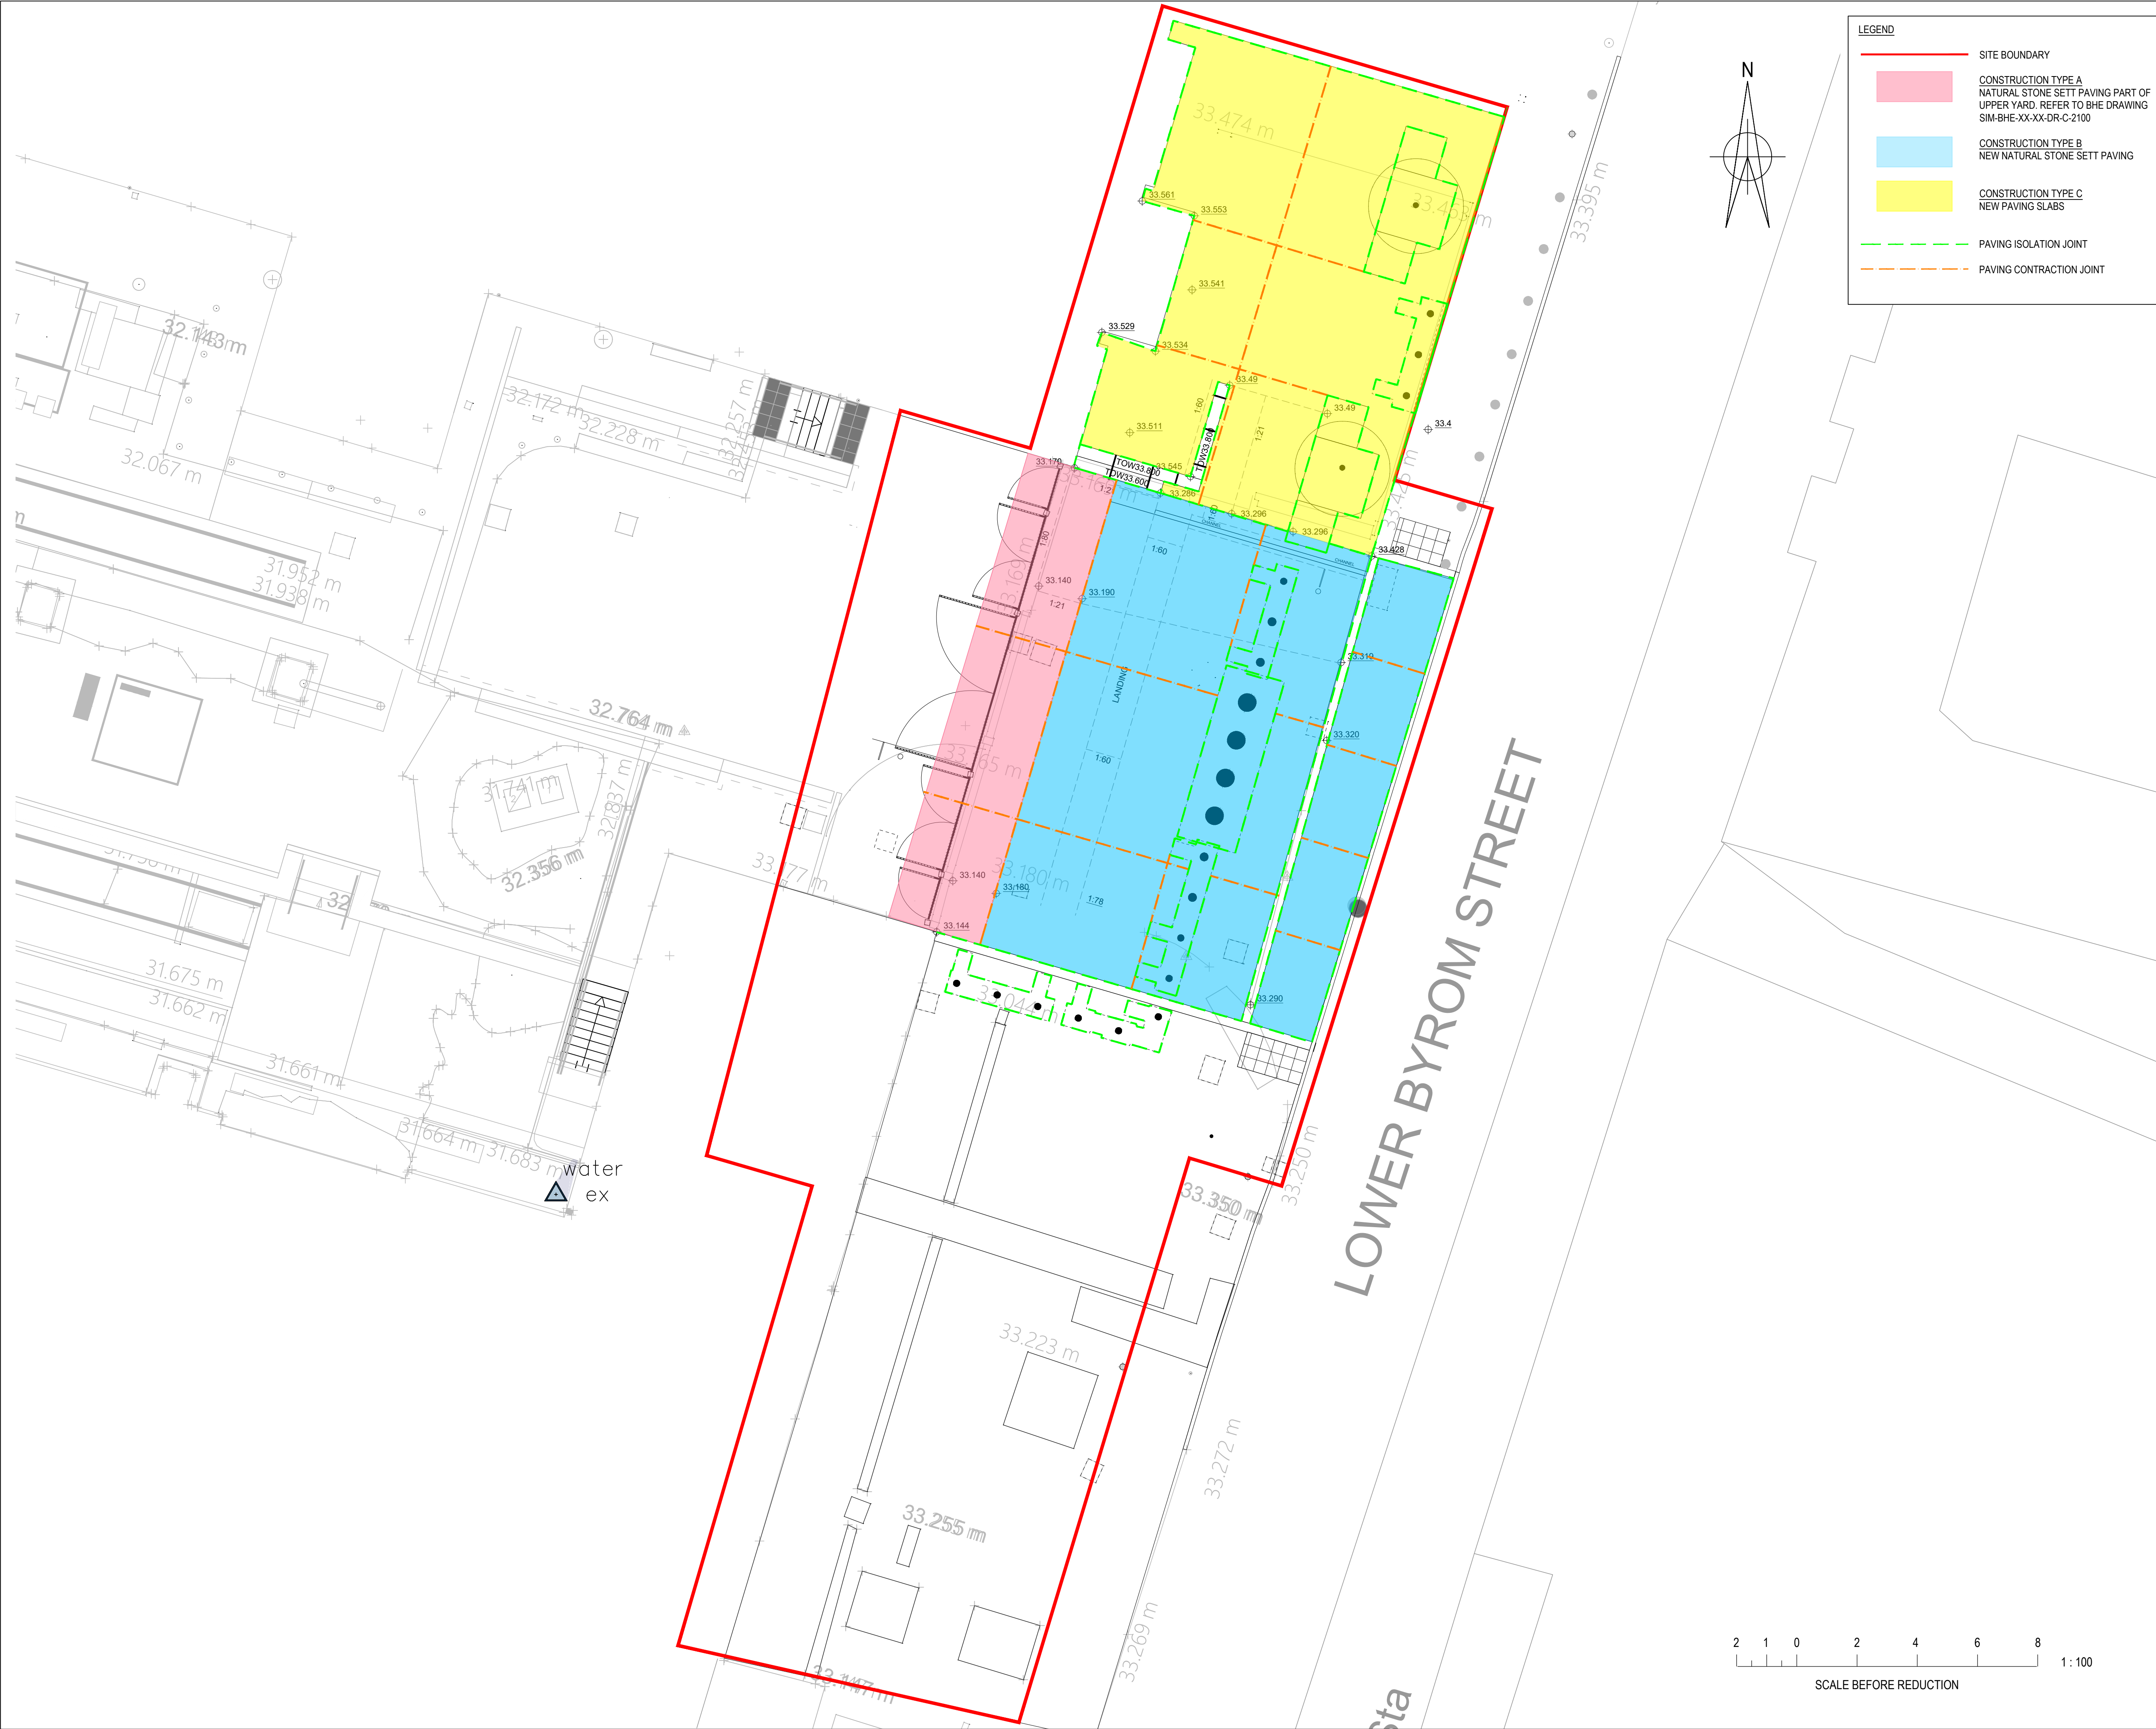

LEGEND

- SITE BOUNDARY
- CONSTRUCTION TYPE A
NATURAL STONE SETT PAVING PART OF
UPPER YARD. REFER TO BHE DRAWING
SIM-BHE-XX-XX-DR-C-2100
- CONSTRUCTION TYPE B
NEW NATURAL STONE SETT PAVING
- CONSTRUCTION TYPE C
NEW PAVING SLABS
- PAVING ISOLATION JOINT
- PAVING CONTRACTION JOINT

© Buro Happold Limited or its group companies.
All Rights reserved. Buro Happold and its group companies assert (unless otherwise agreed in writing) their rights under
s.77 to 80 of the Copyright, Designs and Patents Act 1988.

DO NOT SCALE THIS DRAWING.

HEALTH AND SAFETY INFORMATION

IN ADDITION TO THE HAZARD/RISKS NORMALLY ASSOCIATED WITH THE TYPES OF WORK
DETAILED ON THIS DRAWING, NOTE THE FOLLOWING

CONSTRUCTION:

- WORKS IN PROXIMITY TO LIVE SERVICES
- POSSIBLE PRESENCE OF CONTAMINATION FROM HISTORIC INDUSTRIAL USE
- PRESENCE OF CULVERTS & VOIDS FROM HISTORIC INDUSTRIAL USE
- UNKNOWN CONDITION & STRUCTURAL CAPACITY OF SLAB ATOP STATION VIADUCT

MAINTENANCE/CLEANING/OPERATION:

- WORKS IN PROXIMITY TO LIVE SERVICES
- WORKS INTERFACE WITH THE PUBLIC

DECOMMISSIONING/DEMOLITION:

- WORKS IN PROXIMITY TO LIVE SERVICES
- WORKS INTERFACE WITH THE PUBLIC

- NOTES:**
- ALL DIMENSIONS ARE IN METRES UNLESS STATED OTHERWISE.
 - THIS DRAWING IS TO BE READ IN CONJUNCTION WITH ALL OTHER RELEVANT DRAWINGS, DETAILS AND SPECIFICATIONS.
 - THIS DESIGN IS BASED ON THE FOLLOWING DRAWINGS AND INFORMATION:
 - LANDSCAPE ARCHITECT PLAN 2913-PLA-XX-XX-DR-L-1001 REV C02 (UPPER YARD) RECEIVED FROM PLANIT ON 05/12/2024 LANDSCAPE ARCHITECT PLAN
 - 2913-4-PLA-XX-XX-DR-L-0002-P01 (MUSEUM ENTRANCE) RECEIVED FROM PLANIT ON 02/07/2025
 - TOPOGRAPHICAL SURVEY MOSI-TOPO PRODUCED BY CHRISTIANS DATED MAY 2023
 - PRIOR TO THE COMMENCEMENT OF WORK THE LOCATION, SIZE AND DEPTH OF ALL EXISTING DRAINAGE AND SERVICES SHALL BE ESTABLISHED BY THE CONTRACTOR. ANY DISCREPANCIES FROM THE INFORMATION SHOWN ON THESE DRAWINGS SHALL IMMEDIATELY BE BROUGHT TO THE ATTENTION OF THE PROJECT MANAGER.
 - THE CONTRACTOR SHALL ALLOW FOR THE PROTECTION, TEMPORARY AND PERMANENT SUPPORT AND DIVERSION WORKS AS NECESSARY TO ALL EXISTING SERVICES TO THE SATISFACTION OF THE PROJECT MANAGER.
 - REFER TO DRAWING SIM-BHE-XX-XX-DR-C-2710 FOR PAVEMENT AND JOINT DETAILS.
 - REFER TO LANDSCAPE ARCHITECT DRAWINGS AND SPECIFICATIONS FOR FULL DETAILS OF THE PROPOSED PAVING FINISHES ETC.
 - INDICATIVE JOINTING LOCATIONS SHOWN. JOINT SHOULD BE ALIGNED TO MATCH PAVING ORIENTATION / DIRECTION.
 - ISOLATION JOINTS TO BE LOCATED AROUND ALL DRAINAGE CHANNELS TO PREVENT LOAD TRANSFER
 - ISOLATION JOINTS TO BE LOCATED AROUND ALL EXISTING AND PROPOSED CHAMBERS.

P03	PLANNING ISSUE	04.07.2025	LD	FR	FR
P02	FOR UPDATED ARCHITECT LAYOUT	04.04.2025	HB	FR	FR
P01	ISSUED FOR STAGE 3	07.02.2025	LW	FR	MW
Rev	Description	Date	Iss'd	Rev'd	App'd

STAGE 3

Project Stage

INFORMATION

Status of Drawing

BURO HAPPOLD

2nd Floor Eastgate
2 Castle Street
Manchester M3 4LZ
UK

Tel: +44 (0)161 233 5000
Fax: +44 (0)870 787 4143
Email: 0054704@burohappold.com
Web: www.burohappold.com

Client **SMG**
Architect **PLANIT-IE**
Project **SIM SITEWIDE CAPITAL WORKS**
Orig Title **PROPOSED PAVEMENT AND JOINTING PLAN LOWER BYROM STREET GATEWAY**

Job No. **0054704** Scale @ **A1**
1:100

Drawn/Designed By: **LD** Checked By: **FR** Approved By: **FR**

Drawing No. **SIM-BHE-XX-XX-DR-C-2110** Revision **P03**

