



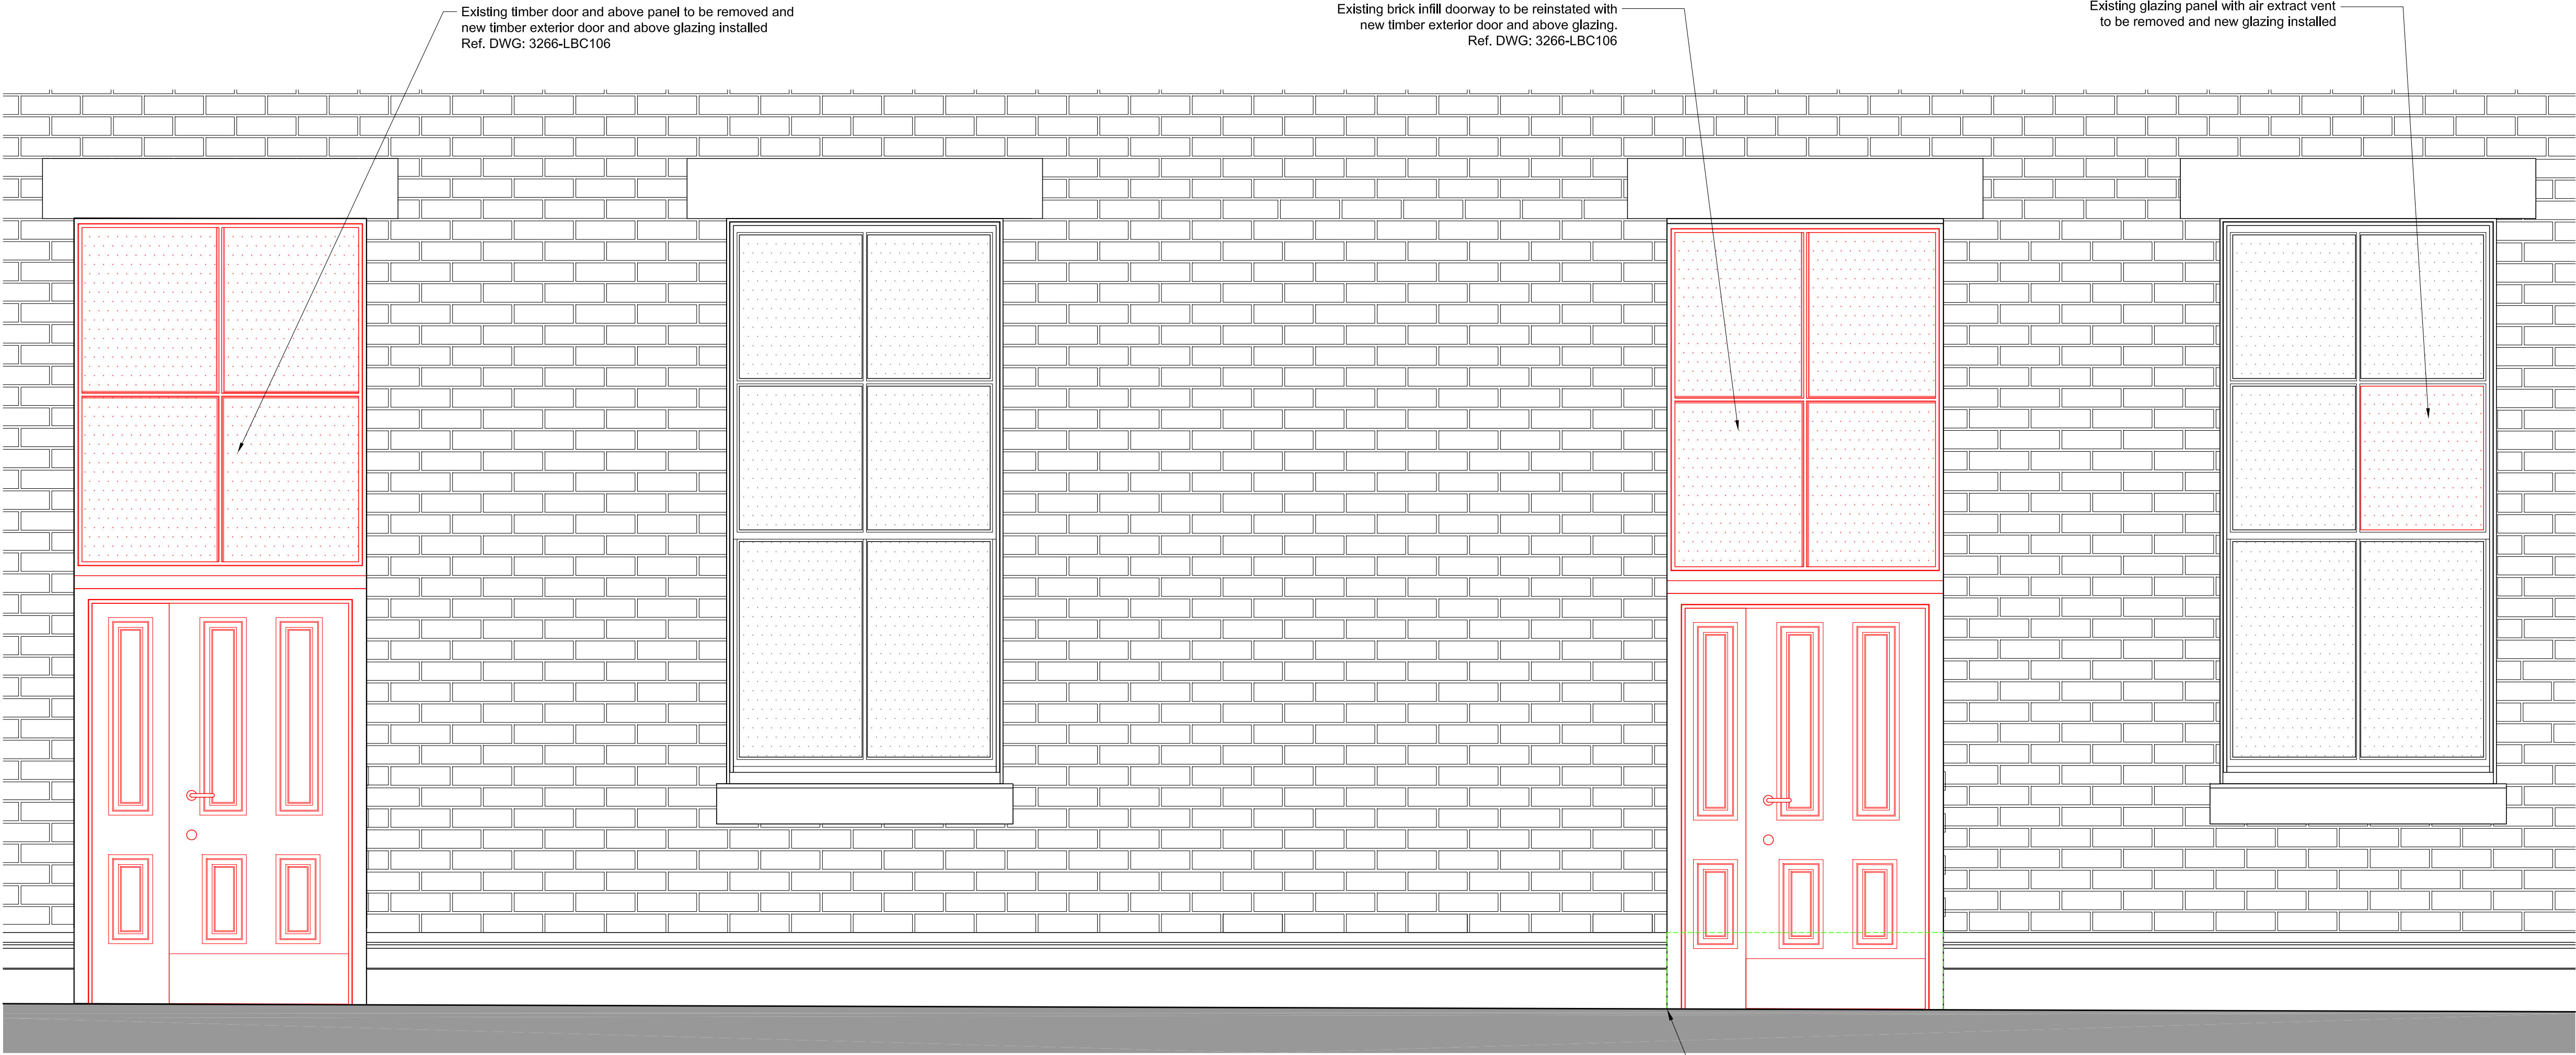

01 PROPOSED PLATFORM 3A BUILDING ELEVATION
Scale 1:20 @ A1

©
DO NOT SCALE. Use figured dimensions only. Contractor is to check all dimensions before commencement of works. This drawing is copyright. This data to be used as well as the only - not as free data. This drawing must only be used for the purpose for which it is supplied.

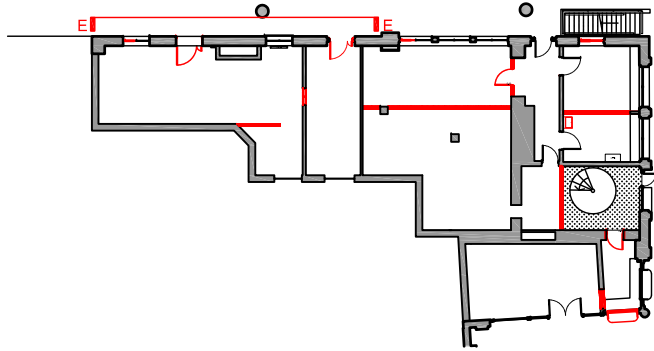

/	16/09/25	MH	FOR LISTED BUILDING CONSENT	AF	RS
no.	date	by	revision details	Ckd	App

STRALA architects
3rd Floor, 9 Stevenson Square
Northern Quarter, Manchester, M1 1DB
Tel: 0161 236 5866
E: office@strzarch.co.uk



project
ELR: MCV, MILEAGE: 0m 00ch, OS Ref: SJ839990
MANCHESTER VICTORIA TRAIN STATION
CIF WORKS

drawing status
FOR LISTED BUILDING CONSENT

drawing title

PROPOSED PLATFORM 3A
BUILDING ELEVATION

drawn by	date	checked by	date
MH	16/09/25	AF	16/09/25
CRE Approved by	date	CEM Reviewed by	date
AF	16/09/25		
Network Rail dwg no.	revision no.	sht no.	
	/	1 of 1	

consultant dwg no.	scale	sht size
3266-LBC109	1 : 20	A1