


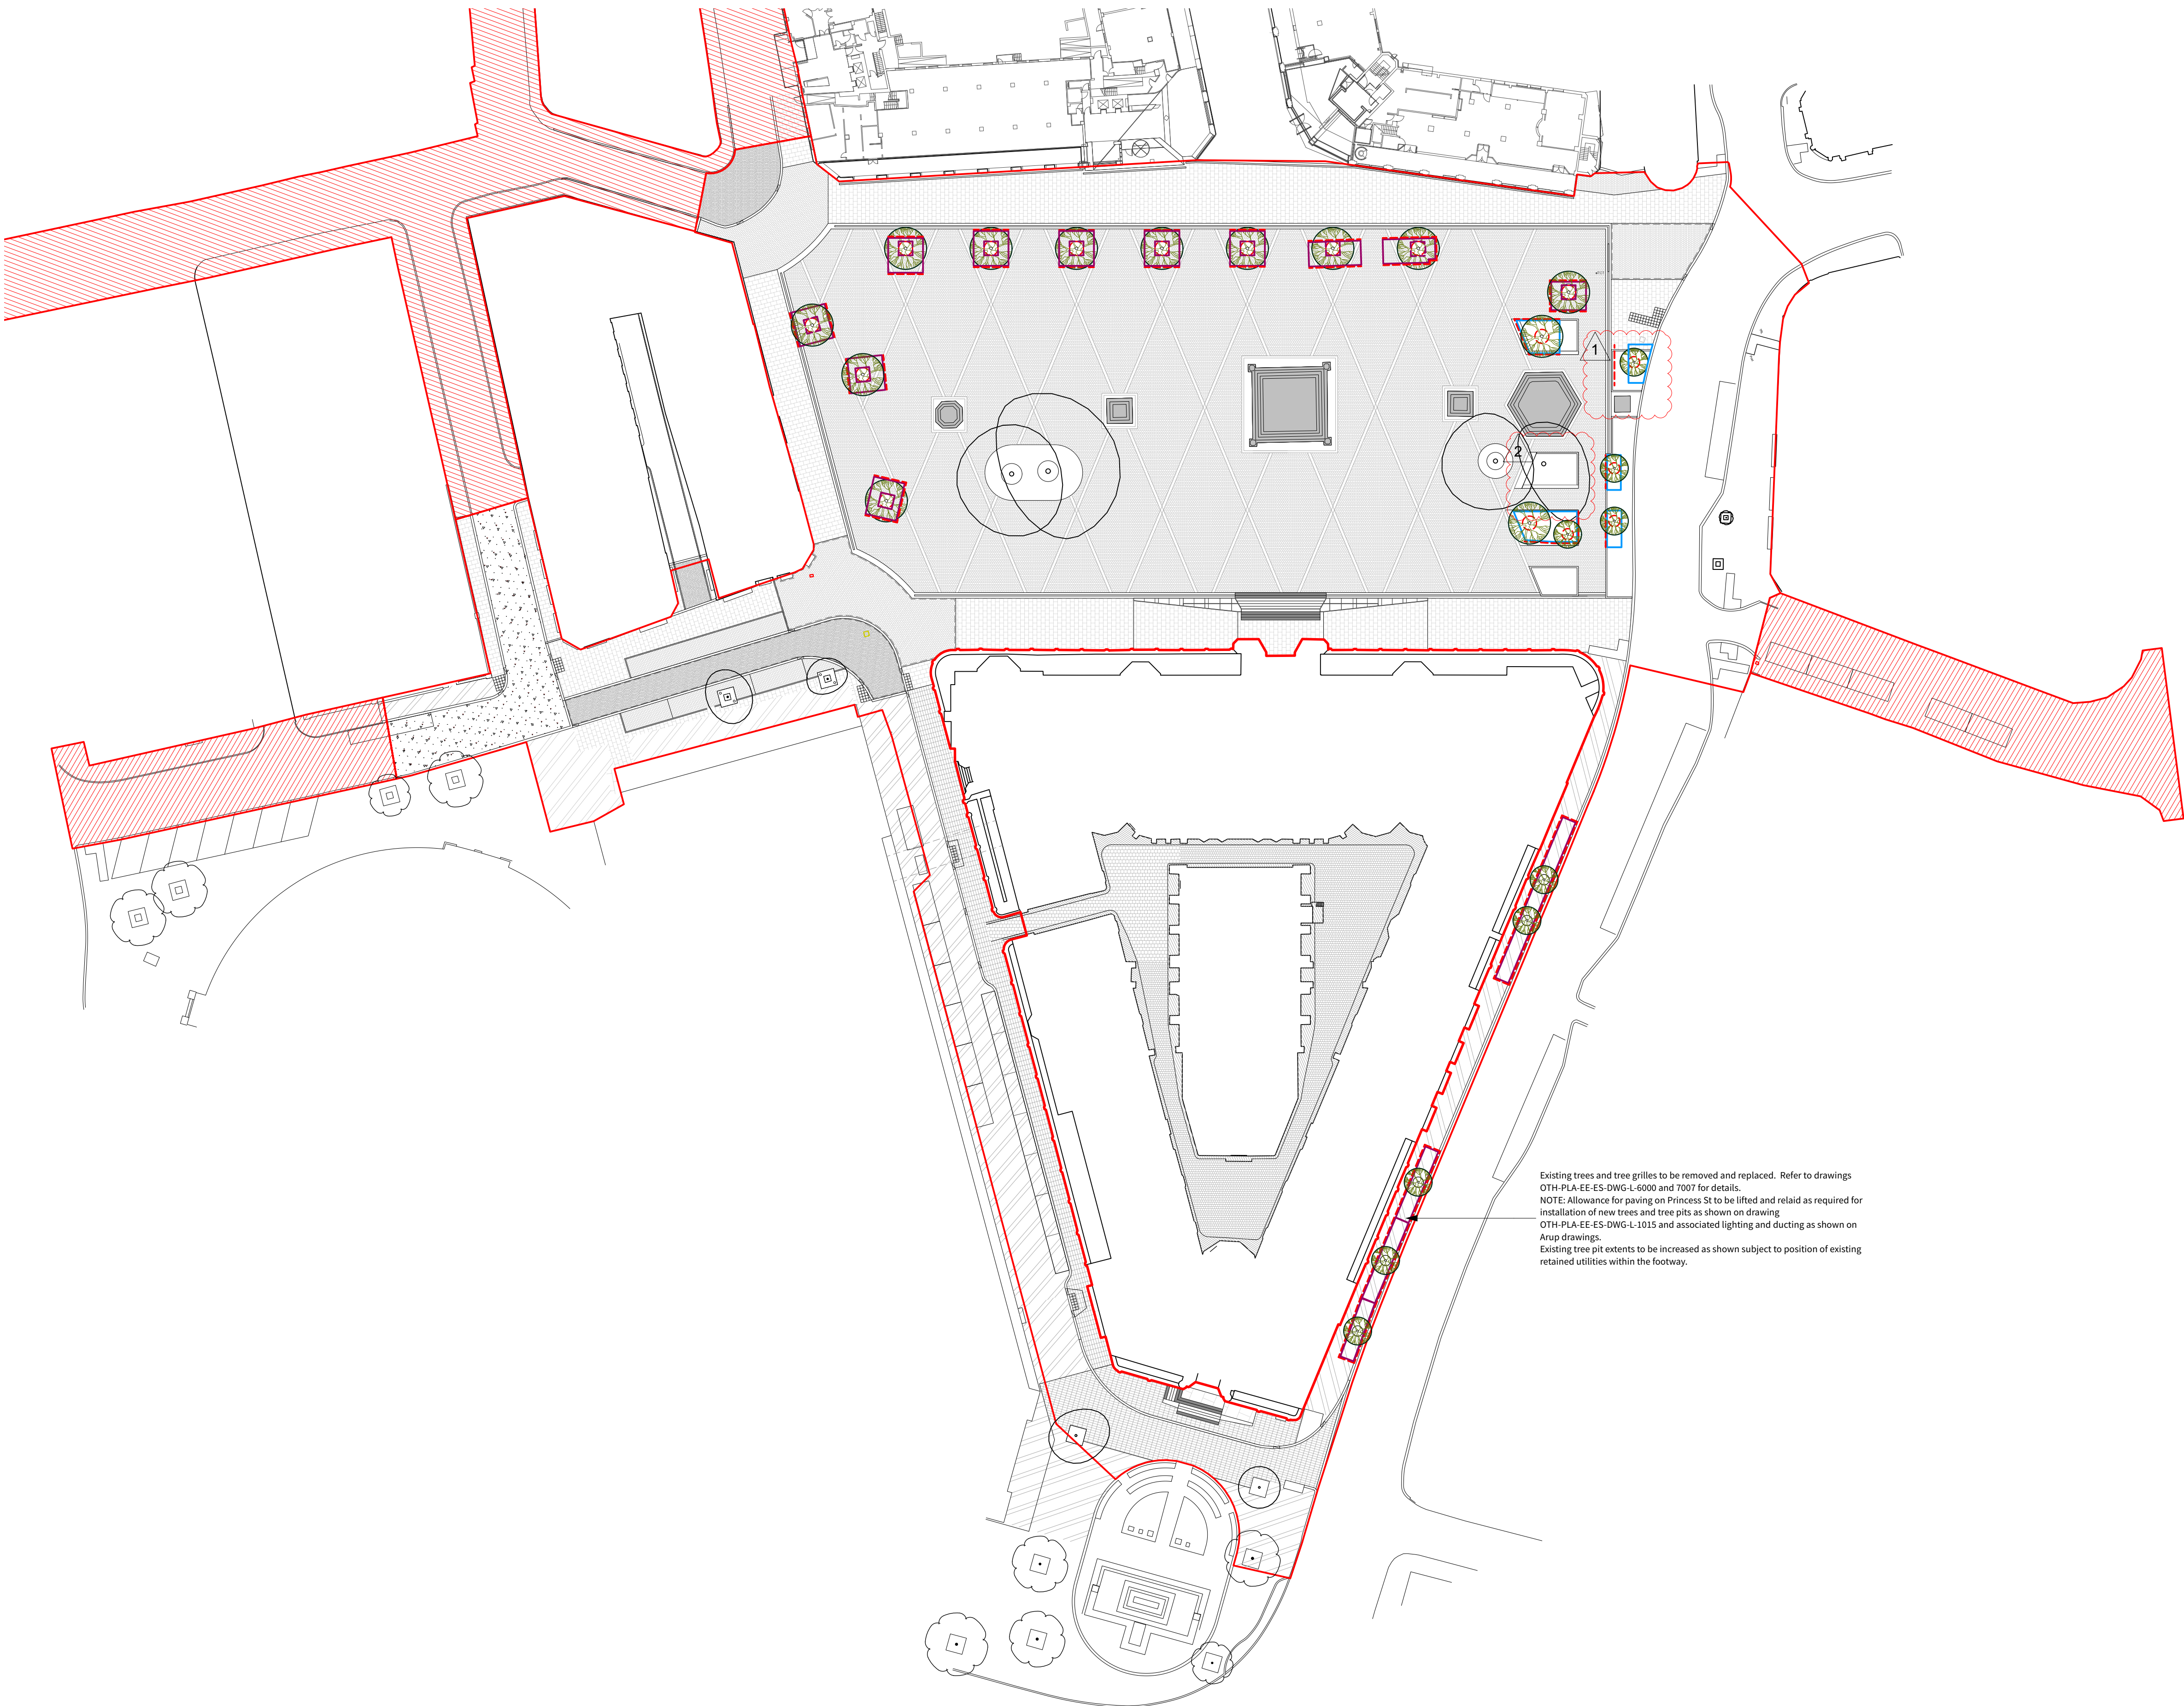

KEY

BOUNDARIES

Red Line Boundary

Section 278 Works

Tree Pits within Hard Landscaping  
(strengthened tree pits with cellular crate system).  
Refer to tree pit detail drawing  
OTH-PLA-EE-ES-DWG-L-6000

Tree Pits within Soft Landscaping  
Refer to tree pit detail drawing  
OTH-PLA-EE-ES-DWG-L-6001  
(subsoil, topsoil only)

Linear Root Barrier installed to sides of tree pits  
where adjacent to underground utilities.  
Refer to tree pit detail drawing  
OTH-PLA-EE-ES-DWG-L-6002  
OTH-PLA-EE-ES-DWG-L-6003

2

Revision Notes:

1. Tree position updated  
2. Tree crate system removed from drawing and key

|     |          |                                            |    |       |
|-----|----------|--------------------------------------------|----|-------|
| C02 | 07/11/23 | Construction Issue                         | SY | MS/MS |
| C01 | 01/04/21 | Construction Issue                         | SR | MS/KR |
| 09  | 26/02/21 | Stage 4 Issue (Re-Coordination)            | SR | MS/KR |
| 08  | 14/11/19 | Refer to revision notes                    | SR | MS/KR |
| 07  | 10/10/19 | Stage 4 Issue                              | SR | MS/KR |
| 06  | 06/09/19 | Planning Issue                             | SR | MS/KR |
| 05  | 23/07/19 | Stage 4 Issue, minor amendments as noted   | SR | MS/KR |
| 04  | 05/07/19 | Stage 4 Issue, minor amendments as noted   | SR | MS/KR |
| 03  | 07/06/19 | Stage 3 + Issue, minor amendments as noted | SR | MS/KR |
| 02  | 29/05/19 | Stage 3 + Issue                            | SR | MS/KR |
| 01  | 17/05/19 | First Issue for Comment                    | SR | MS/KR |

| Revision | Date | Description | Drawn | Apprvd. |
|----------|------|-------------|-------|---------|
|----------|------|-------------|-------|---------|

Planit I.E. Limited

E: info@planit-ie.com W: planit-ie.com

**MANCHESTER**  
2 Back Grafton St., Altrincham, WA14 1DY  
T: 0161 928 9281

**LONDON**  
Unit 6 Waterside, 44-48 Wharf Road, London, N1 7UX  
T: 0207 253 5678

**LIVERPOOL**  
No. 8 Princes Parade, Princes Dock, Liverpool, L3 1DL  
T: 0151 705 6746

Client Manchester City Council

Project Our Town Hall

Drg Title Tree Pit Location Plan

Created on 17.05.19 Created by SR Approved by MS/KR

Scale 1:500 Size A1 Workstage Stage 5

Drg No. OTH-PLA-EE-ES-DWG-L-1015 Suitability S4 Revision C02