


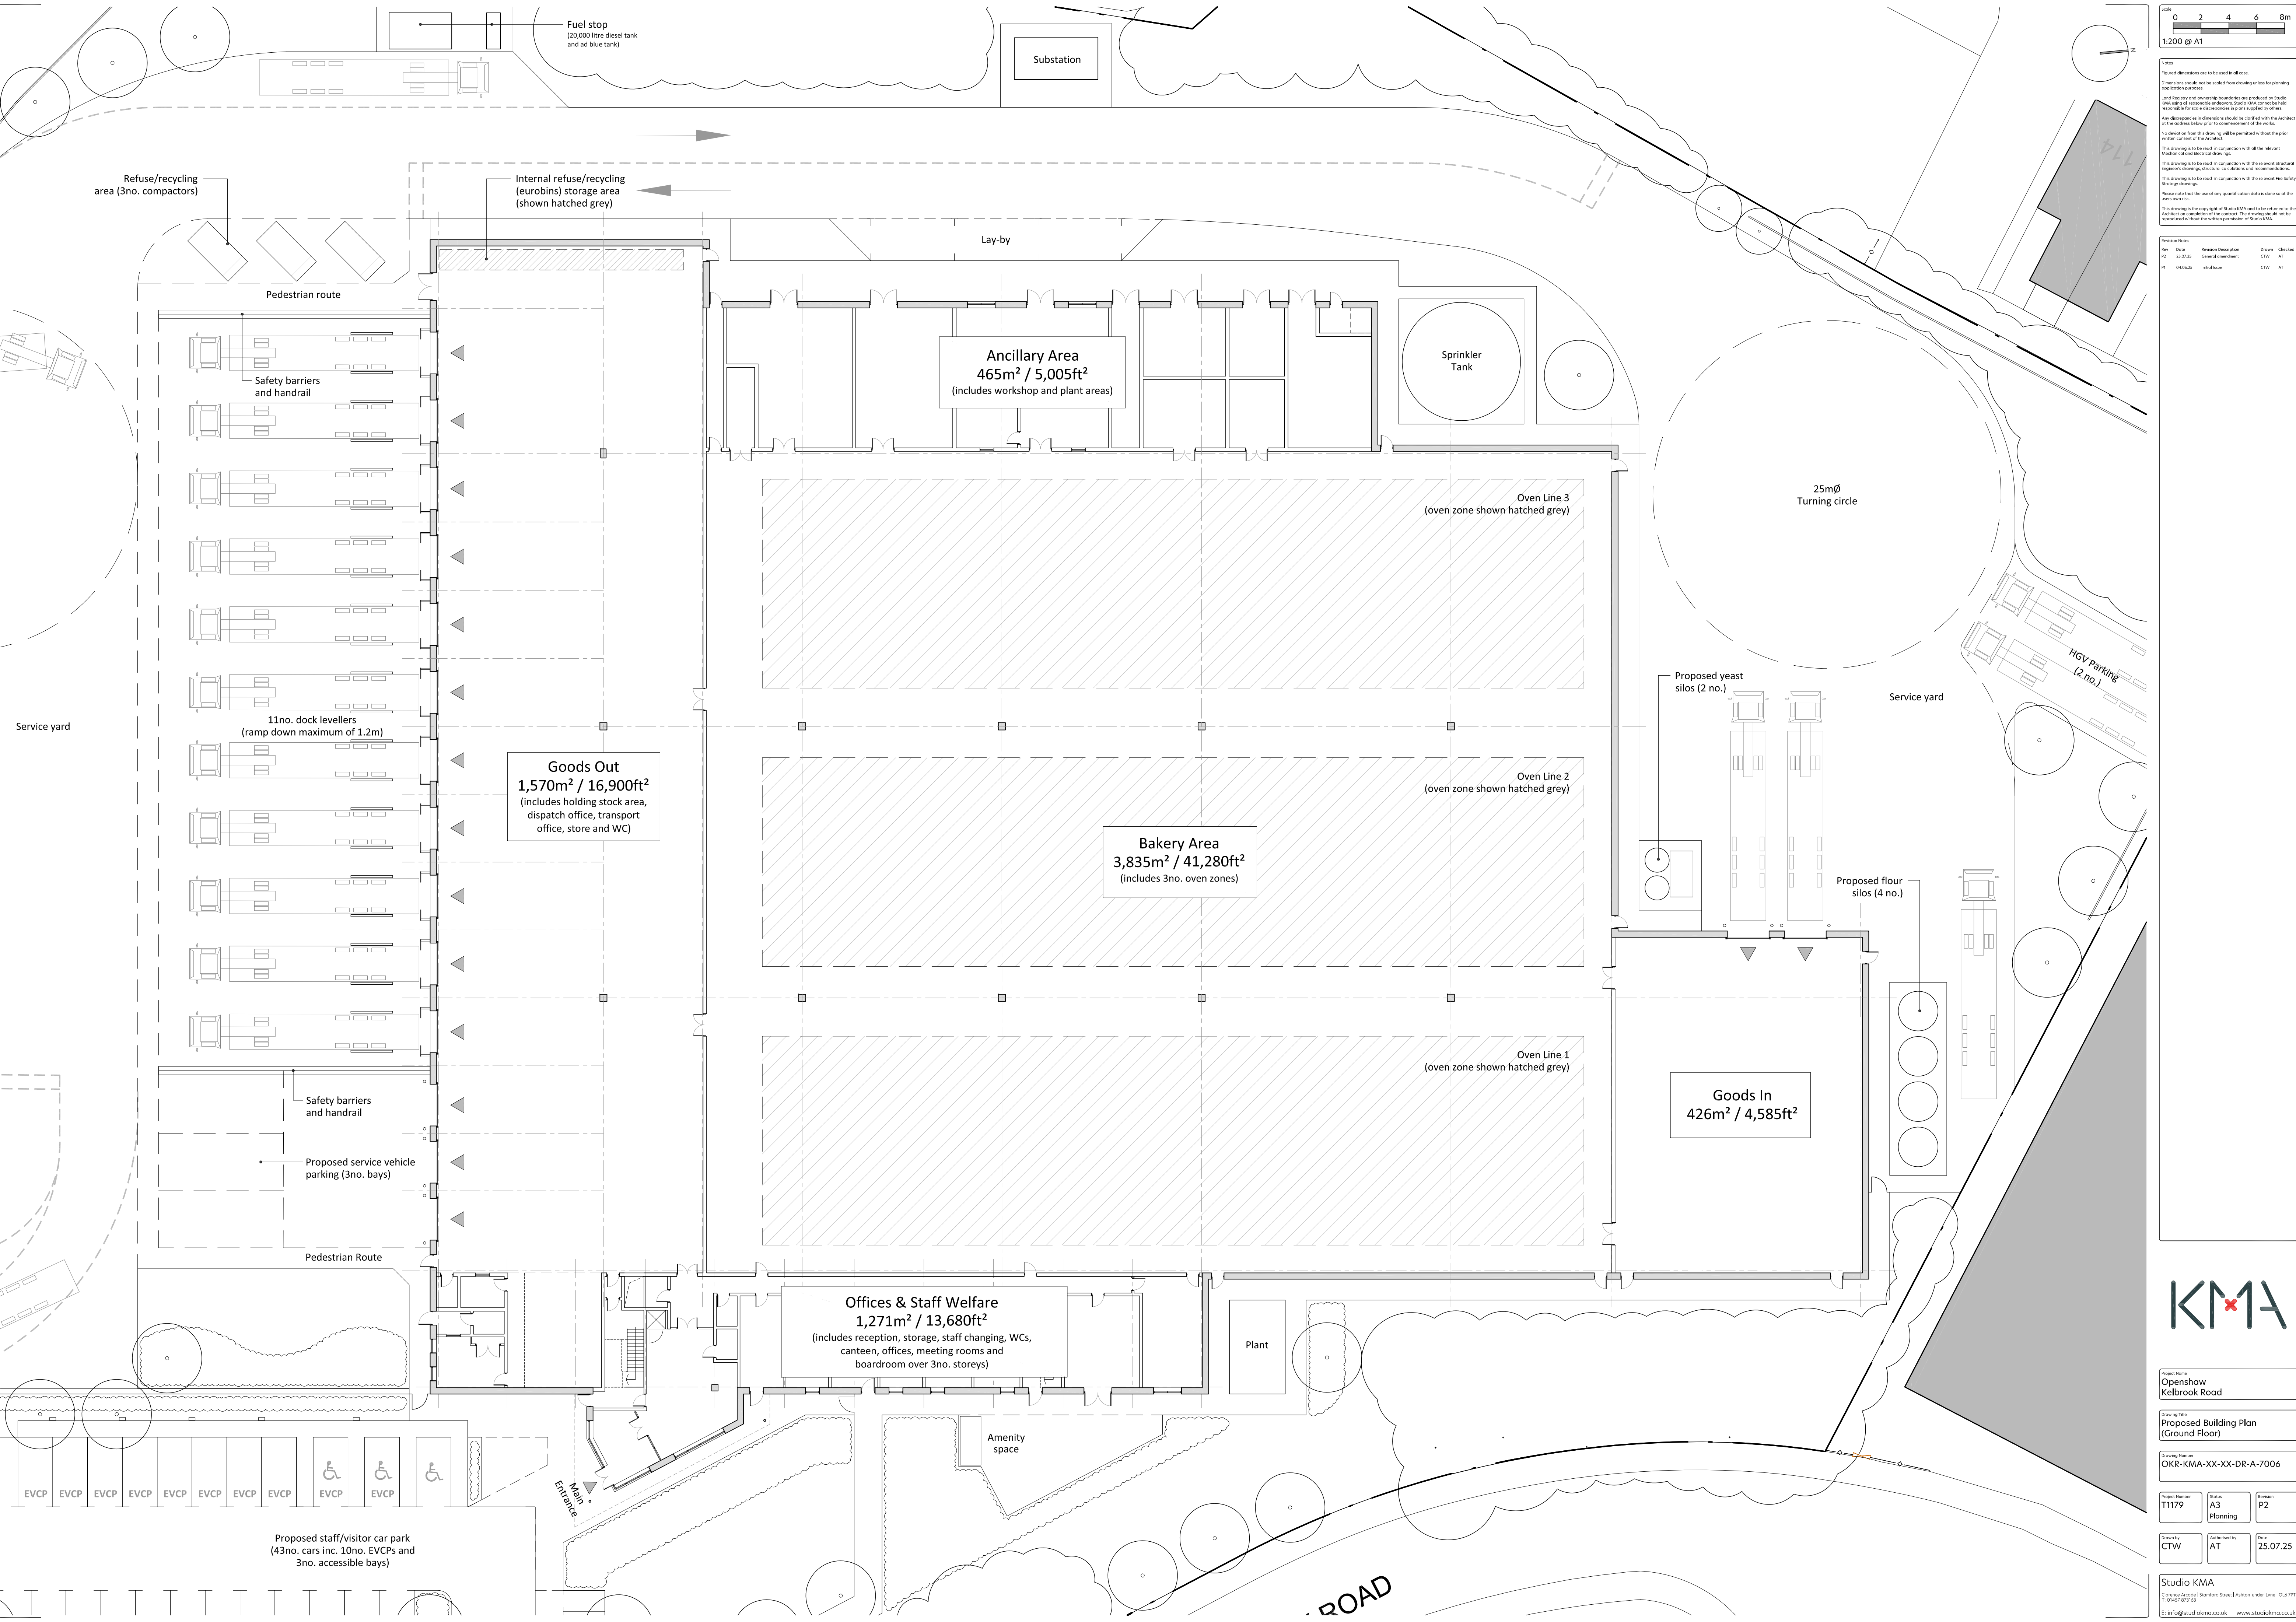

Scale
0 2 4 6 8m
1:200 @ A1

Notes
Figured dimensions are to be used in all cases.
Dimensions should not be used from drawing links for planning application purposes.
Level figures and overall dimensions are provided for Studio KMA viewing of reasonable engineers. Studio KMA cannot be held responsible for code discrepancies in plans supplied by others.
Any discrepancies in dimensions should be clarified with the Architect at the address below prior to commencement of the works.
No deviation from this drawing will be permitted without the prior written consent of the Architect.
This drawing is to be used in conjunction with all the relevant Mechanical and Electrical drawings.
This drawing is to be used in conjunction with the relevant Structural Engineer's drawings, structural calculations and recommendations.
This drawing is to be used in conjunction with the relevant Fire Safety Strategy drawings.
Please note that the use of any quantification data is done so at the client's own risk.
This drawing is the copyright of Studio KMA and is to be returned to the Architect on completion of the contract. The drawing should not be reproduced without the written permission of Studio KMA.

Revision Notes				
Rev	Date	Revision Description	Drawn	Checked
P1	22.07.25	General dimensions	CTW	AT
P1	04.08.25	Initial issue	CTW	AT



Project Name
Openshaw
Kelbrook Road

Drawing Title
Proposed Building Plan
(Ground Floor)

Drawing Number
OKR-KMA-XX-XX-DR-A-7006

Project Number T1179	Status A3 Planning	Revision P2
-------------------------	--------------------------	----------------

Drawn by CTW	Authorized by AT	Date 25.07.25
-----------------	---------------------	------------------

Studio KMA
Cheshire Academy | Stanford Street | Ashton-under-Lyne | OL6 9PT
T: 0161 877 9130
E: info@studiokma.co.uk www.studiokma.co.uk