


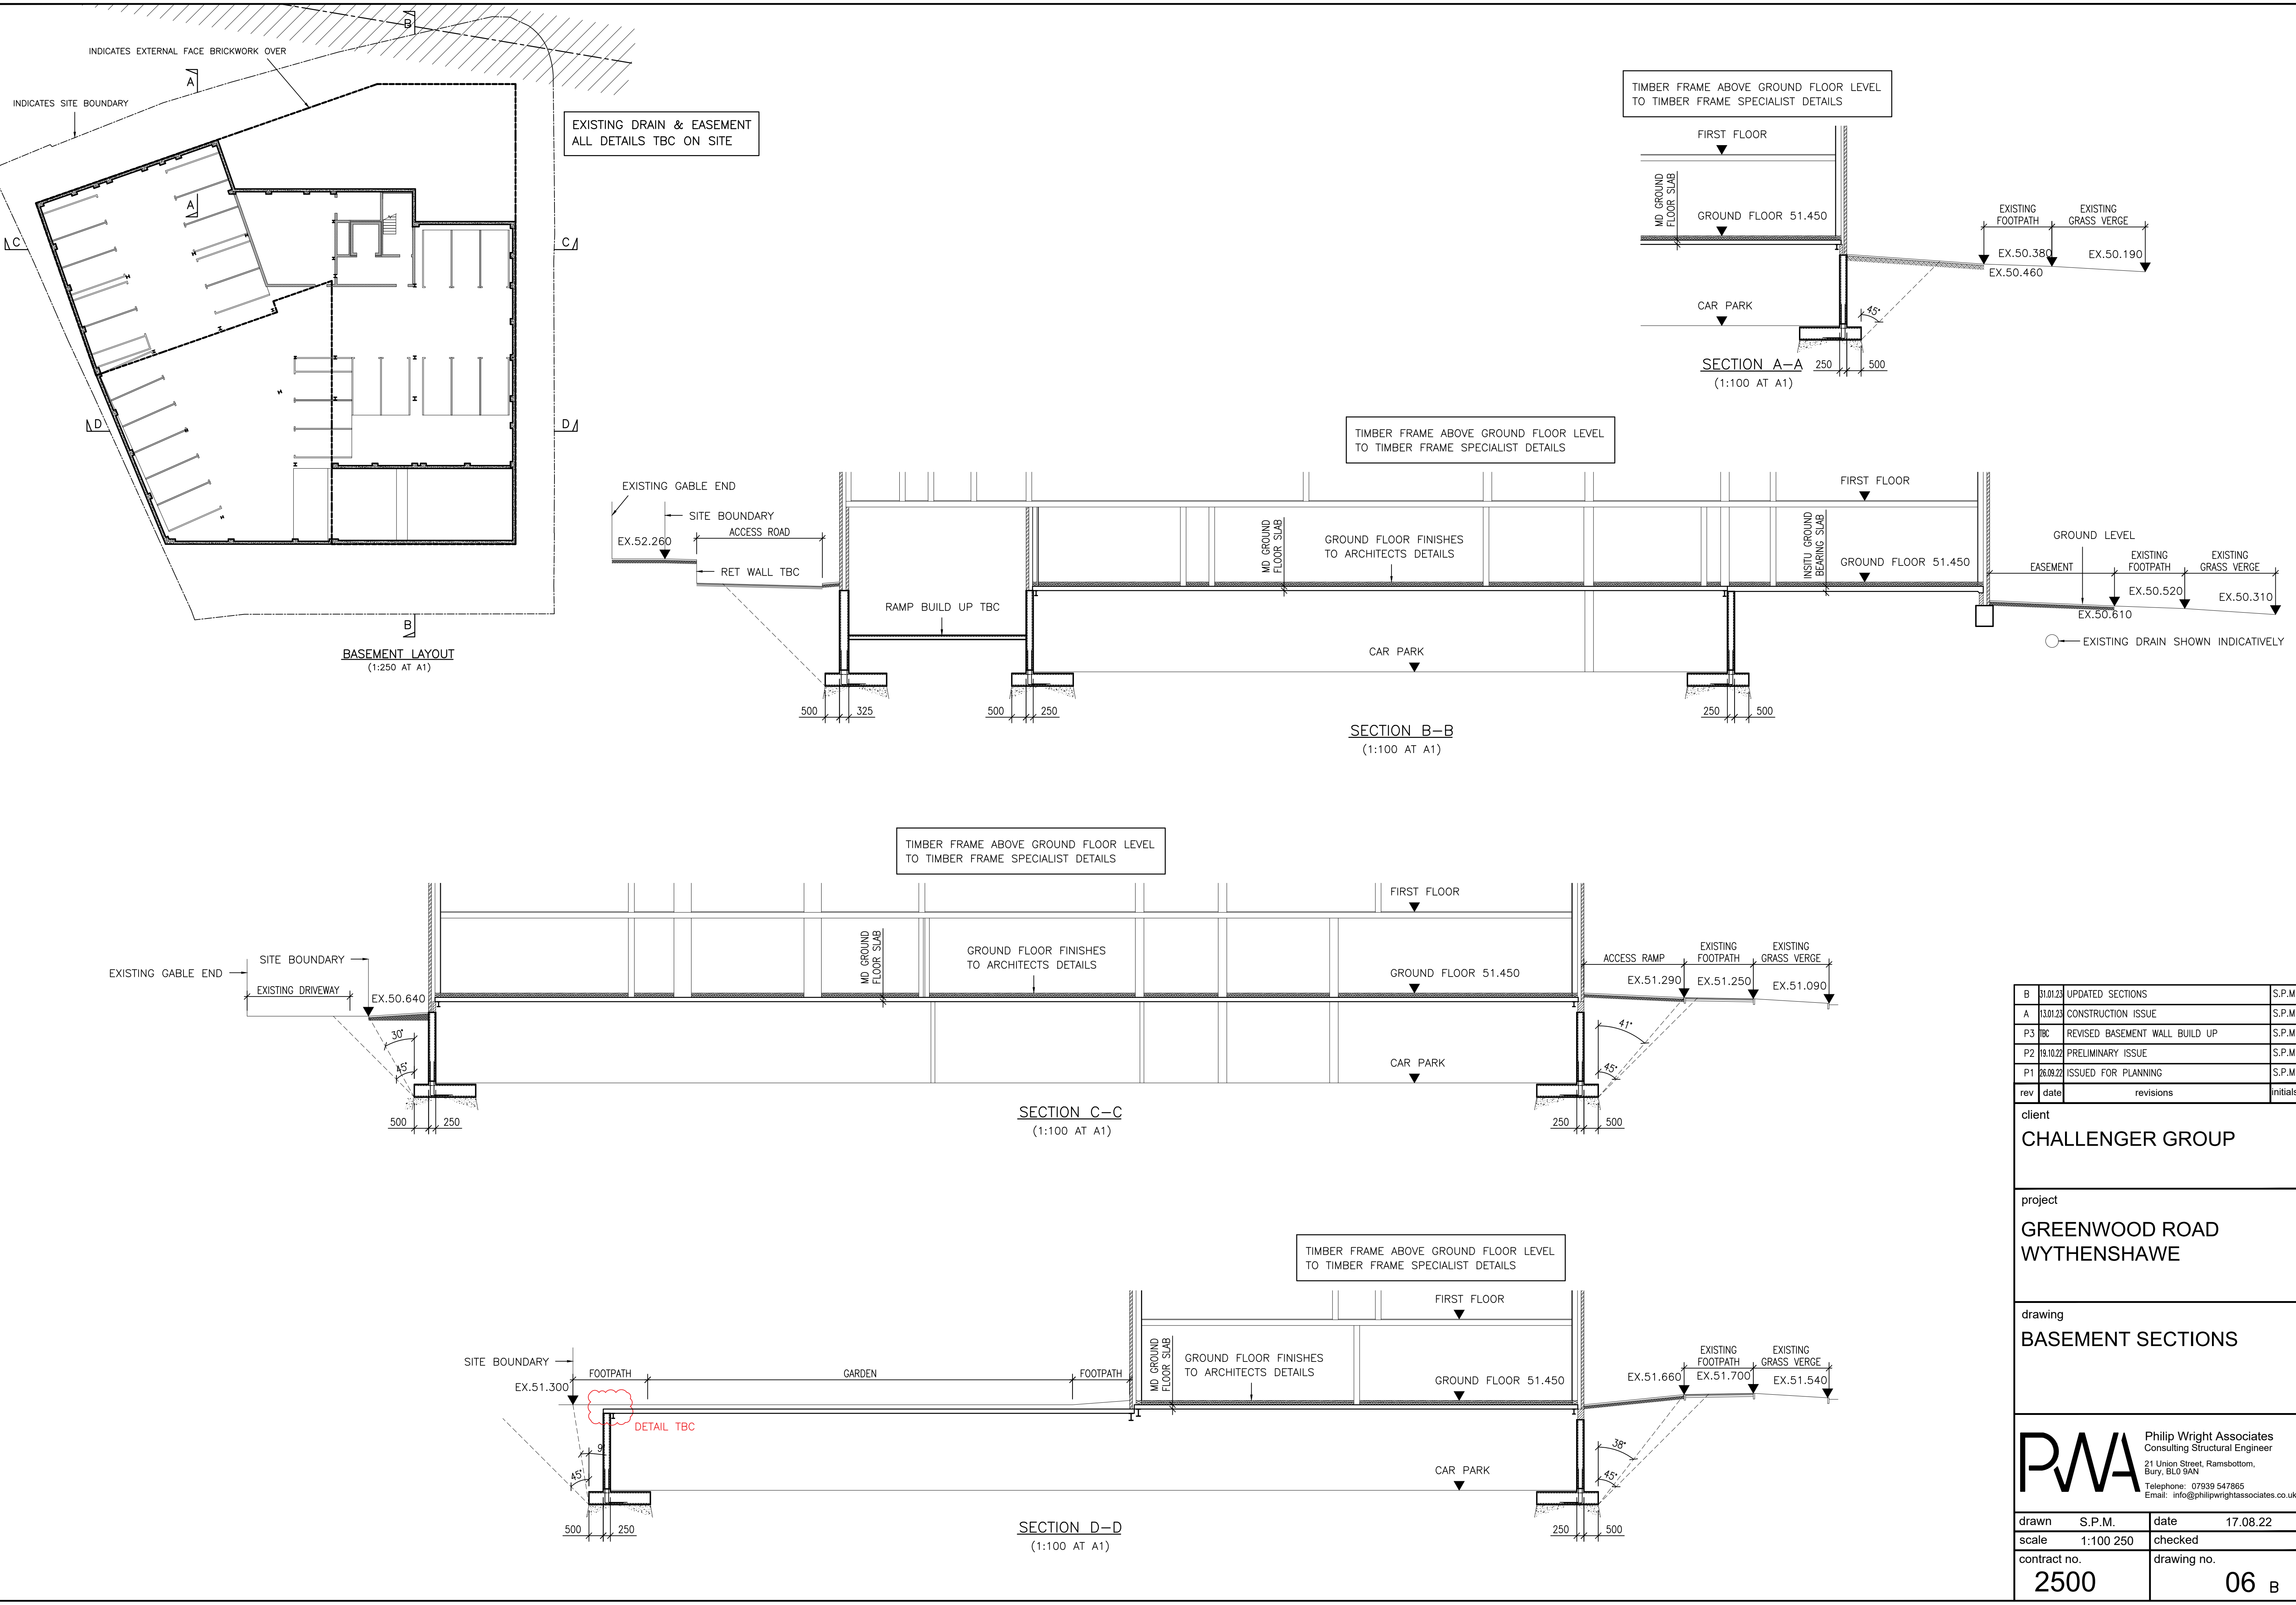

B	01.01.23	UPDATED SECTIONS	S.P.M.
A	13.01.23	CONSTRUCTION ISSUE	S.P.M.
P3	TBC	REVISED BASEMENT WALL BUILD UP	S.P.M.
P2	18.10.22	PRELIMINARY ISSUE	S.P.M.
P1	26.09.22	ISSUED FOR PLANNING	S.P.M.
rev	date	revisions	initials

client
CHALLENGER GROUP

project
**GREENWOOD ROAD
WYTHENSHAW**

drawing
BASEMENT SECTIONS

PWA Philip Wright Associates
Consulting Structural Engineer
21 Union Street, Ramsbottom,
Bury, BL0 9AN
Telephone: 07939 547865
Email: info@philipwrightassociates.co.uk

drawn	S.P.M.	date	17.08.22
scale	1:100 250	checked	
contract no.	2500	drawing no.	06 B