



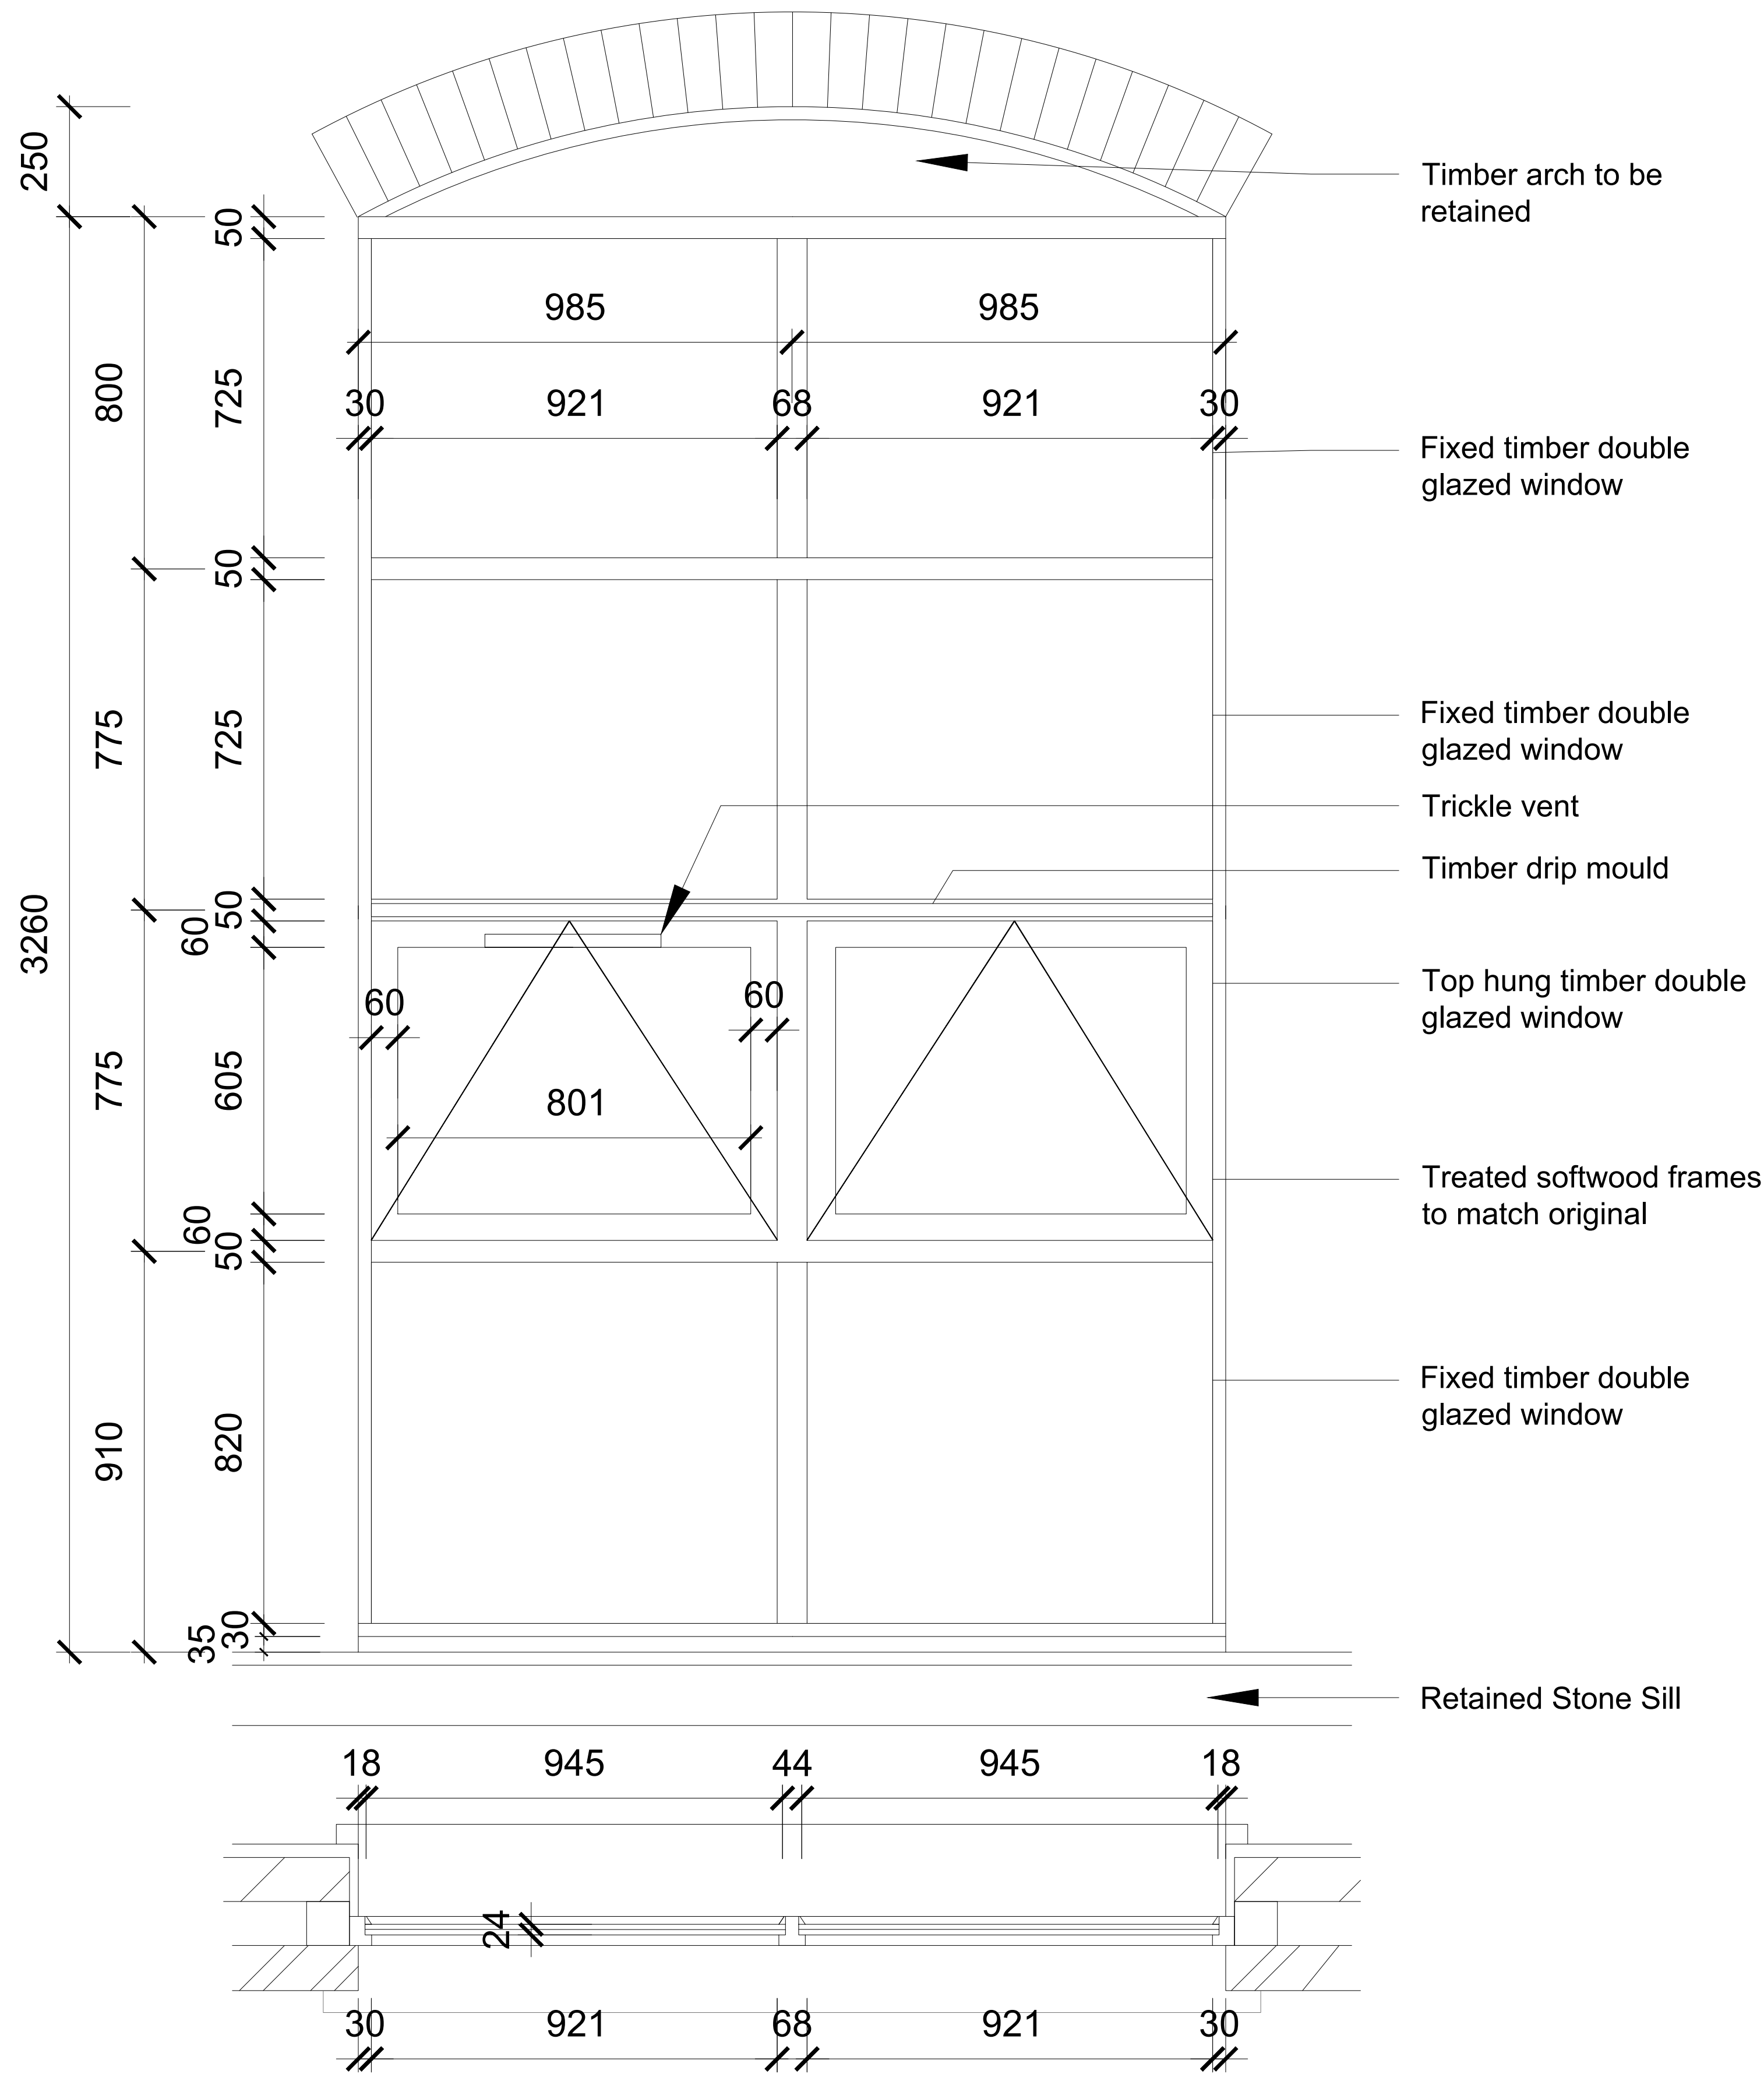

1 Proposed Plan & Elevation
1:10 @ A1

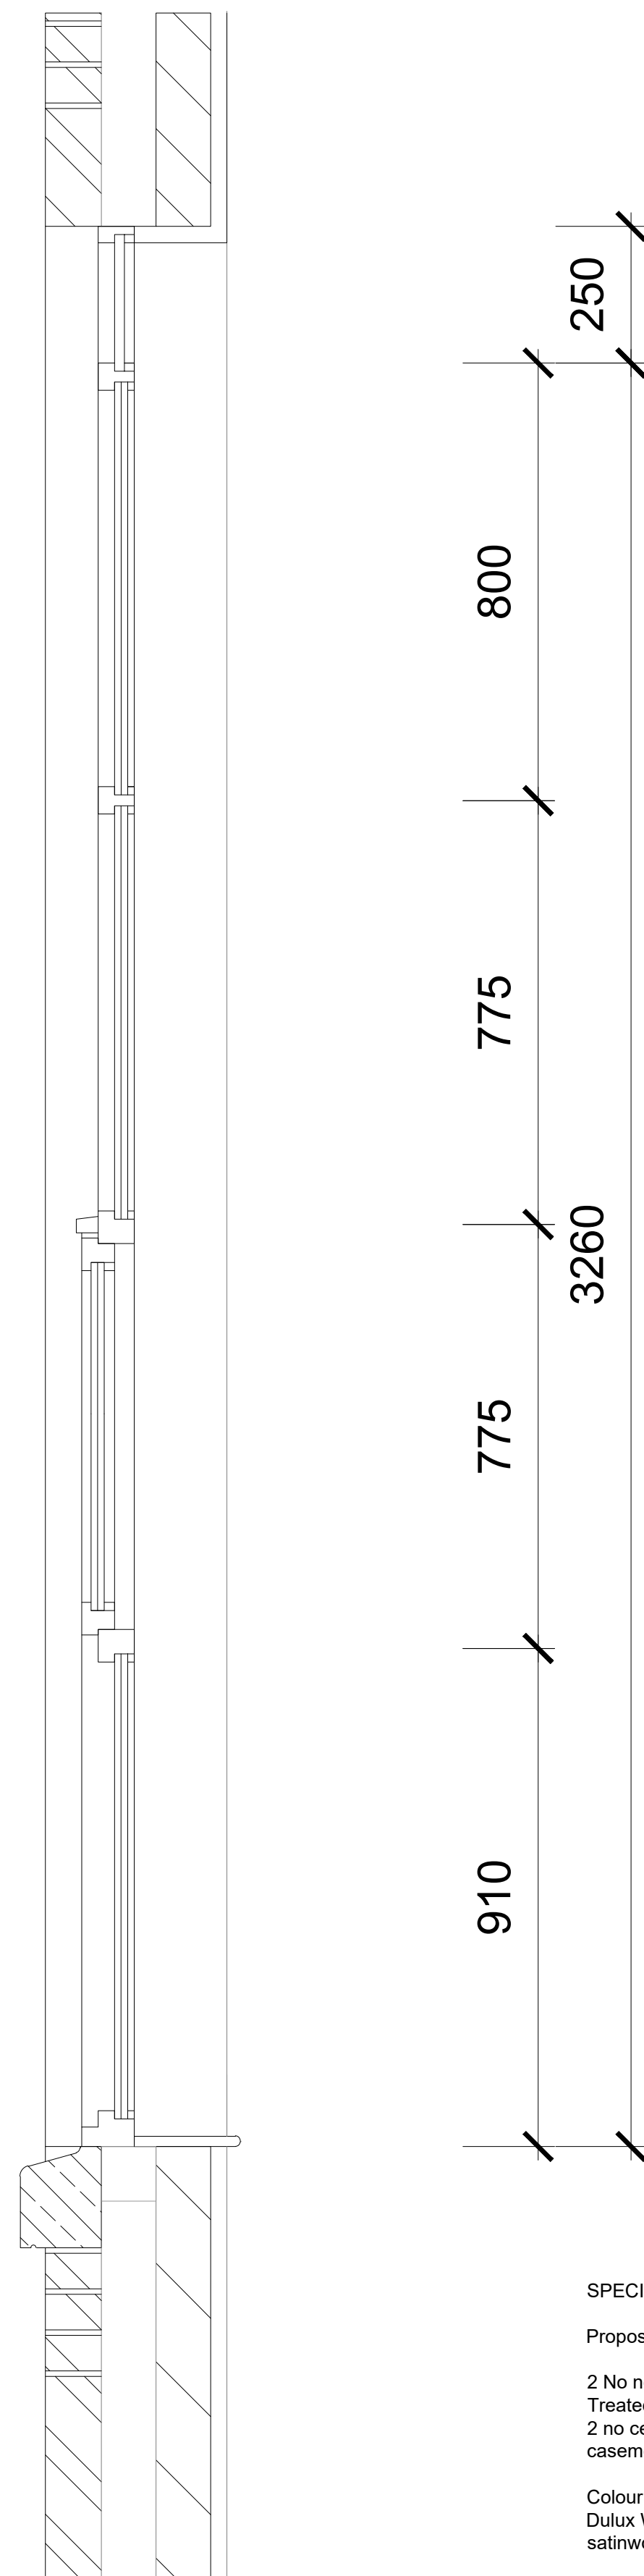

2 Proposed Section
1:10 @ A1

SPECIFICATION

Proposed Windows;

2 No new windows both 3260mm x 1990mm
Treated softwood window frames and beads with
2 no central opening lights to each window, reflex hinge reversible
casements.

Colour and dimensions to match existing windows.
Dulux Weathershield paint finish RAL 3005 externally, white
satinwood gloss internally.

Insulated double glazed units, internally beaded.
Inner pane - 4mm Low E glass
16mm argon filled cavity
Outer pane - 4mm Solar control glass

Double glazing units to be fitted into frame on the appropriate
spacers and to have a 10 year written warranty

Rev.	Drawn by	Comments	Date	General Notes: No dimensions to be scaled from this drawing, use figured dimensions only. All dimensions to be checked on site, any discrepancies found between this drawing and other documents should be referred immediately to the consultants.	00 NOH PLANNING	03/08/2025	0	0.5m	1m	Scale 1:10 @ A1	Project	Scale	Status
00	NOH	PLANNING	03/08/2025								Flat 13, Victoria Mill, M40 7LJ	1:10 @ A1	PLANNING
											Drawing Title	Drawing No.	Revision
											Proposed Details	DR-2200	00