


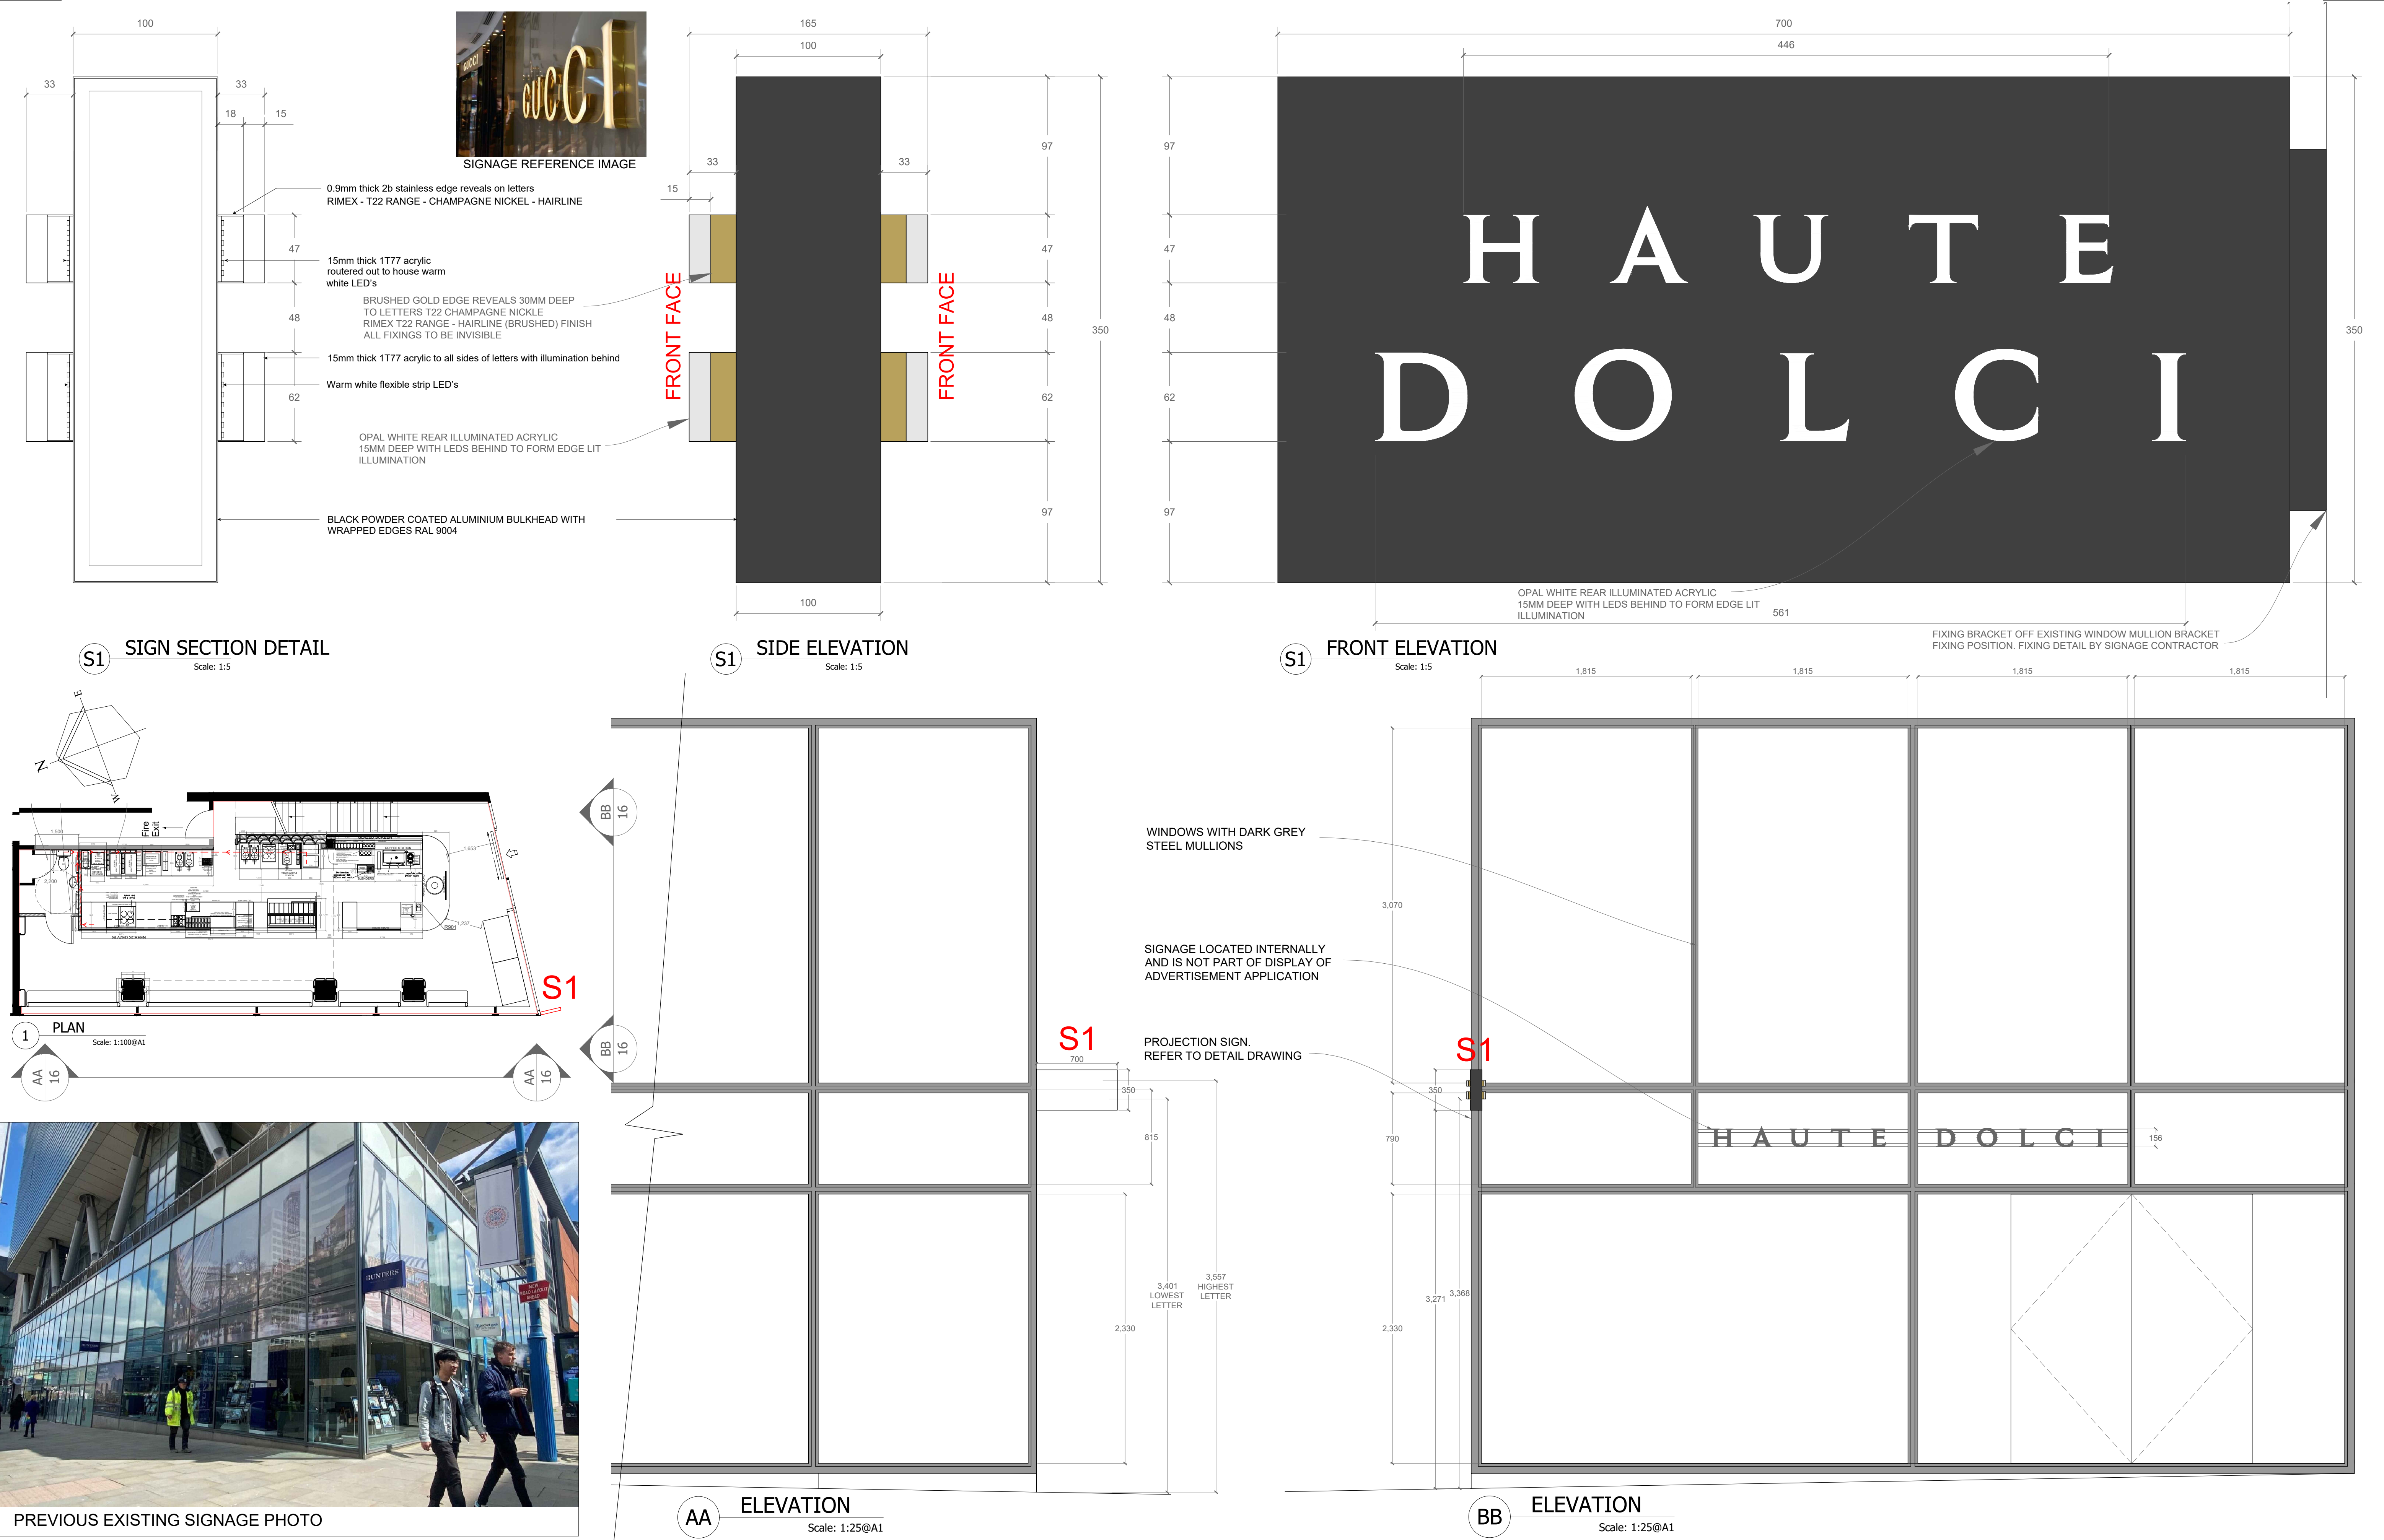

REV	DATE	DESCRIPTION	DATE	SCALE	DRG TITLE
A	09-07-25	Revised to planning comments	MAY 25	as shown	EXTERNAL SIGNAGE DETAILS
B	04-08-25	Revised to planning comments. Removed external bulkhead signage and located internally and will not form part of the application. New external projection sign added to replace previously removed signage.	JOB NO 2407	DRG NO 16	PROJECT HAUTE DOLCI - DEANSGATE ST MARYS AXE