

© COPYRIGHT

The copyright in this drawing is vested in Sheppard Robson and no license or assignment of any kind has been, or is, granted to any third party whether by provision of copies or originals or otherwise unless agreed in writing.

DO NOT SCALE FROM THIS DRAWING

The contractor shall check and verify all dimensions on site and report any discrepancies in writing to Sheppard Robson before proceeding work.

FOR ELECTRONIC DATA ISSUE

Electronic Data / drawings are issued as "read only" and should not be interrogated for measurement. All dimensions and levels should read, only from those values stated in text on the drawing.

KEY:

Pall Mall Medical Centre
Future FAB

AREAS NOT IN SCOPE

Type
FLXXA

Package Identifier
Floor Finishes

Secondary Letter
Variations in colour/strain

NOTES:

- Refer to 2020X series for Fix Strategy
- Refer to 2020X series for Raised Access Floor Sopping
- Refer to 4220X series for Wall Finishes Sopping
- Refer to 4220X series for Wall Finishes Sopping

To be read in conjunction with:

- The consultant's report
- Acoustic consultants report
- MEP consultants information

- All dimensions to be checked on site and any discrepancies to be highlighted prior to construction
- Floor services locations subject to further co-ordination with services engineers.

FLOOR FINISH CODES:

- FL1-10 Carpet Products
- FL1-20 Timber Products
- FL2-30 Resilient Flooring
- FL3-40 Stone/Ceramics
- FL4-50 In-Situ
- FL5-60 Matting
- FL6-70 Resin/Paints
- FL7-80 Inset Rugs
- FL8-90 Basebuild/Existing

REV. DATE AMENDMENT

C01 20/09/2024 Construction Issue
C02 28/02/2025 Updated in line with client instructed change orders

NOTES


- Please note that there are areas with limited access. Some areas may differ from the survey information. Structural Slab not surveyed, dimensions to be checked on site prior to construction. Proposals subject to detailed site investigation and opening up works.

- All dimensions to be checked on site and any discrepancies to be highlighted prior to construction.

- Pall Mall Court is Grade II Listed. If in doubt about any element of the works, please consult the Architect before proceeding. Any proposed works that deviate from this drawing are to be reviewed by the Architect prior to carrying out these works.

- Special care to be taken when working adjacent to heritage features such as mosaic tiles or brick floors to stair cores, so as not to disturb or damage these features. Ensure adjacent elements are not damaged.

KEYPLAN

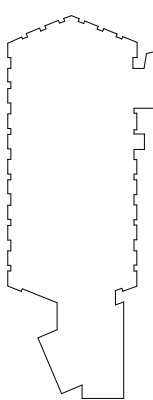

CLIENT

DRAGONFLY

ID:SR
SHEPPARD ROBSON

27th Floor City Tower Piccadilly Plaza Manchester M1 4BT

T: +44 (0)161 233 8900 E: enquiries@sheppardrobson.com

PROJECT

Pall Mall Court

SCALE: A0 DATE ORIGINATOR CHECKED AUTHORISED
1:100 28/02/2025 FM JI ML

Floor Finishes

- Level 06 Plan

- Setting Out

STATUS PURPOSE FOR ISSUE

A5 FOR CONSTRUCTION

DRAWING NO.


7240 -SRA -XX-06- DR - A - 43406

SR NO.

7240

REV.

C02

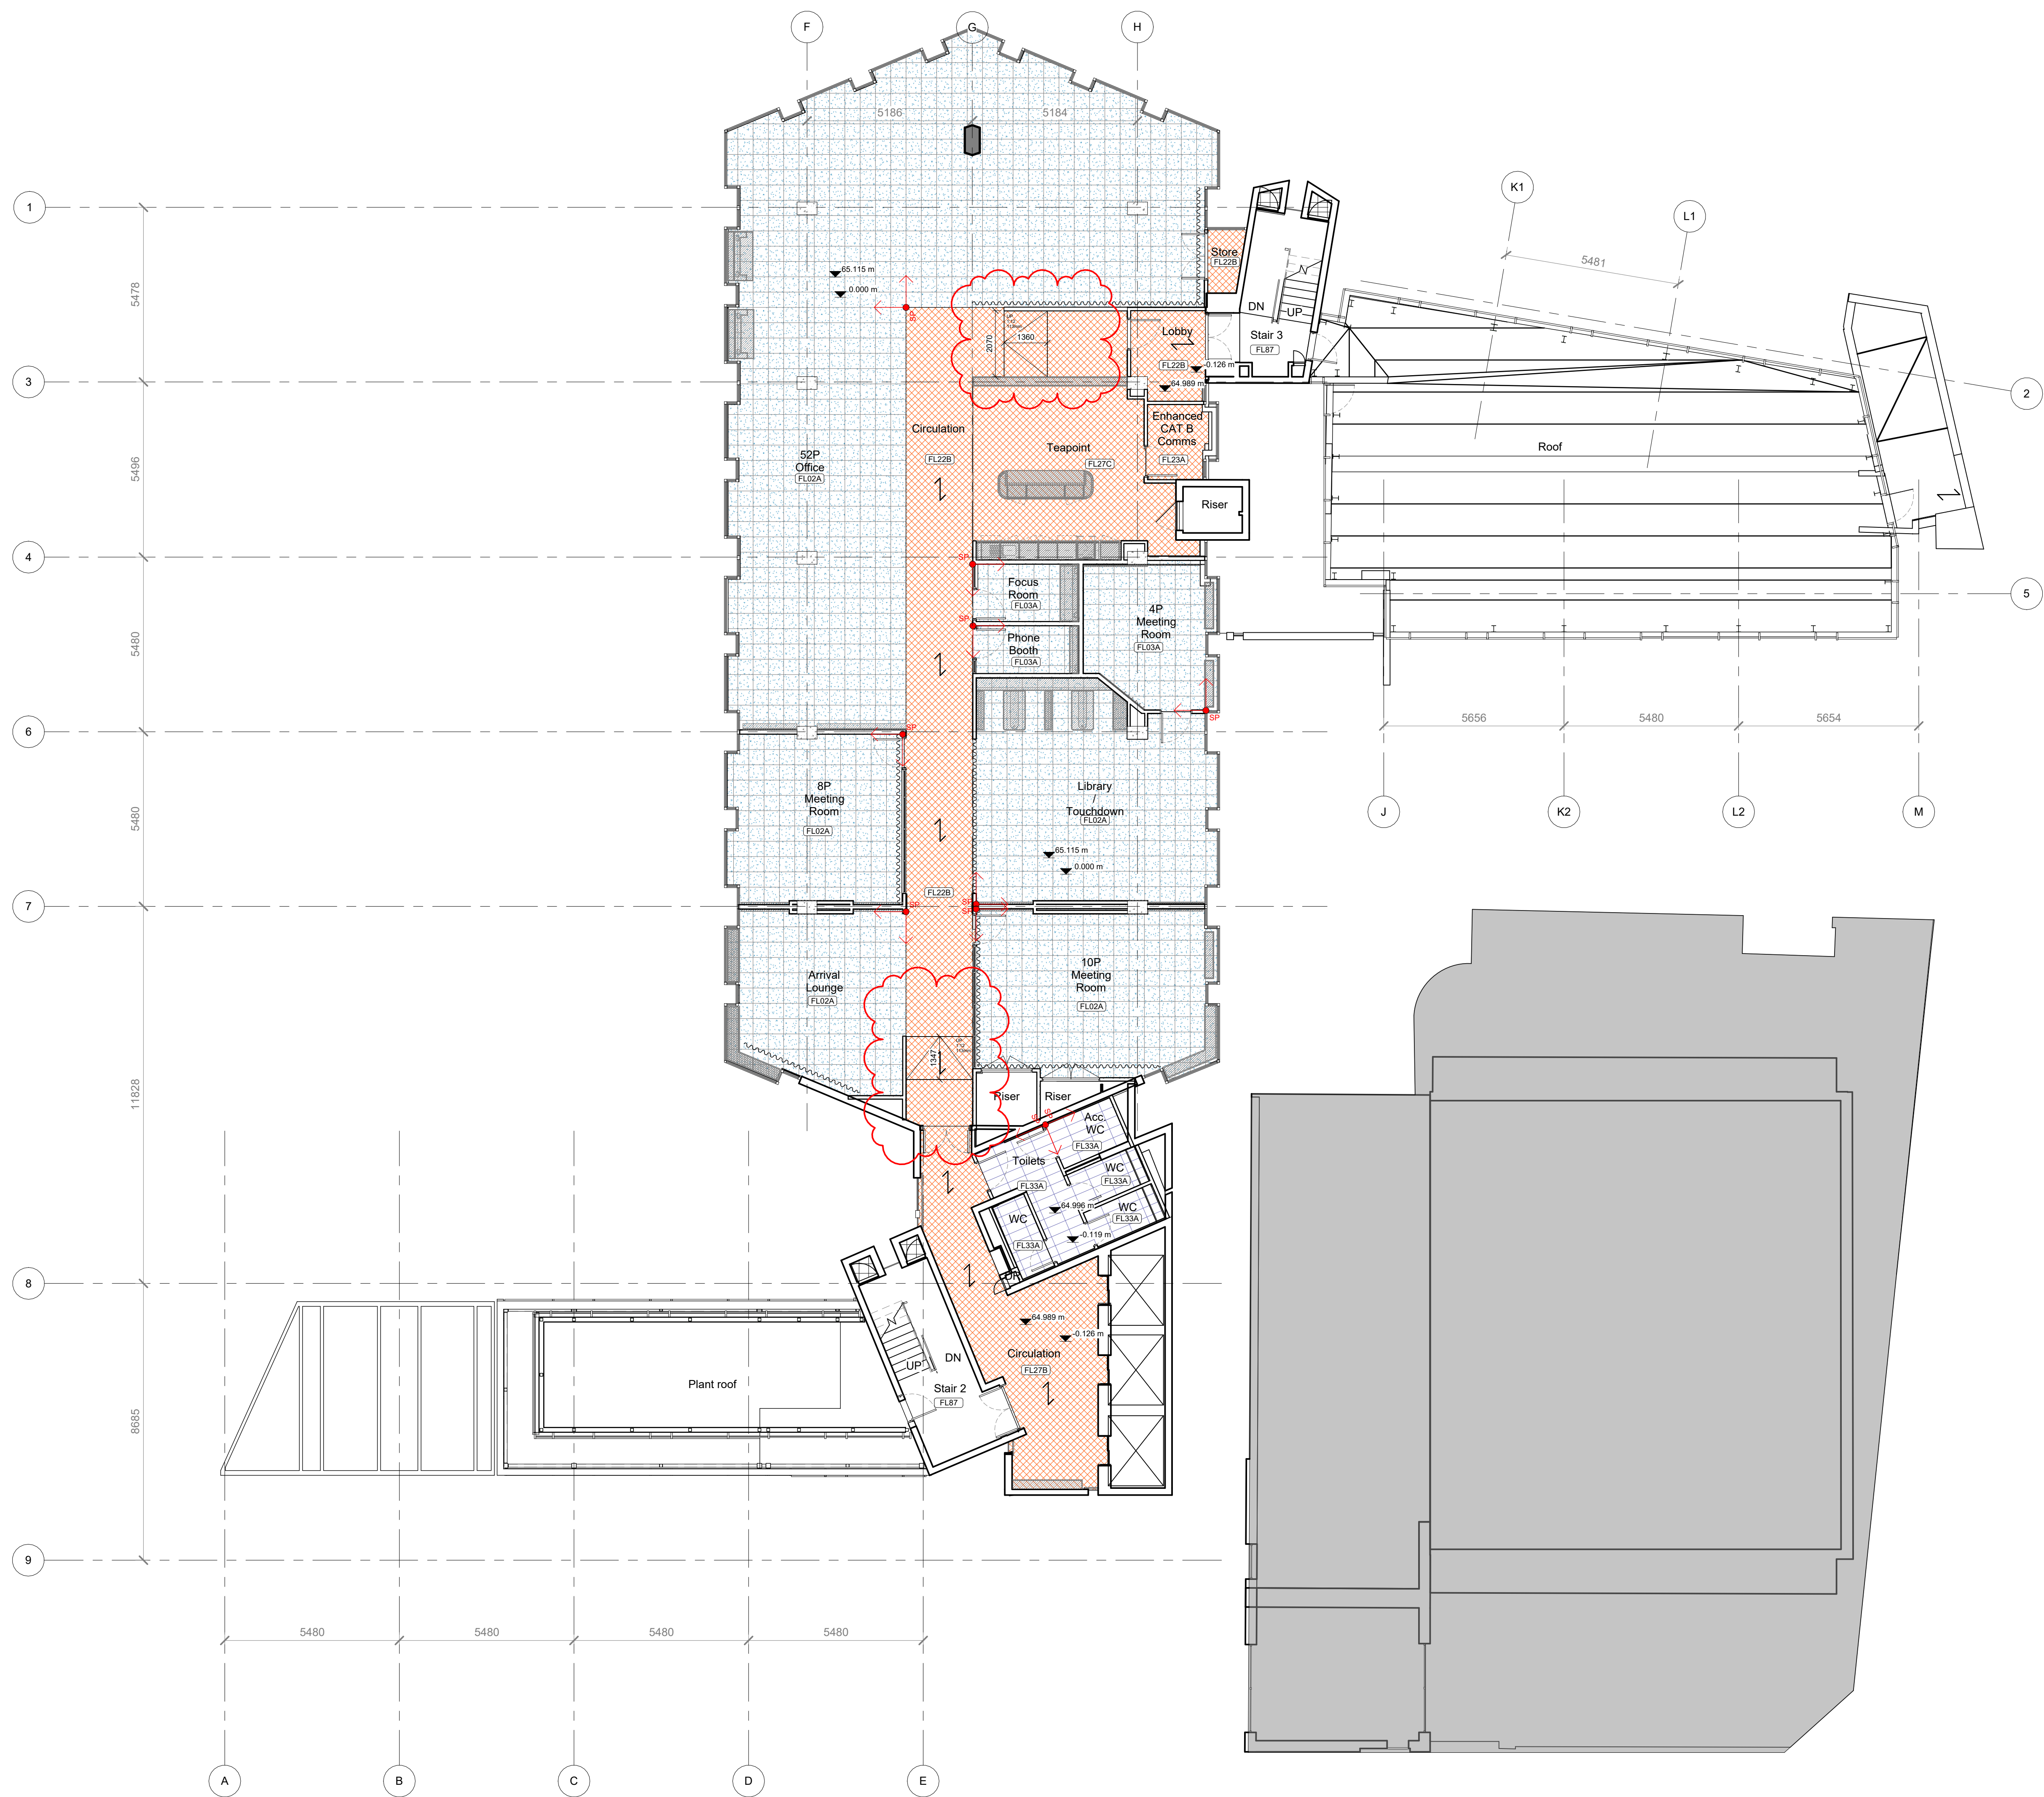

Floor Type(s)

01 [Carpet Systems]	40 [In-Situ]
10 [Timber Products]	50 [Matting]
20 [Resilient Flooring]	60 [Resin/Paints]
30 [Tiled Products]	70 [Inset Rugs]
	80 [Basebuild/Existing]

Other Constraints

