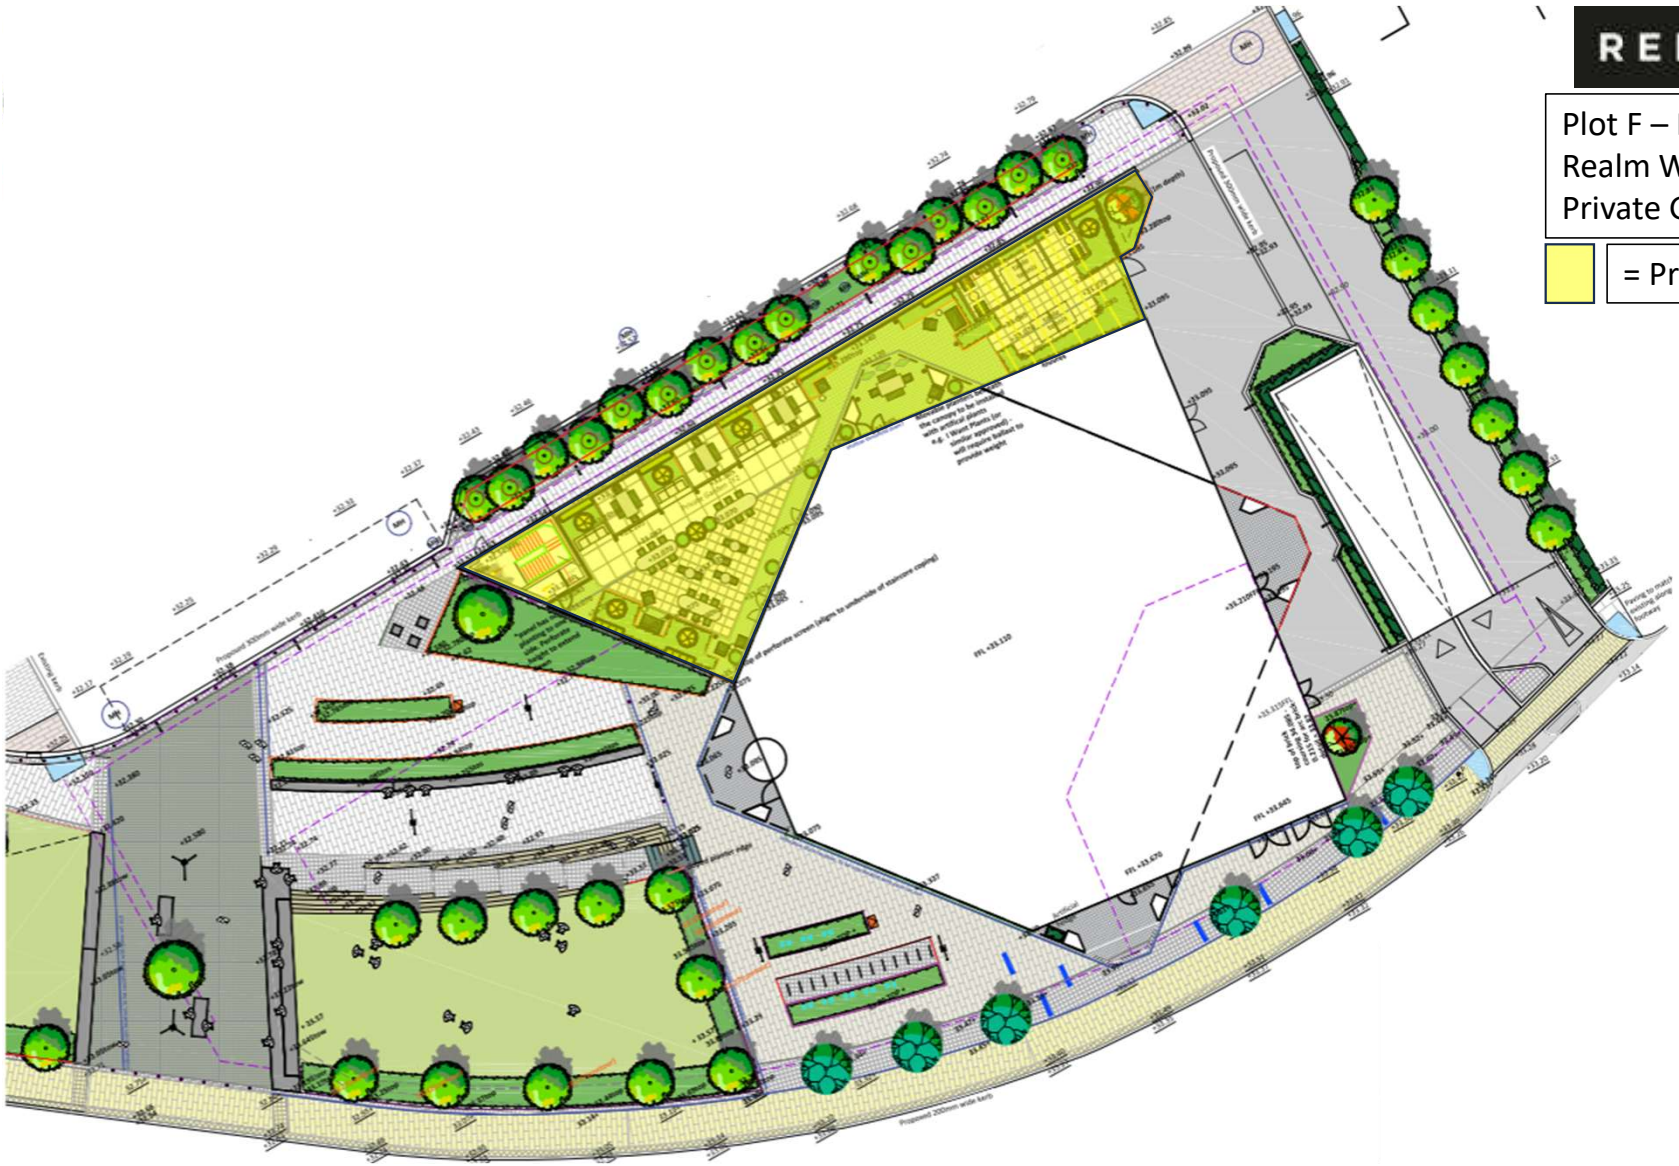


RENAKER

Plot F – F2 - Public Realm Works & Private Gardens

= Private Garden