
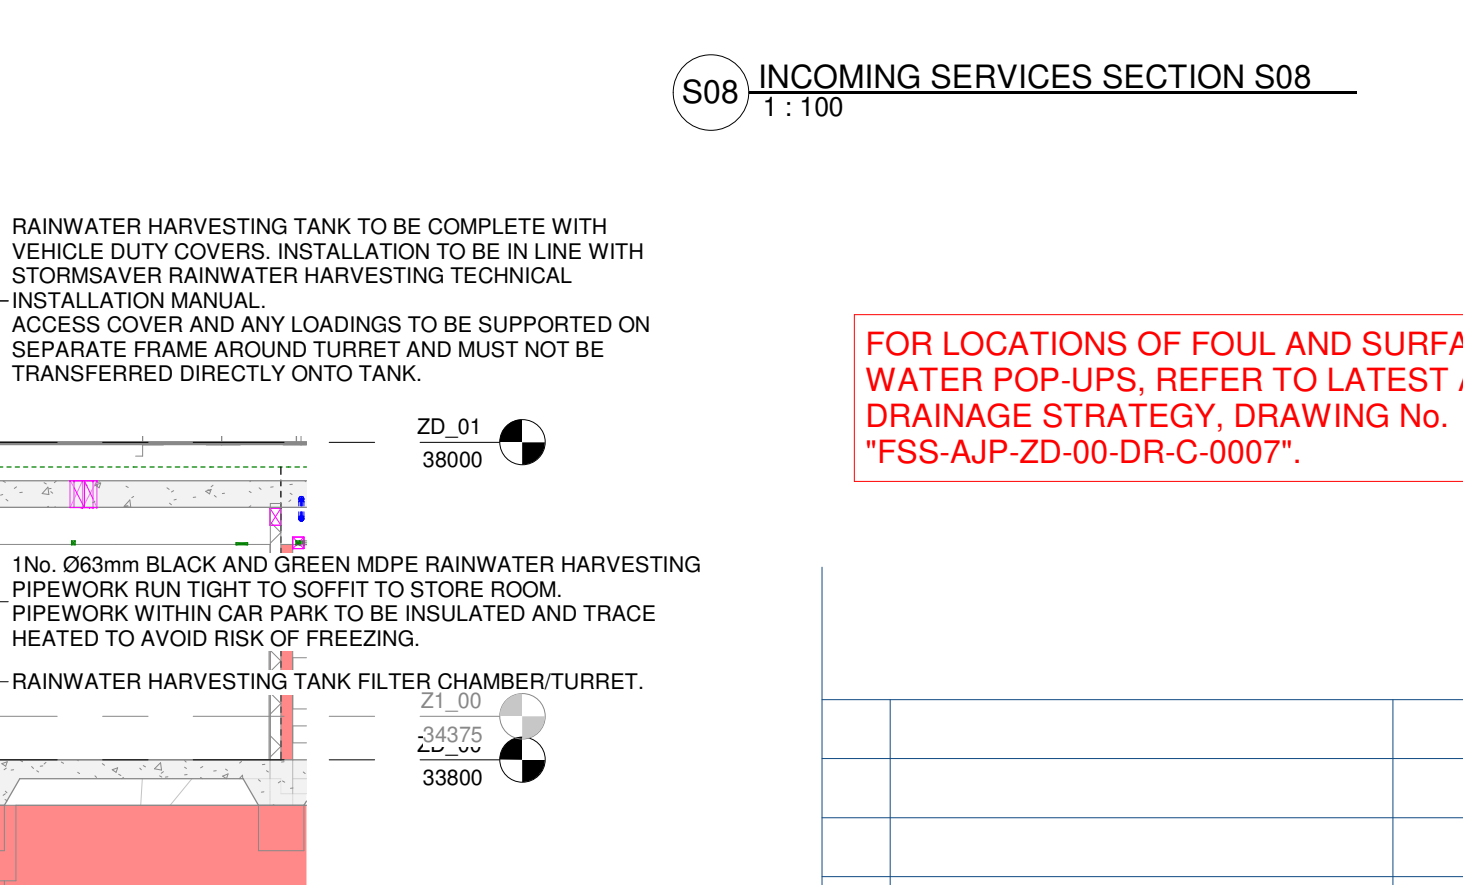
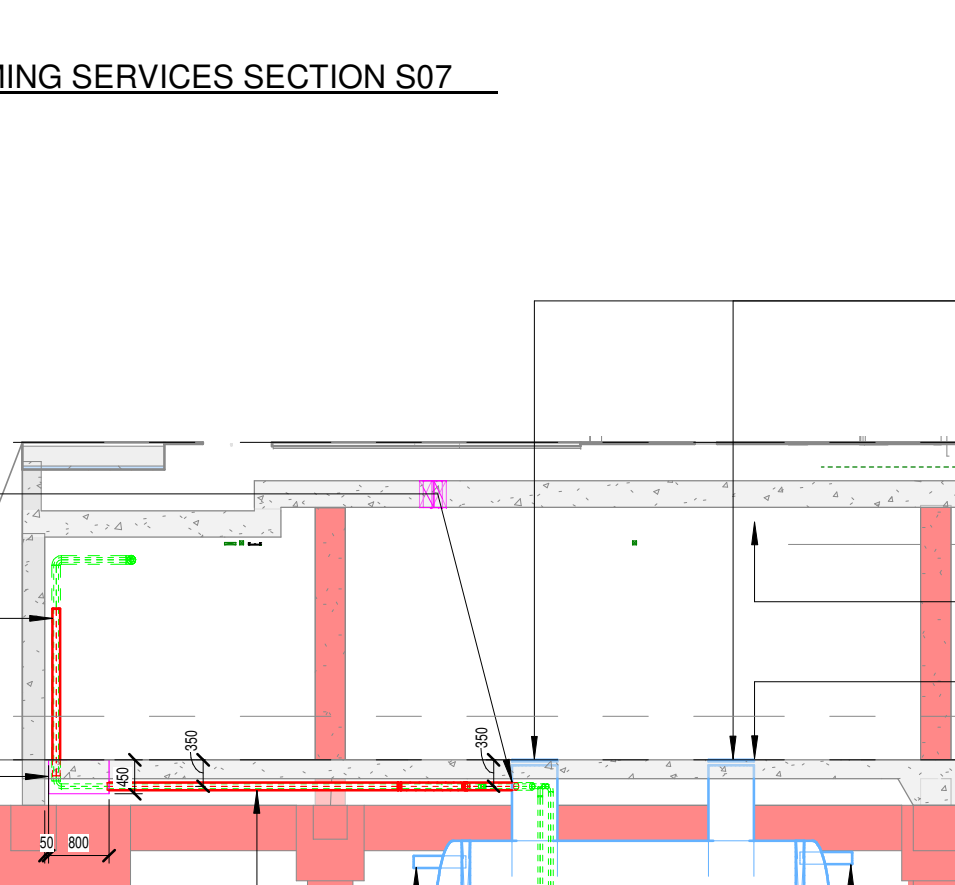
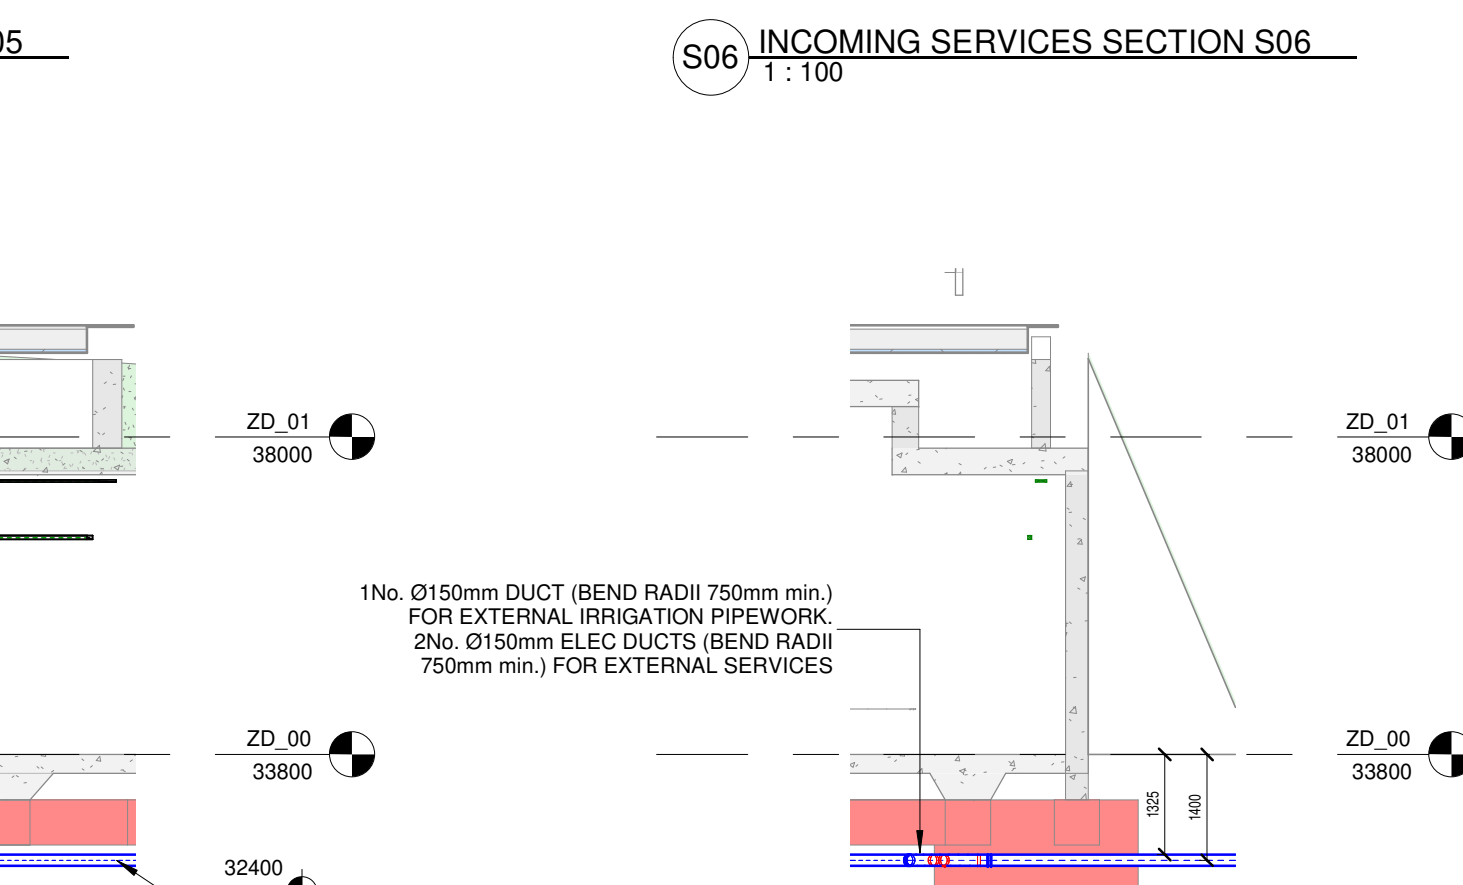
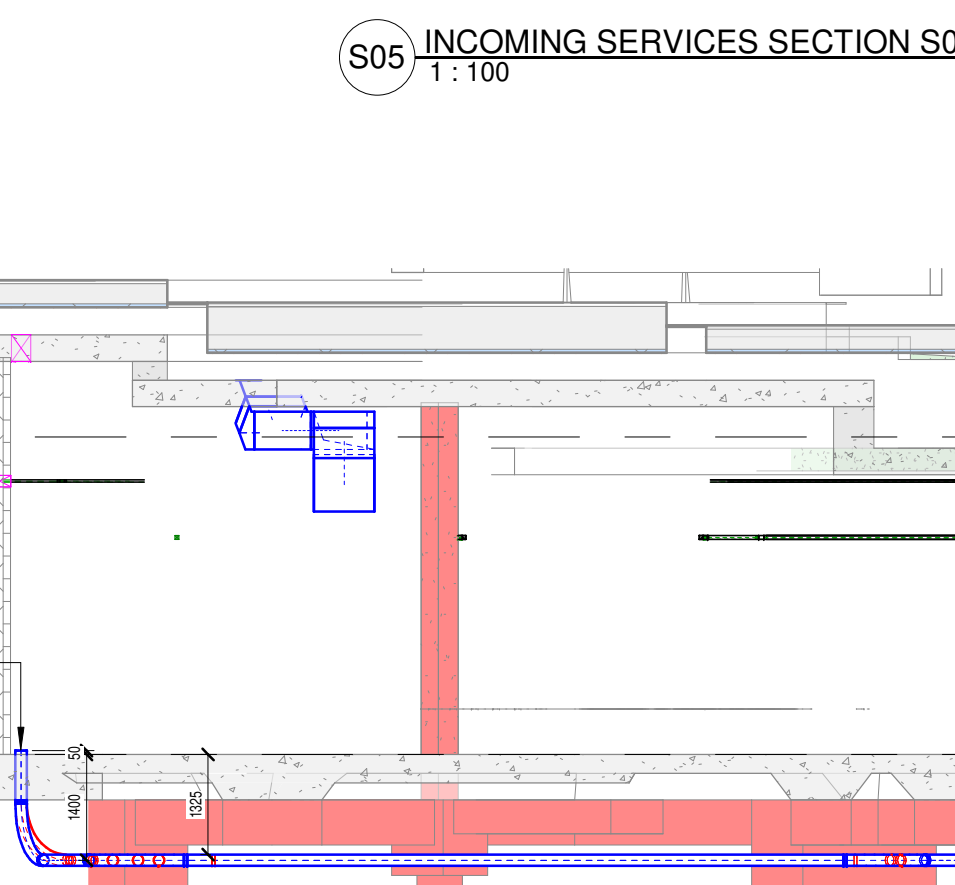
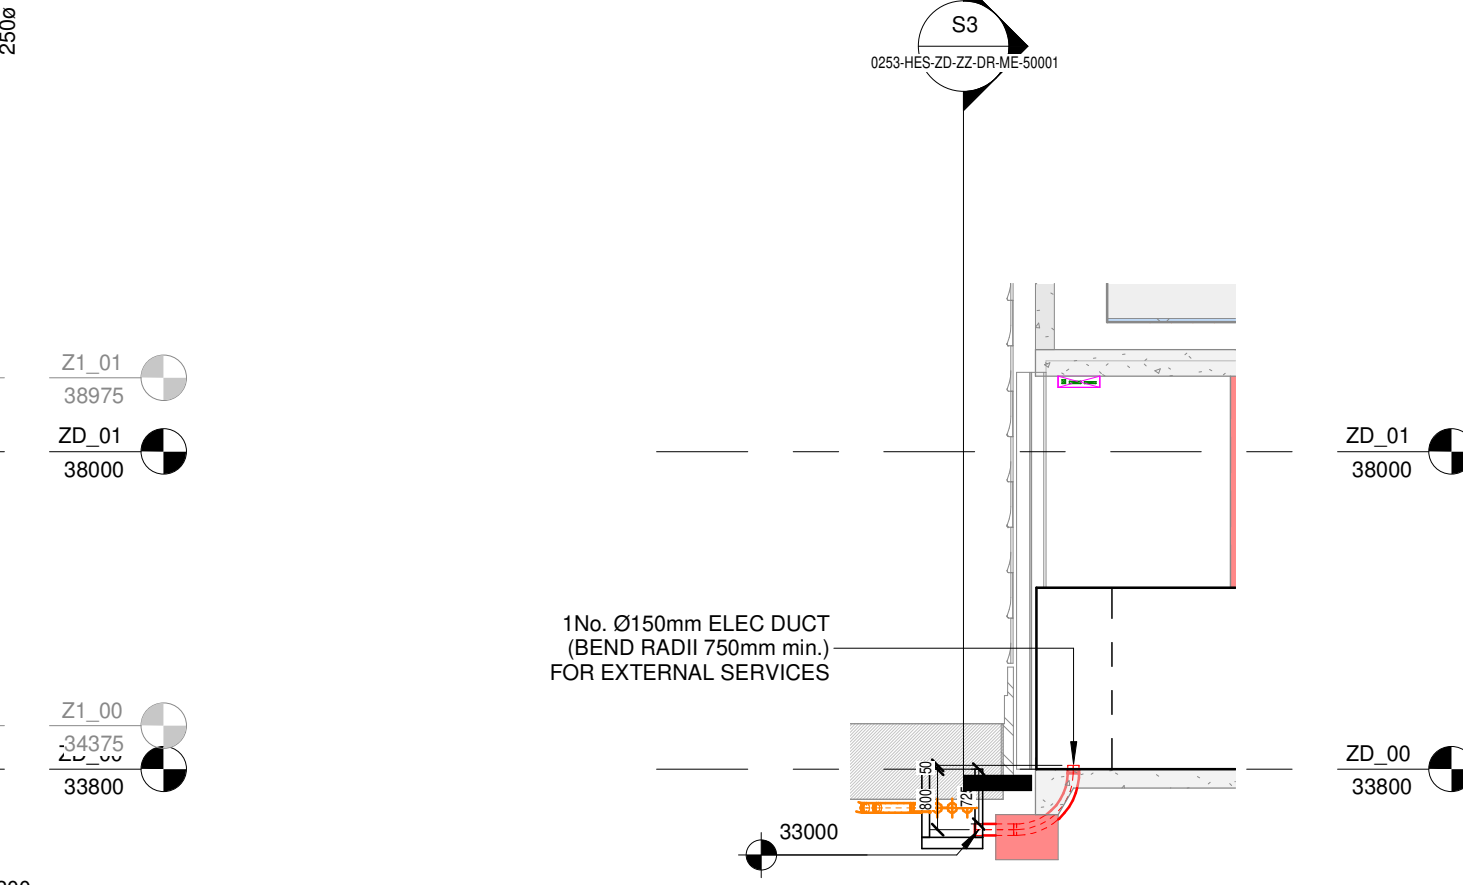
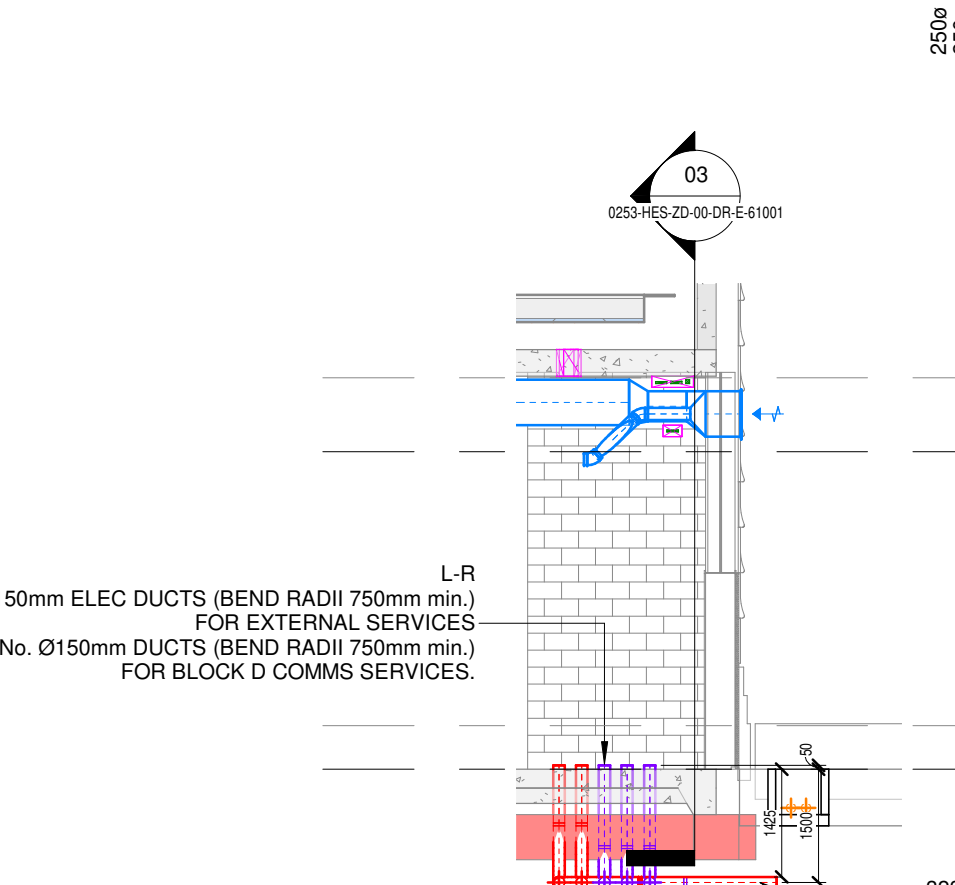
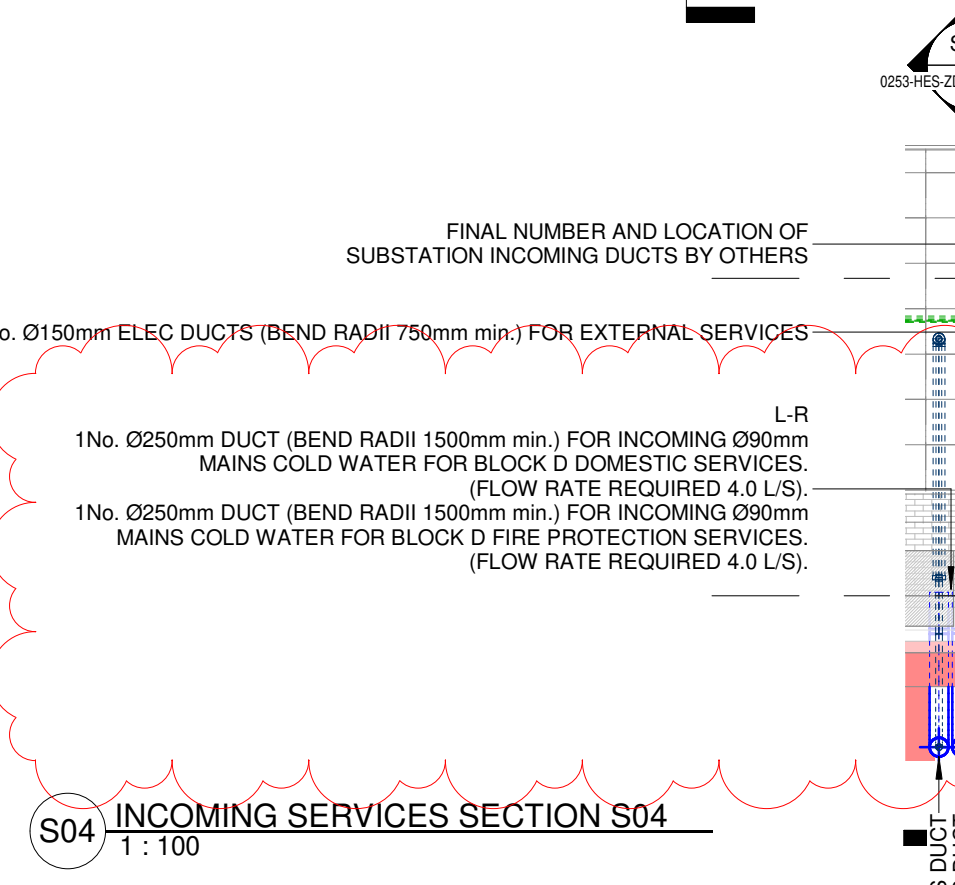
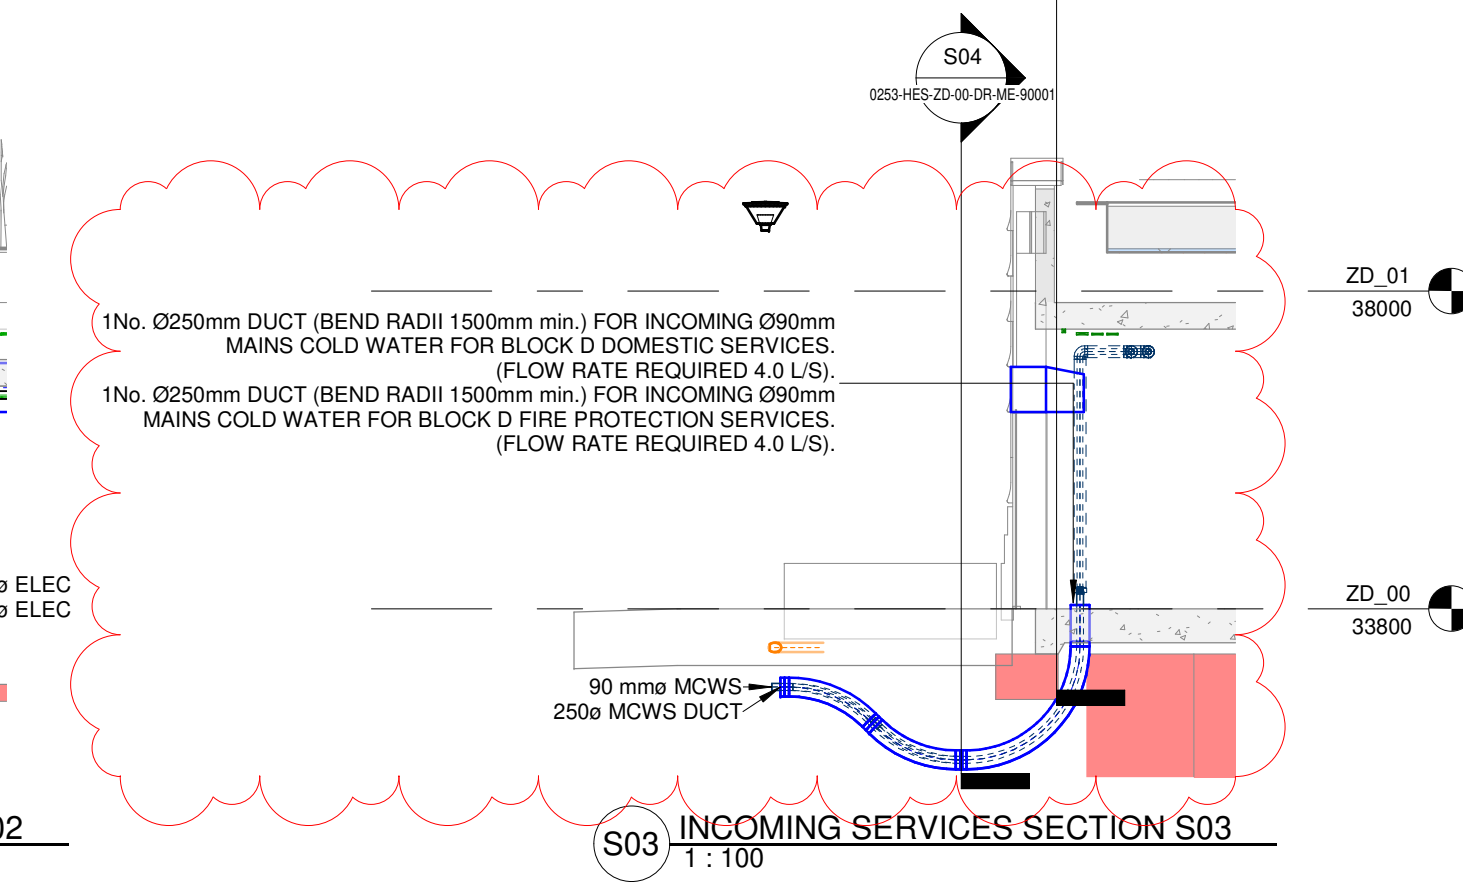
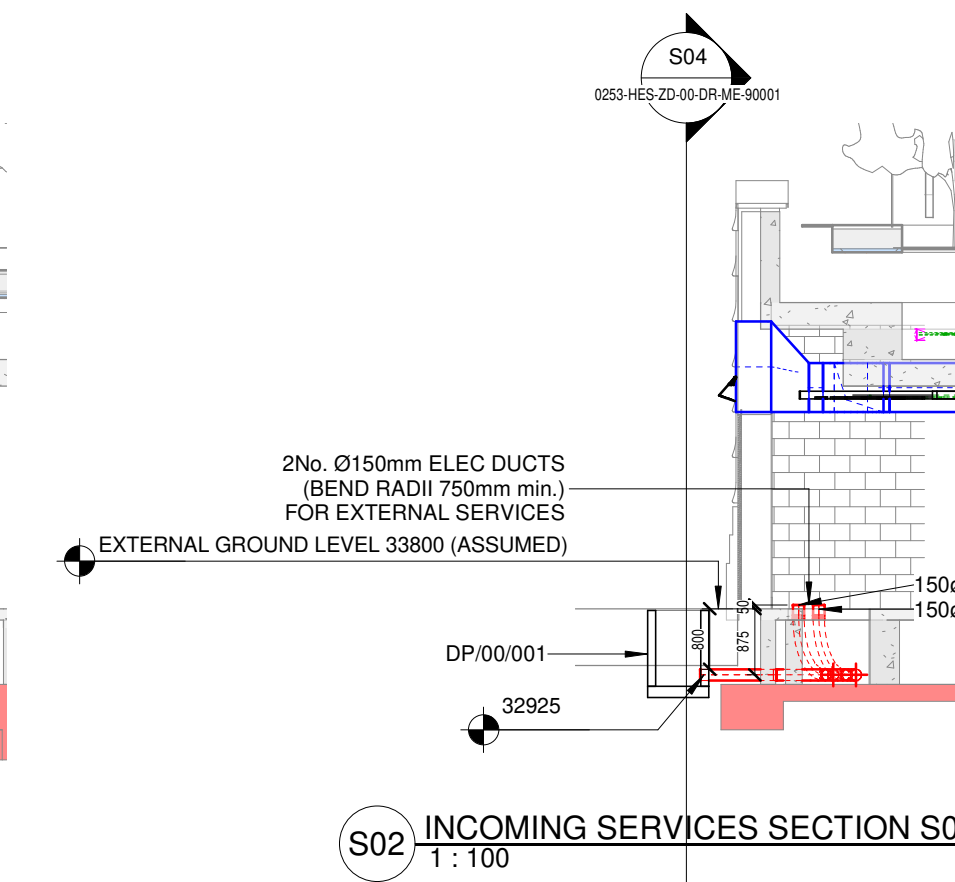
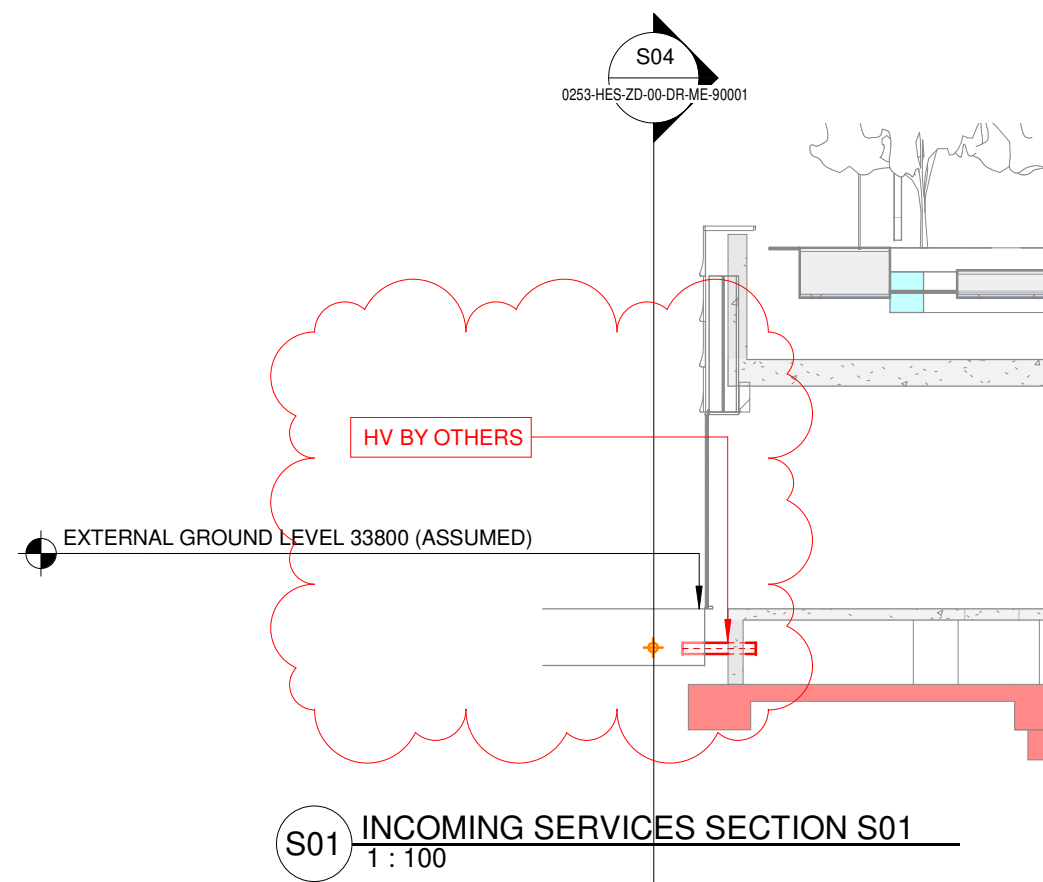


ZD LEVEL 00 - PROPOSED INCOMING SERVICES LAYOUT
1:100

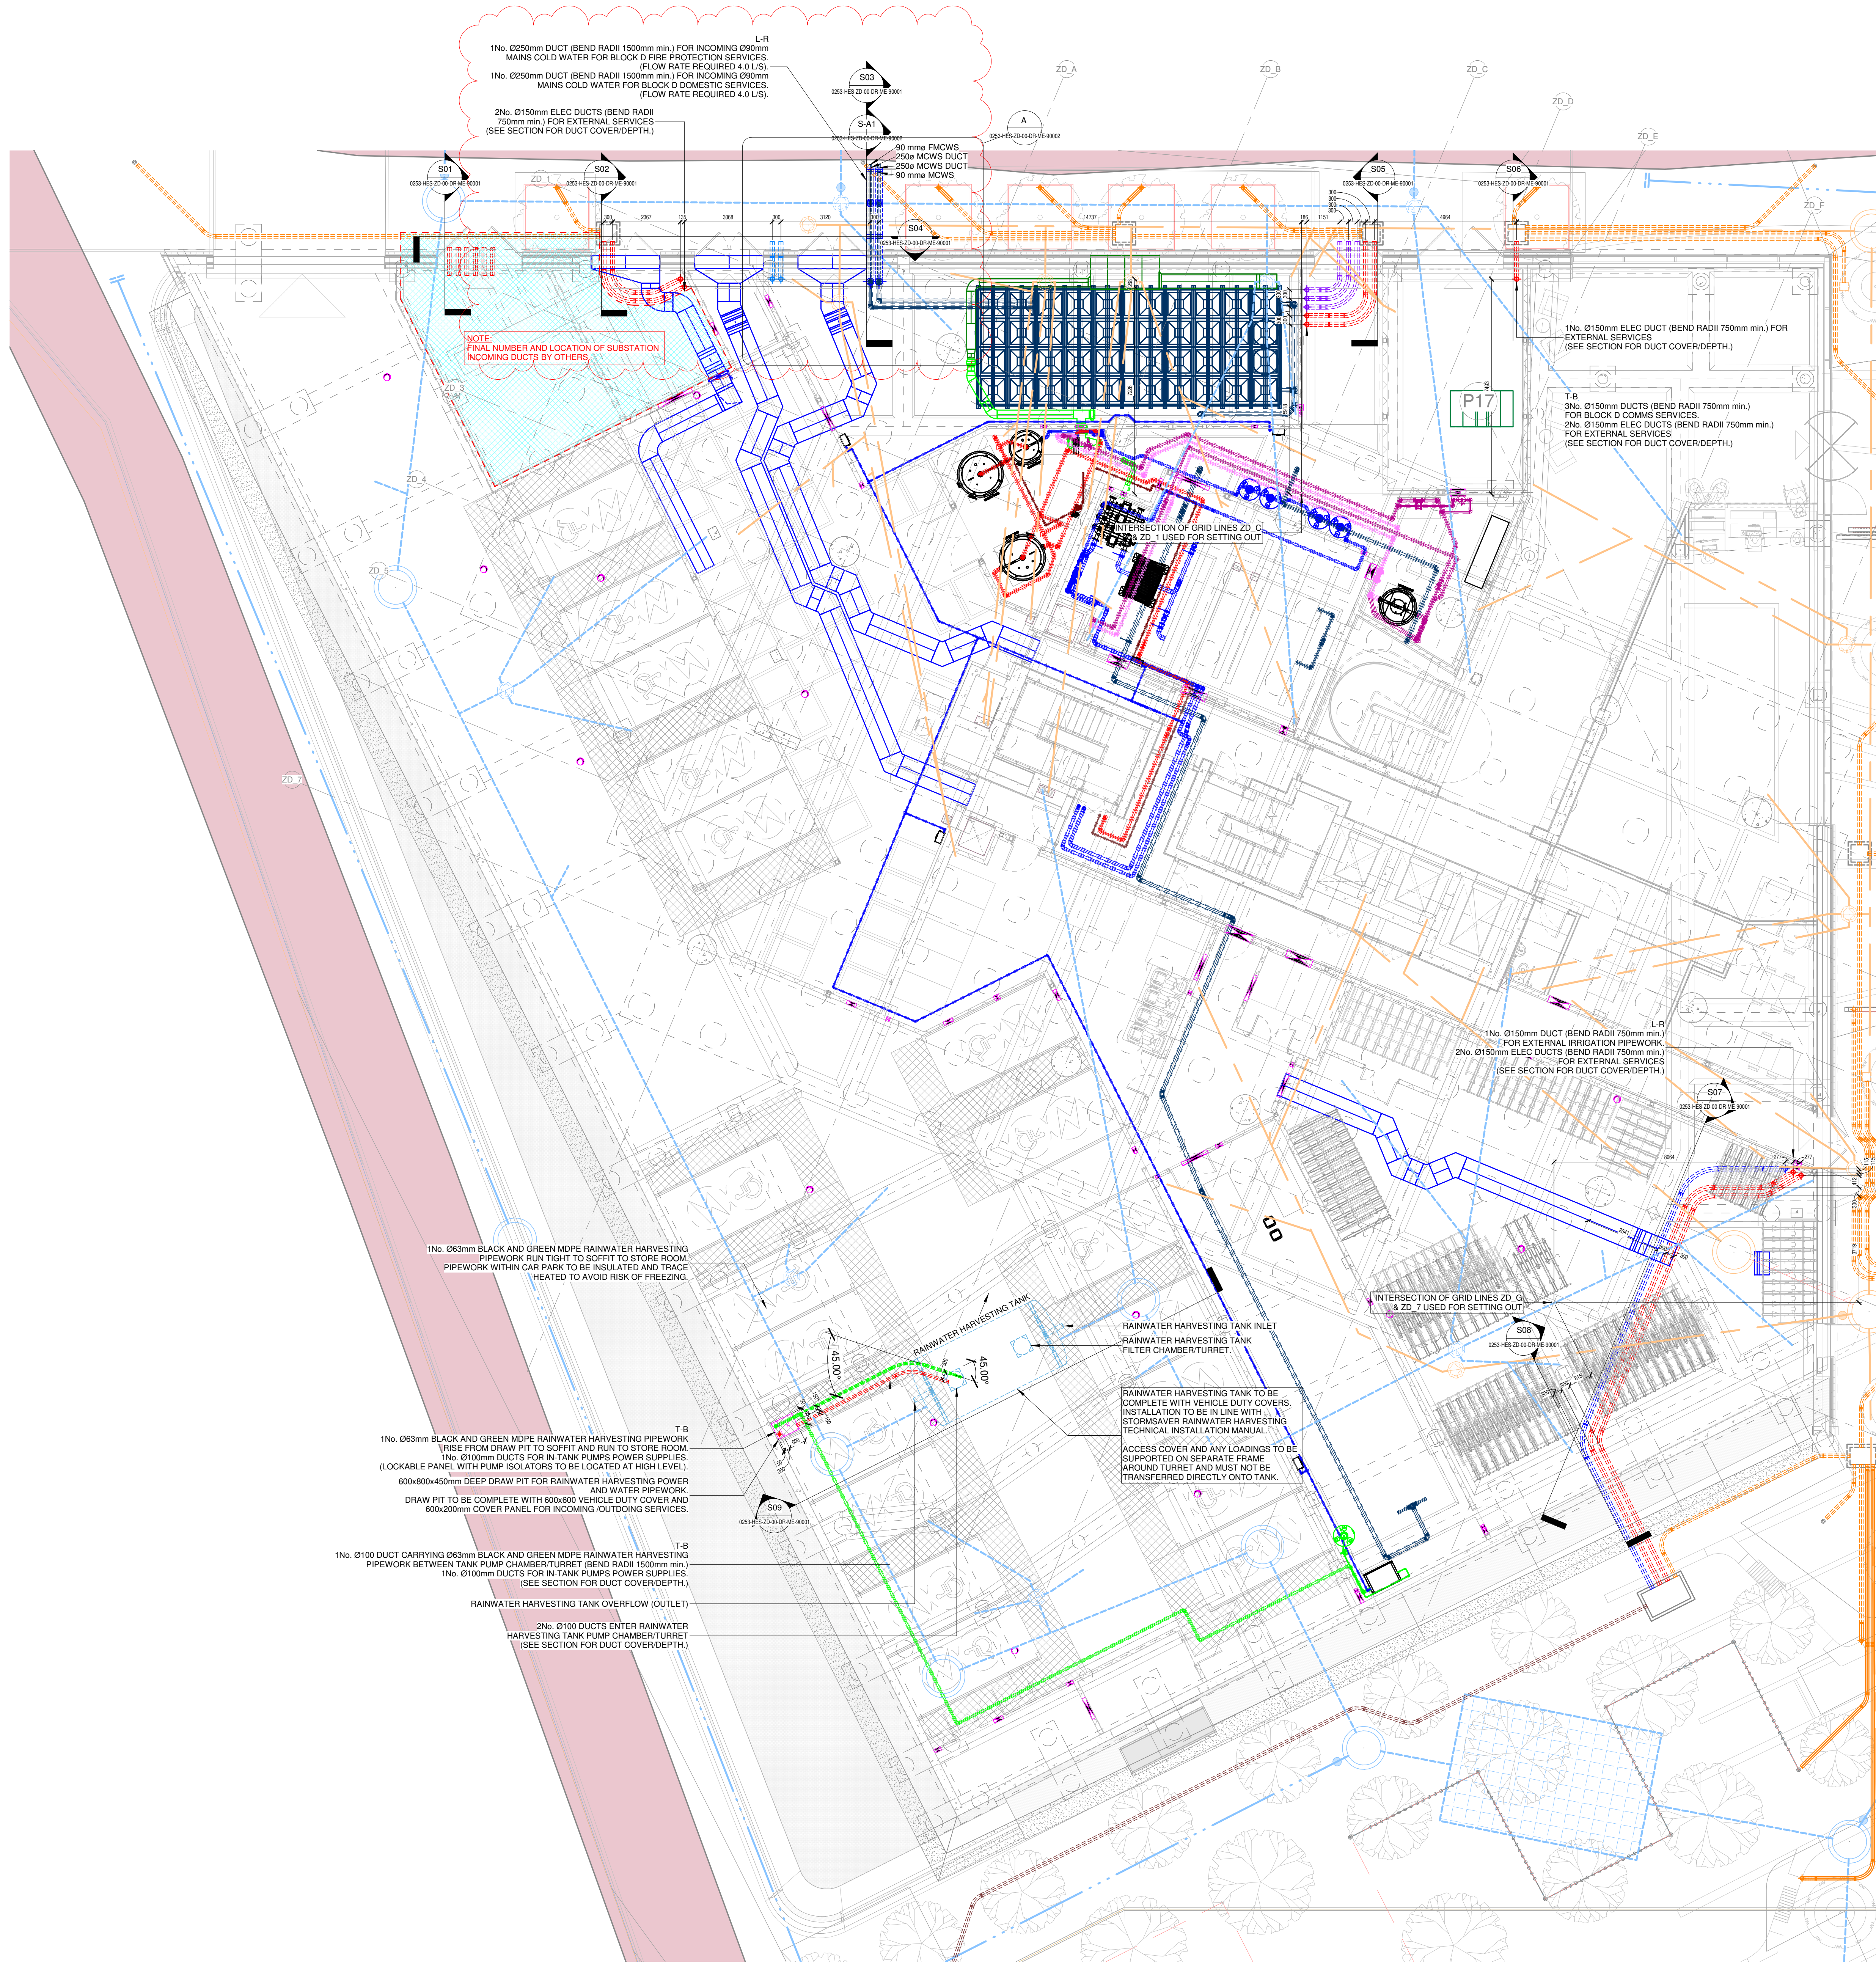

FOR LOCATIONS OF FOUL AND SURFACE WATER POP-UPS, REFER TO LATEST AJP DRAINAGE STRATEGY DRAWING No. 'FSS-AJP-ZD-00-DR-C-0007'.

001	REVISED TO OUTFLOW INCOMING SERVICES DETAILS AS AGREED.	A1	05/11/2024	A1	05/11/2024
002	ISSUED FOR CONSTRUCTION.	A2	01/08/2022	A2	01/08/2022
003	Approved	03/08/2022	03/08/2022	03/08/2022	03/08/2022

HE Simm
ENGINEERING EXCELLENCE

HEAD OFFICE
Suite 5 & 6, Sprinkler House
141 Sefton Street
Liverpool L8 5SH

Project Name:
First Street Manchester Block D
Sheet Title:
BLOCK D
INCOMING SERVICES DETAIL
Scale (0 A0):
As indicated
Drawn:
SR
RIBA Stage:
5 - Construction
Status:
A5
Revision:
C02