



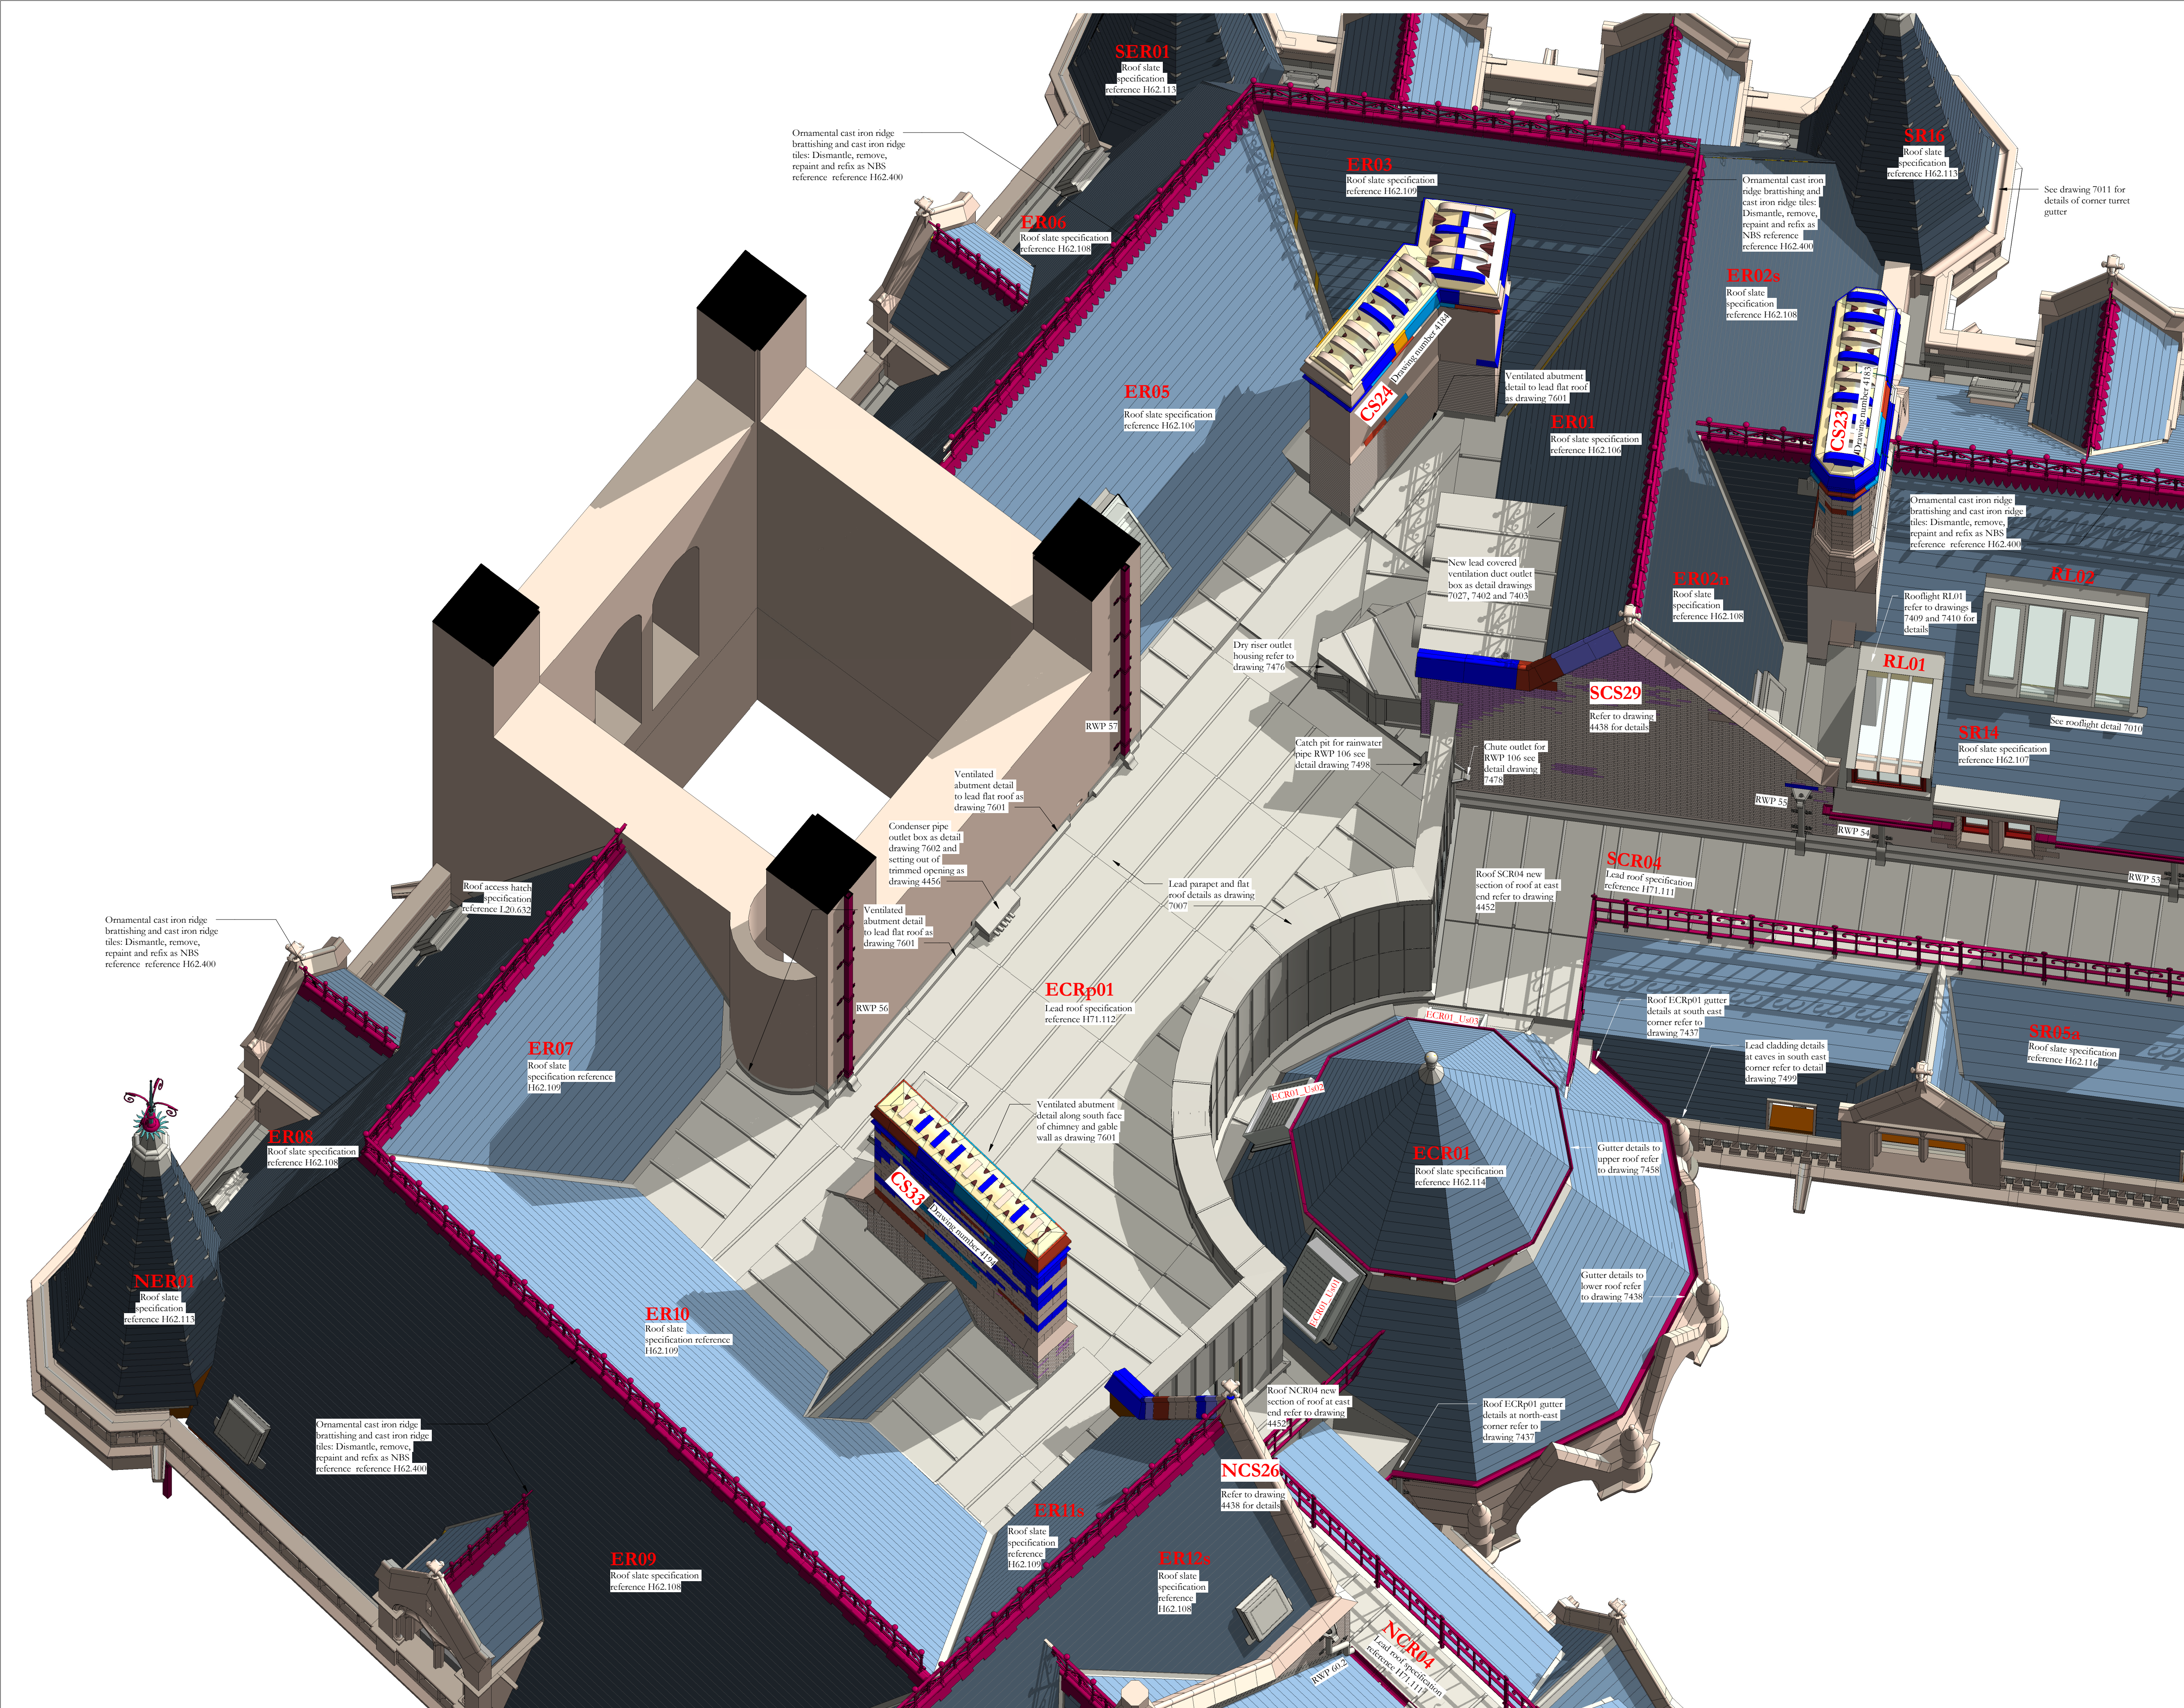

Scale Bars to be used as guidance only - refer to sheet size below									
1:100	mm	1000	2000	3000	4000	5000	6000	7000	8000
1:200	mm	15	30	45	60	75	90	105	120
1:500	m	5	10	15	20	25	30	35	40
1:1250	m	10	20	30	40	50	60	70	80

Notes:
Drawings are based on survey data and may not accurately represent what is physically present.
Do not scale from this drawing. All dimensions are to be verified on site before proceeding with the work.
All dimensions are in millimeters unless noted otherwise.
Purcell shall be notified in writing of any discrepancies.

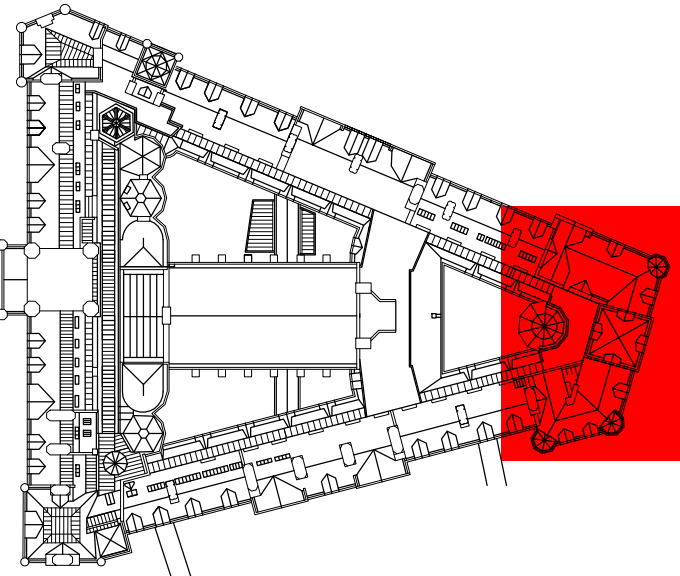

Revision 04:
Roof construction amended on south side of Cooper Street tower with new 100mm step added running parallel with west face of tower. Height of brick wall below extended to maintain fire compartmentation

Revision 03:
Amended layout of housing for duct outlets, dry riser pipe and condenser pipe added to roof ECRp01. Additional notes added cross referencing additional roof details that have been issued since the previous revision of this drawing.

Revision 02:
Minor amendments to layout of lead flat roof ECRp01
Upslands for smoke vents ECR01_Us01, ECR01_Us02 and ECR01_Us03 added to roof ECR01
Upsland for smoke vent ER05_Us01 added to roof slope ER05.
Access hatch ER11n_Ha added to roof slope ER11n
Access hatch ER12n_Ha added to roof slope ER12n
Vent pipe with lead slate added to roof slope ER01
Gantry removed from roof NCR04 and SCR04 and substituted with permanent guard rail fixed to edge of roof

Revision 01:
Reissued for construction no change in drawing

ISSUE	DATE	APPROVED	DRAWN	DESCRIPTION
04	04/12/2024	GR	JRC	See note in revision cloud
03	11/07/2024	JC	GR	See note in revision cloud
02	12/04/2021	GR	TK	See note in revision cloud
01	07/05/2020	GR	TK	See note in revision cloud



Project Office, Town Hall, MANCHESTER M60 2L1
+44 (0) 7970 097 432
www.purcelluk.com

PROJECT STATUS	RIBA Stage 5
CLIENT	Manchester City Council
PROJECT	Our Town Hall
DRAWING TITLE	3D view - Cooper Street Courtyard East Roofs
SIZE & SCALE	A1: 1 : 1250
DRAWING STATUS	S4 Construction

JOB NUMBER 236959

DRAWING NO. REV

OTH-PUR-TH-RF-DWG-A-4398 04

© PURCELL 2019. PURCELL ® IS THE TRADING NAME OF PURCELL ARCHITECTURE LTD.

04/12/2024 15:38:50