

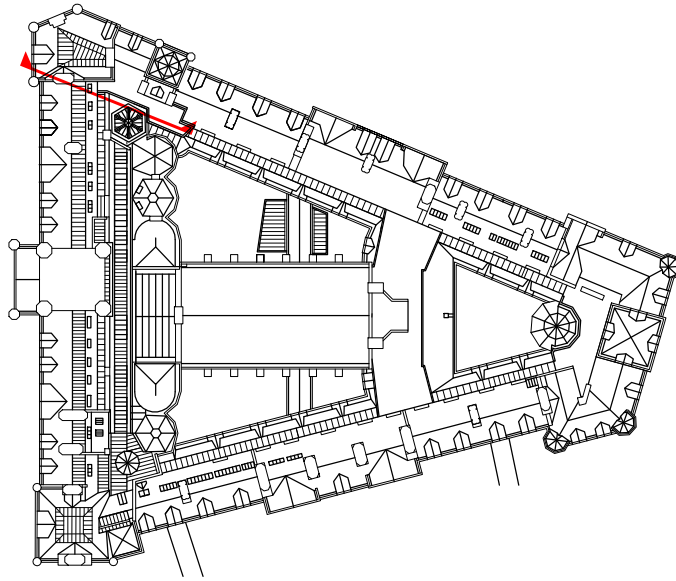


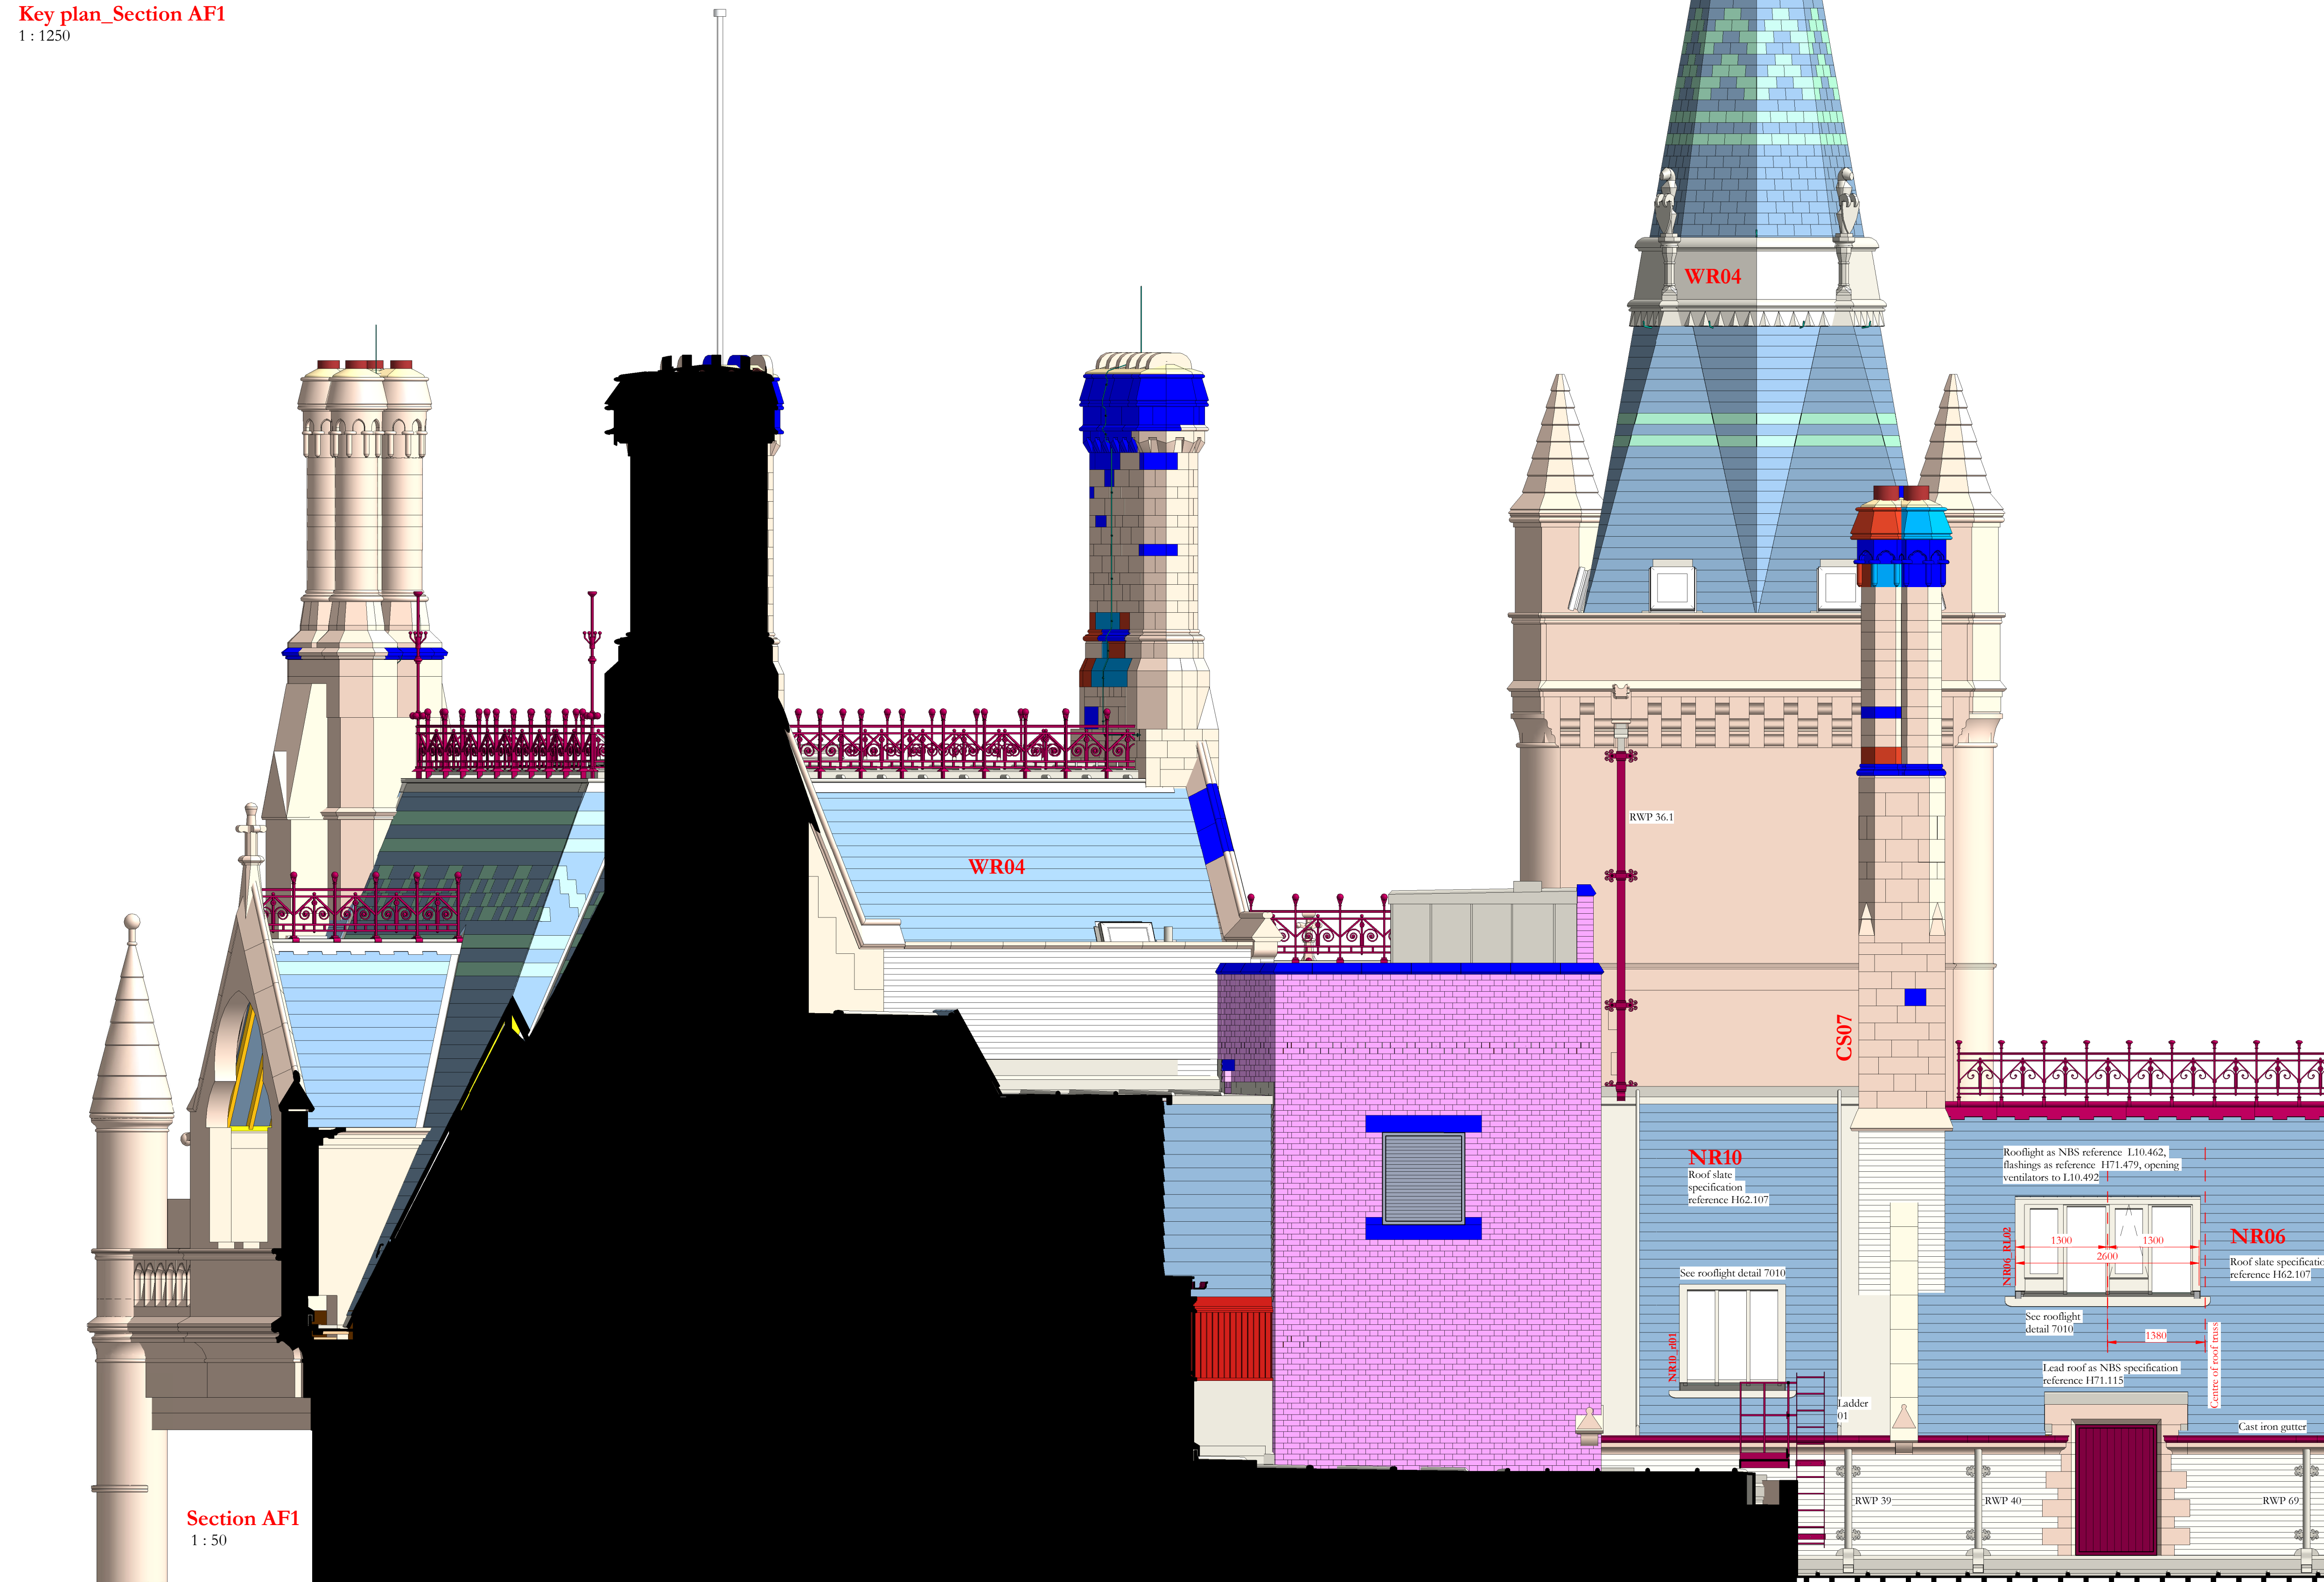

Key plan\_Section AF1  
1 : 1250

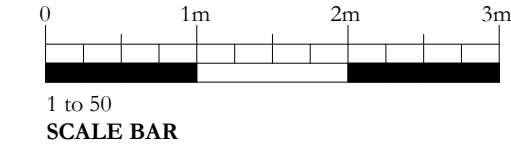

Section AF1  
1 : 50

Scale Bars to be used as guidance only - refer to sheet size below

|        |    |      |      |      |      |      |      |      |      |
|--------|----|------|------|------|------|------|------|------|------|
| 1:100  | mm | 1000 | 2000 | 3000 | 4000 | 5000 | 6000 | 7000 | 8000 |
| 1:200  | mm | 500  | 1000 | 1500 | 2000 | 2500 | 3000 | 3500 | 4000 |
| 1:500  | m  | 5    | 10   | 15   | 20   | 25   | 30   | 35   | 40   |
| 1:1250 | m  | 10   | 20   | 30   | 40   | 50   | 60   | 70   | 80   |

Notes:  
Drawings are based on survey data and may not accurately represent what is physically present.  
Do not scale from this drawing. All dimensions are to be verified on site before proceeding with the work.  
All dimensions are in millimeters unless noted otherwise.  
Purcell shall be notified in writing of any discrepancies.

|       |            |          |       |             |
|-------|------------|----------|-------|-------------|
| -     | 17/07/2023 | GR       | TK    | First Issue |
| ISSUE | DATE       | APPROVED | DRAWN | DESCRIPTION |



Project Office, Town Hall, MANCHESTER M60 2L1  
+44 (0) 7970 097 432  
www.purcelluk.com

|                |                                      |
|----------------|--------------------------------------|
| PROJECT STATUS | RIBA Stage 5                         |
| CLIENT         | Manchester City Council              |
| PROJECT        | Our Town Hall                        |
| DRAWING TITLE  | General Arrangement Roof Section AF1 |
| SIZE & SCALE   | A1:As indicated                      |
| DRAWING STATUS | S4 Construction                      |

JOB NUMBER 236959

DRAWING NO. REV

OTH-PUR-TH-RF-DWG-A-4439 -

© PURCELL 2019. PURCELL ® IS THE TRADING NAME OF PURCELL ARCHITECTURE LTD.

17/07/2023 07:35:57