



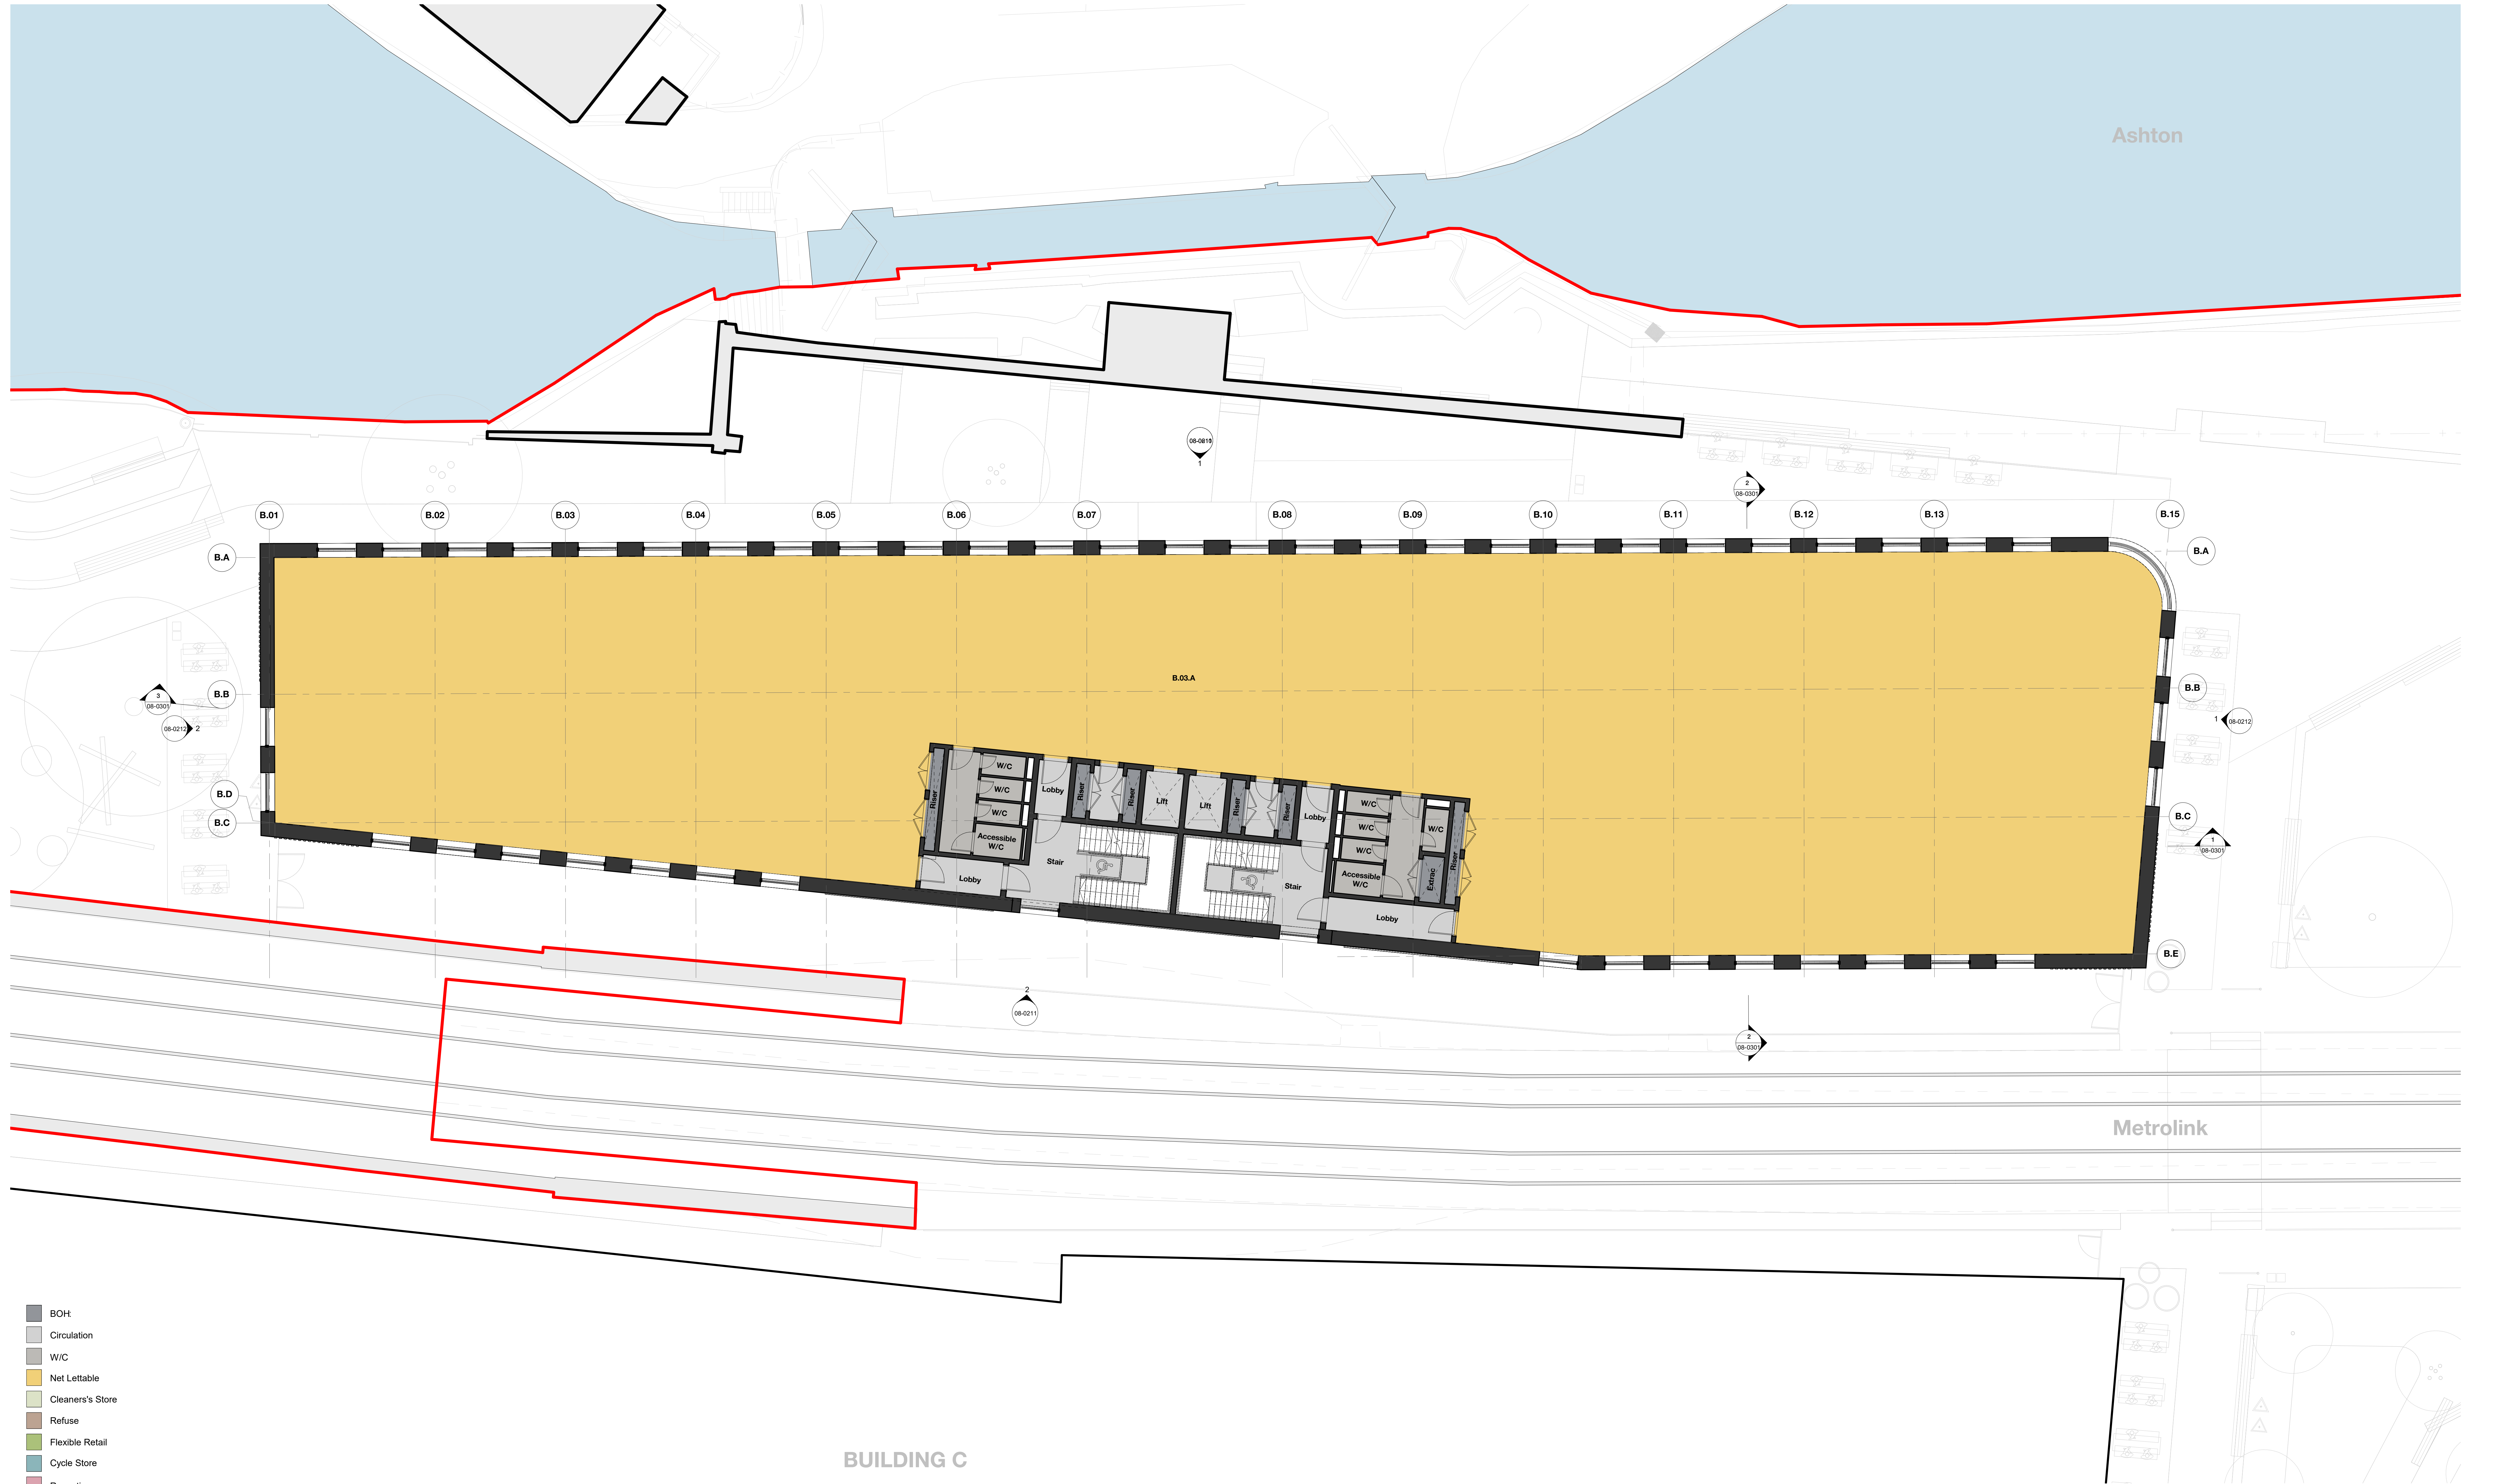


- BOH
- Circulation
- W/C
- Net Lettable
- Cleaners's Store
- Refuse
- Flexible Retail
- Cycle Store
- Reception

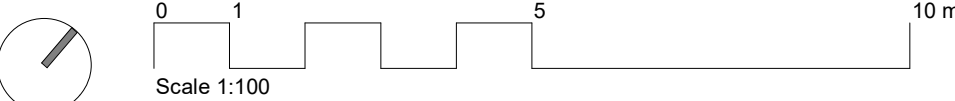

| Rev | Description                | Date     |
|-----|----------------------------|----------|
| P1  | Issued for Planning        | 31.09.23 |
| P2  | Issued for NMA             | 09.06.22 |
| P3  | Issued for S13 Application | 18.12.23 |
| P4  | Issued for S13 Application | 29.07.25 |

Copyright Hawkins\Brown Architects  
No implied licence exists. This drawing should not be used to calculate areas for the purposes of valuation. Do not scale this drawing. All dimensions to be checked on the site by the contractor and such dimensions to be their responsibility. All work must comply with relevant British Standards and Building Regulations requirements. Drawing errors and omissions to be reported to the architect. To be read in conjunction with Architect's specification and other consultant information.

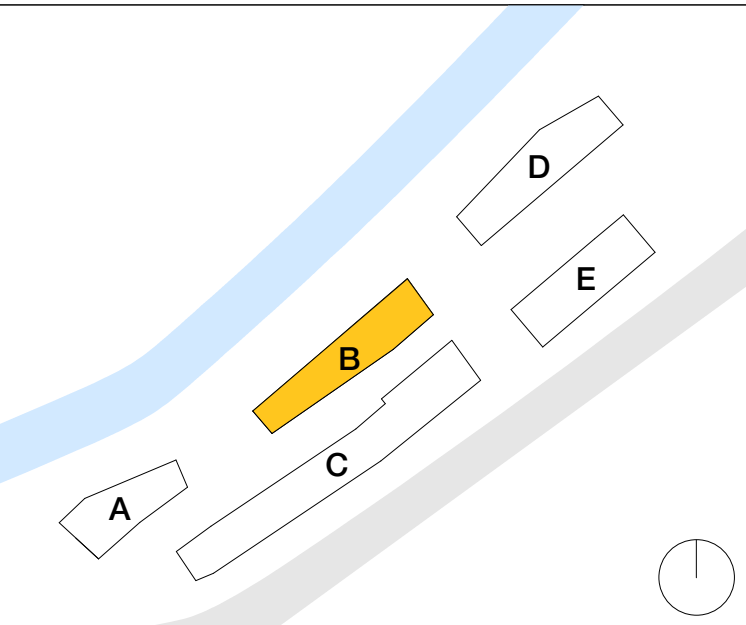

|                                          |                  |                      |                                            |                                             |
|------------------------------------------|------------------|----------------------|--------------------------------------------|---------------------------------------------|
| Scale @ A0<br>1 : 100                    | Scale @ A3       | Date<br>October 2023 | Job Number<br>18013                        | Project<br>Pollard Street<br>New Islington  |
| Drawn By<br>AG                           | Checked By<br>NB | Status<br>S2         | Purpose of Issue<br>Issued for Information | Drawing<br>Building B - GA Plan - 3rd Floor |
| Drawing No.<br>PLS-HBA-B-03-DR-A-08-0113 | Rev<br>P4        |                      |                                            |                                             |

28-28 Hilton Street  
Manchester M1 2EH

mail@hawkinsbrown.com  
hawkinsbrown.com

Hawkins\Brown