


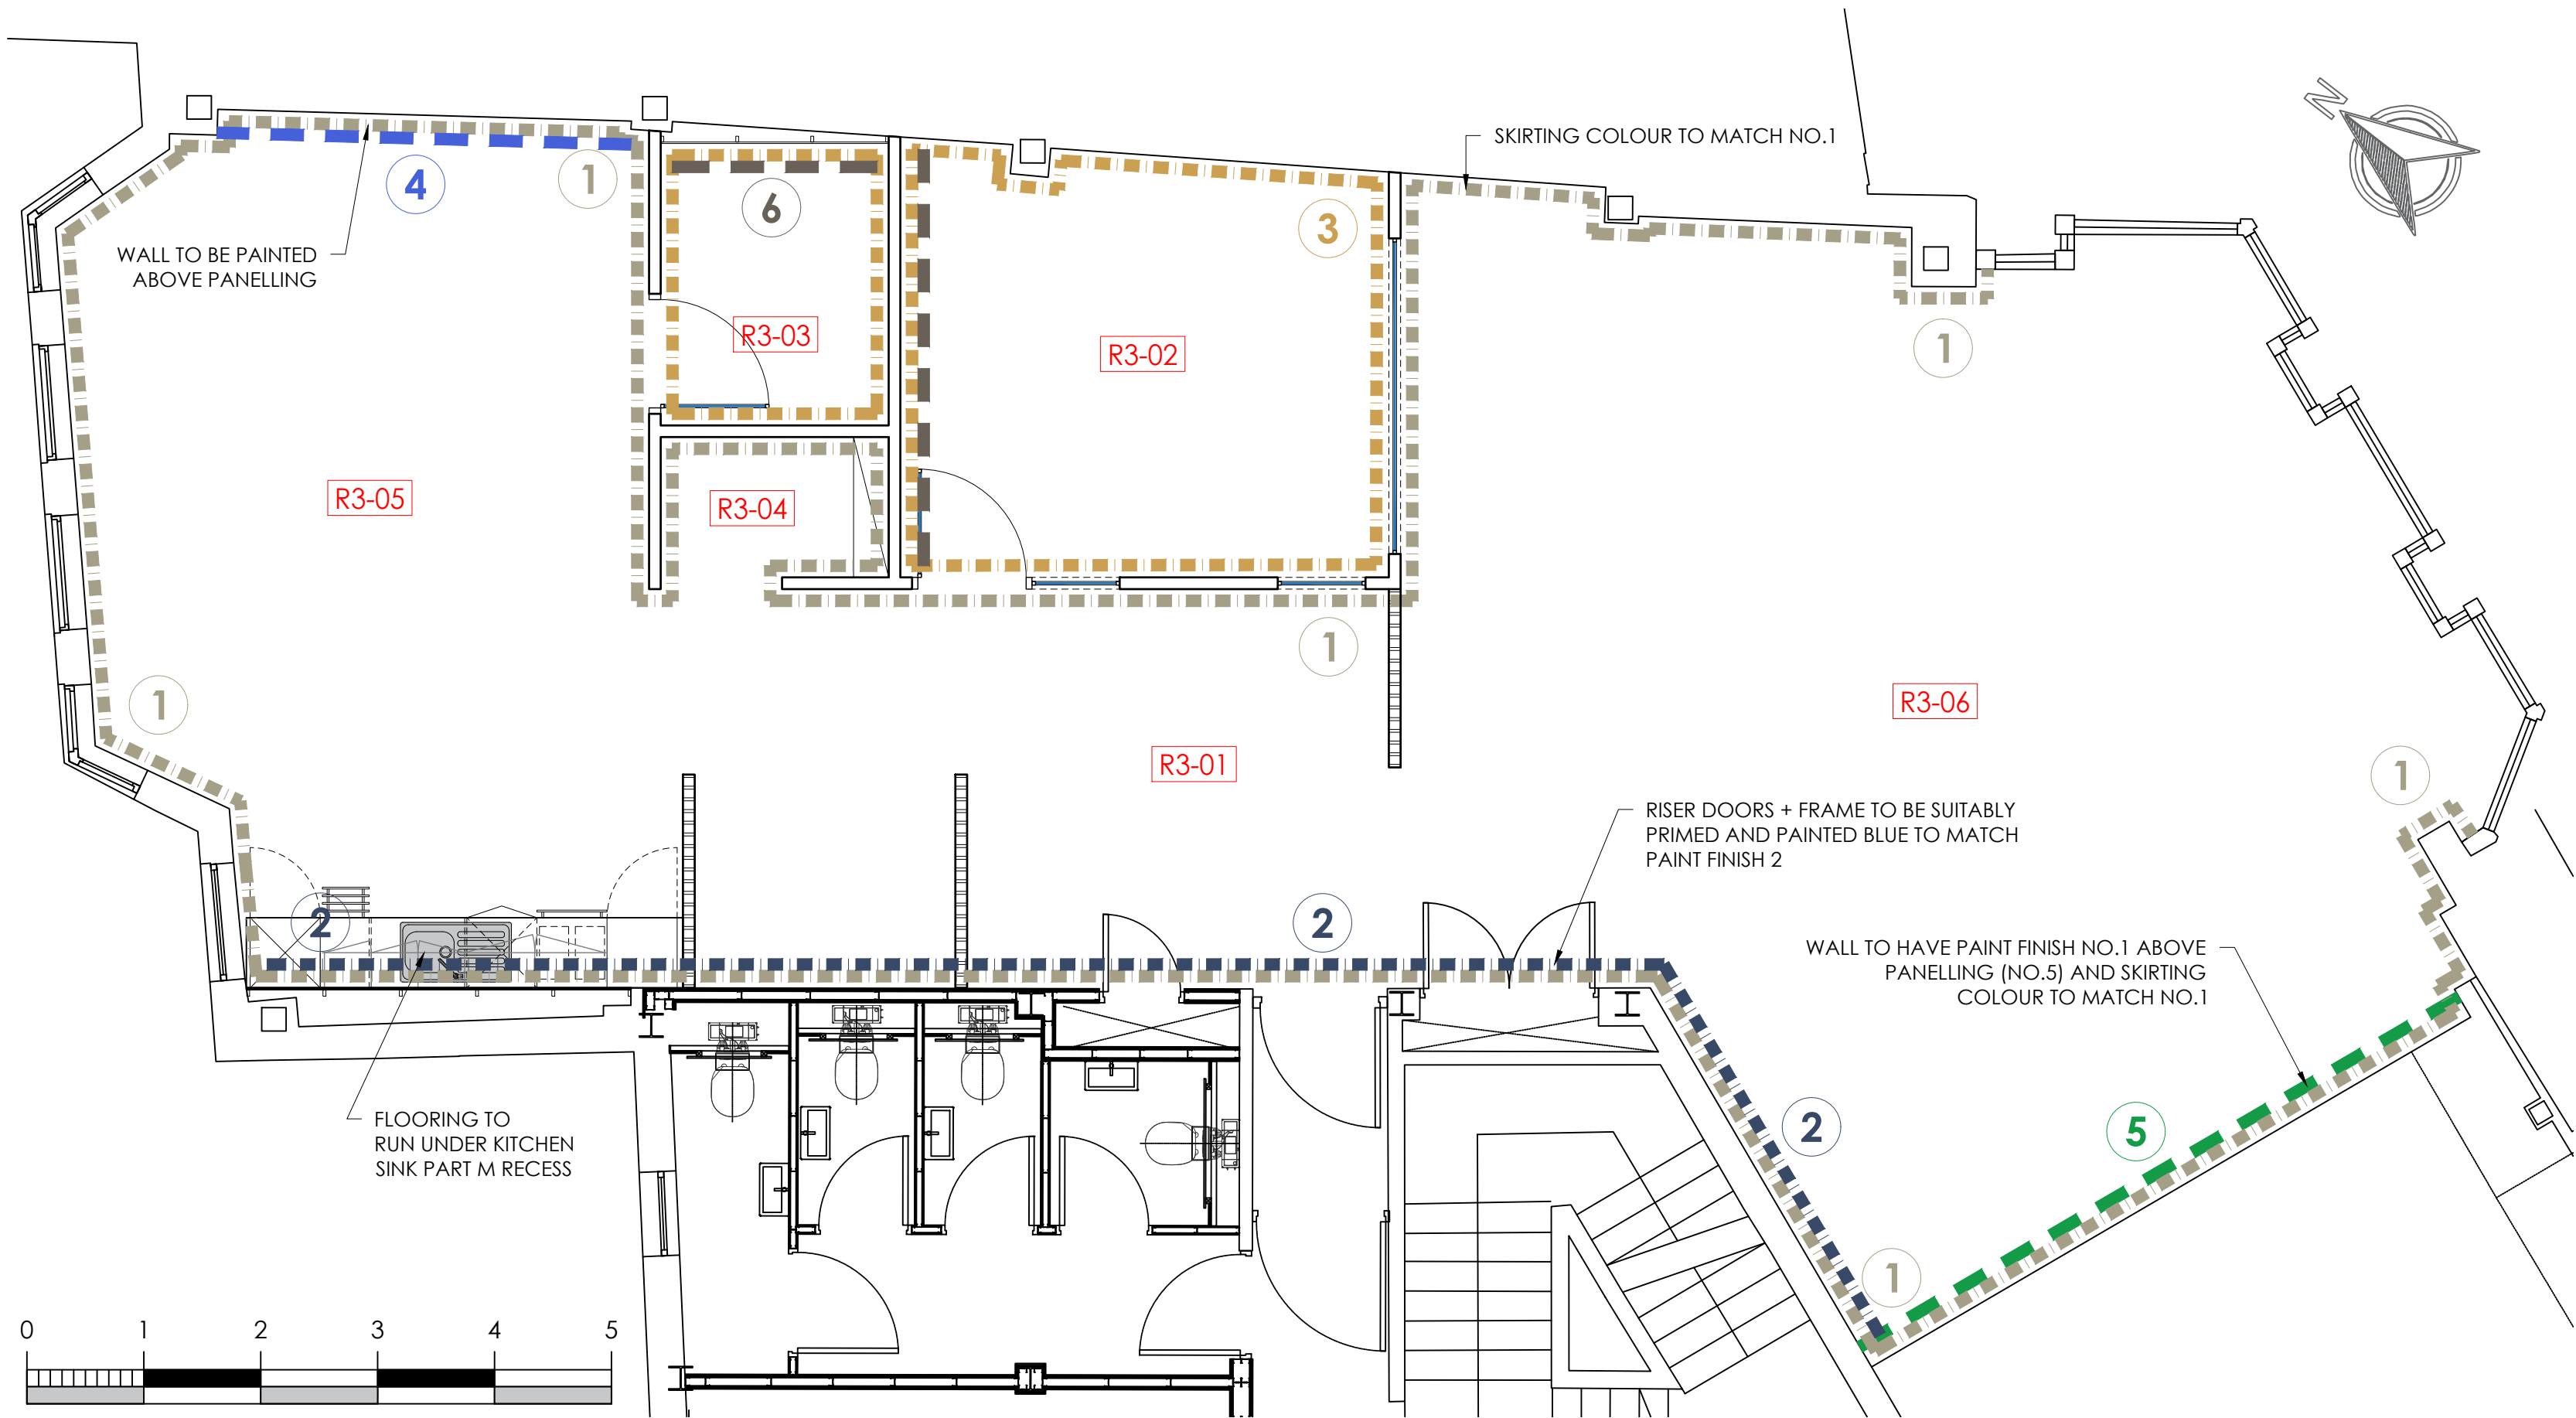

WALL FINISHES KEY

DECORATION NOTES

Existing painted ceiling soffit / bulkheads + plasterboard perimeter ceilings to receive Dulux Diamond Matt emulsion paint finish. Colour:- WHITE 9010 - TO MATCH EXISTING WALLS
LRV Value : 84

- Unless otherwise stated, all new & existing partitions to receive new Dulux Diamond Matt emulsion paint finish. Colour:- WHITE 9010 - TO MATCH EXISTING WALLS
- Unless otherwise stated, all new and existing skirtings to be sanded and prepared to receive eggshell paint finish. WHITE 9010 - TO MATCH EXISTING WALLS
- Existing architrave to entrance door and riser doors to be painted to match Farrow and Ball Shaded White
- Existing riser doors to be painted to match Farrow and Ball Shaded White
- Drawing to be read in conjunction with 1394-02-PE-01


All feature point colours to be Dulux Diamond Matt Emulsion to match paint colours as shown to be painted to partition head unless otherwise noted. Skirtings to match wall colours in eggshell paint finish.
Sample paint patch to all feature walls for design team to approve

- 1 Paint finish - To be colour matched to Farrow and Ball Shaded White. LRV Value: 66. To walls as shown and skirtings around core area only. (See partition elevation drawing PT01 for details)
- 2 Paint finish to align with Acupanel approx 2375mm from floor Dulux 2088 08/051 (to match blue colour of acupanel) sample to be approved on site
- 3 Paint finish - to be colour matched to Farrow and Ball Cord [LRV Value: 54] Skirtings to be RAL 9010 white [LRV value: 84]
- 4 Wall panelling : to be eggshell paint finish to match Farrow & Ball Shaded White to frames. Tektura BRUGES 20005 wallpaper to internal panels [Contact Jenny Grimshaw JGrimshaw@tektura.com +44 7803 079476] See 1394-02-JN-01 for details.
- 5 Slatted timber wall finish to 2375mm high to align with entrance door recess Manufacturer : Acupanel Product : Contemporary Blue Wrapped Acoustic Wall Panels Panel size: H2400 x W600mm - cut to dimensions as per elevations Colour: 'Contemporary Blue' with Black felt backing Matching end caps to be provided to exposed edges Available from The Wood Veneer Hub www.thewoodveneerhub.co.uk
- 6 Acoustic wall panelling to finish 2375mm from floor - to match height of glazing to rooms Manufacturer: Autex Product: Lanes Style: Plane Colour: Opera Channels required from manufacturer to create air gaps to enhance acoustic performance, see installation guidelines To be installed in line with manufacturer's guidelines See 1394-02-PE-01 for setting out

NOTES:

CAT A Suite has recently been refurbished - decorations may be limited to feature key only depending on project budget. Project manager to advise.

READ IN CONJUNCTION WITH 1394-02-PE-01

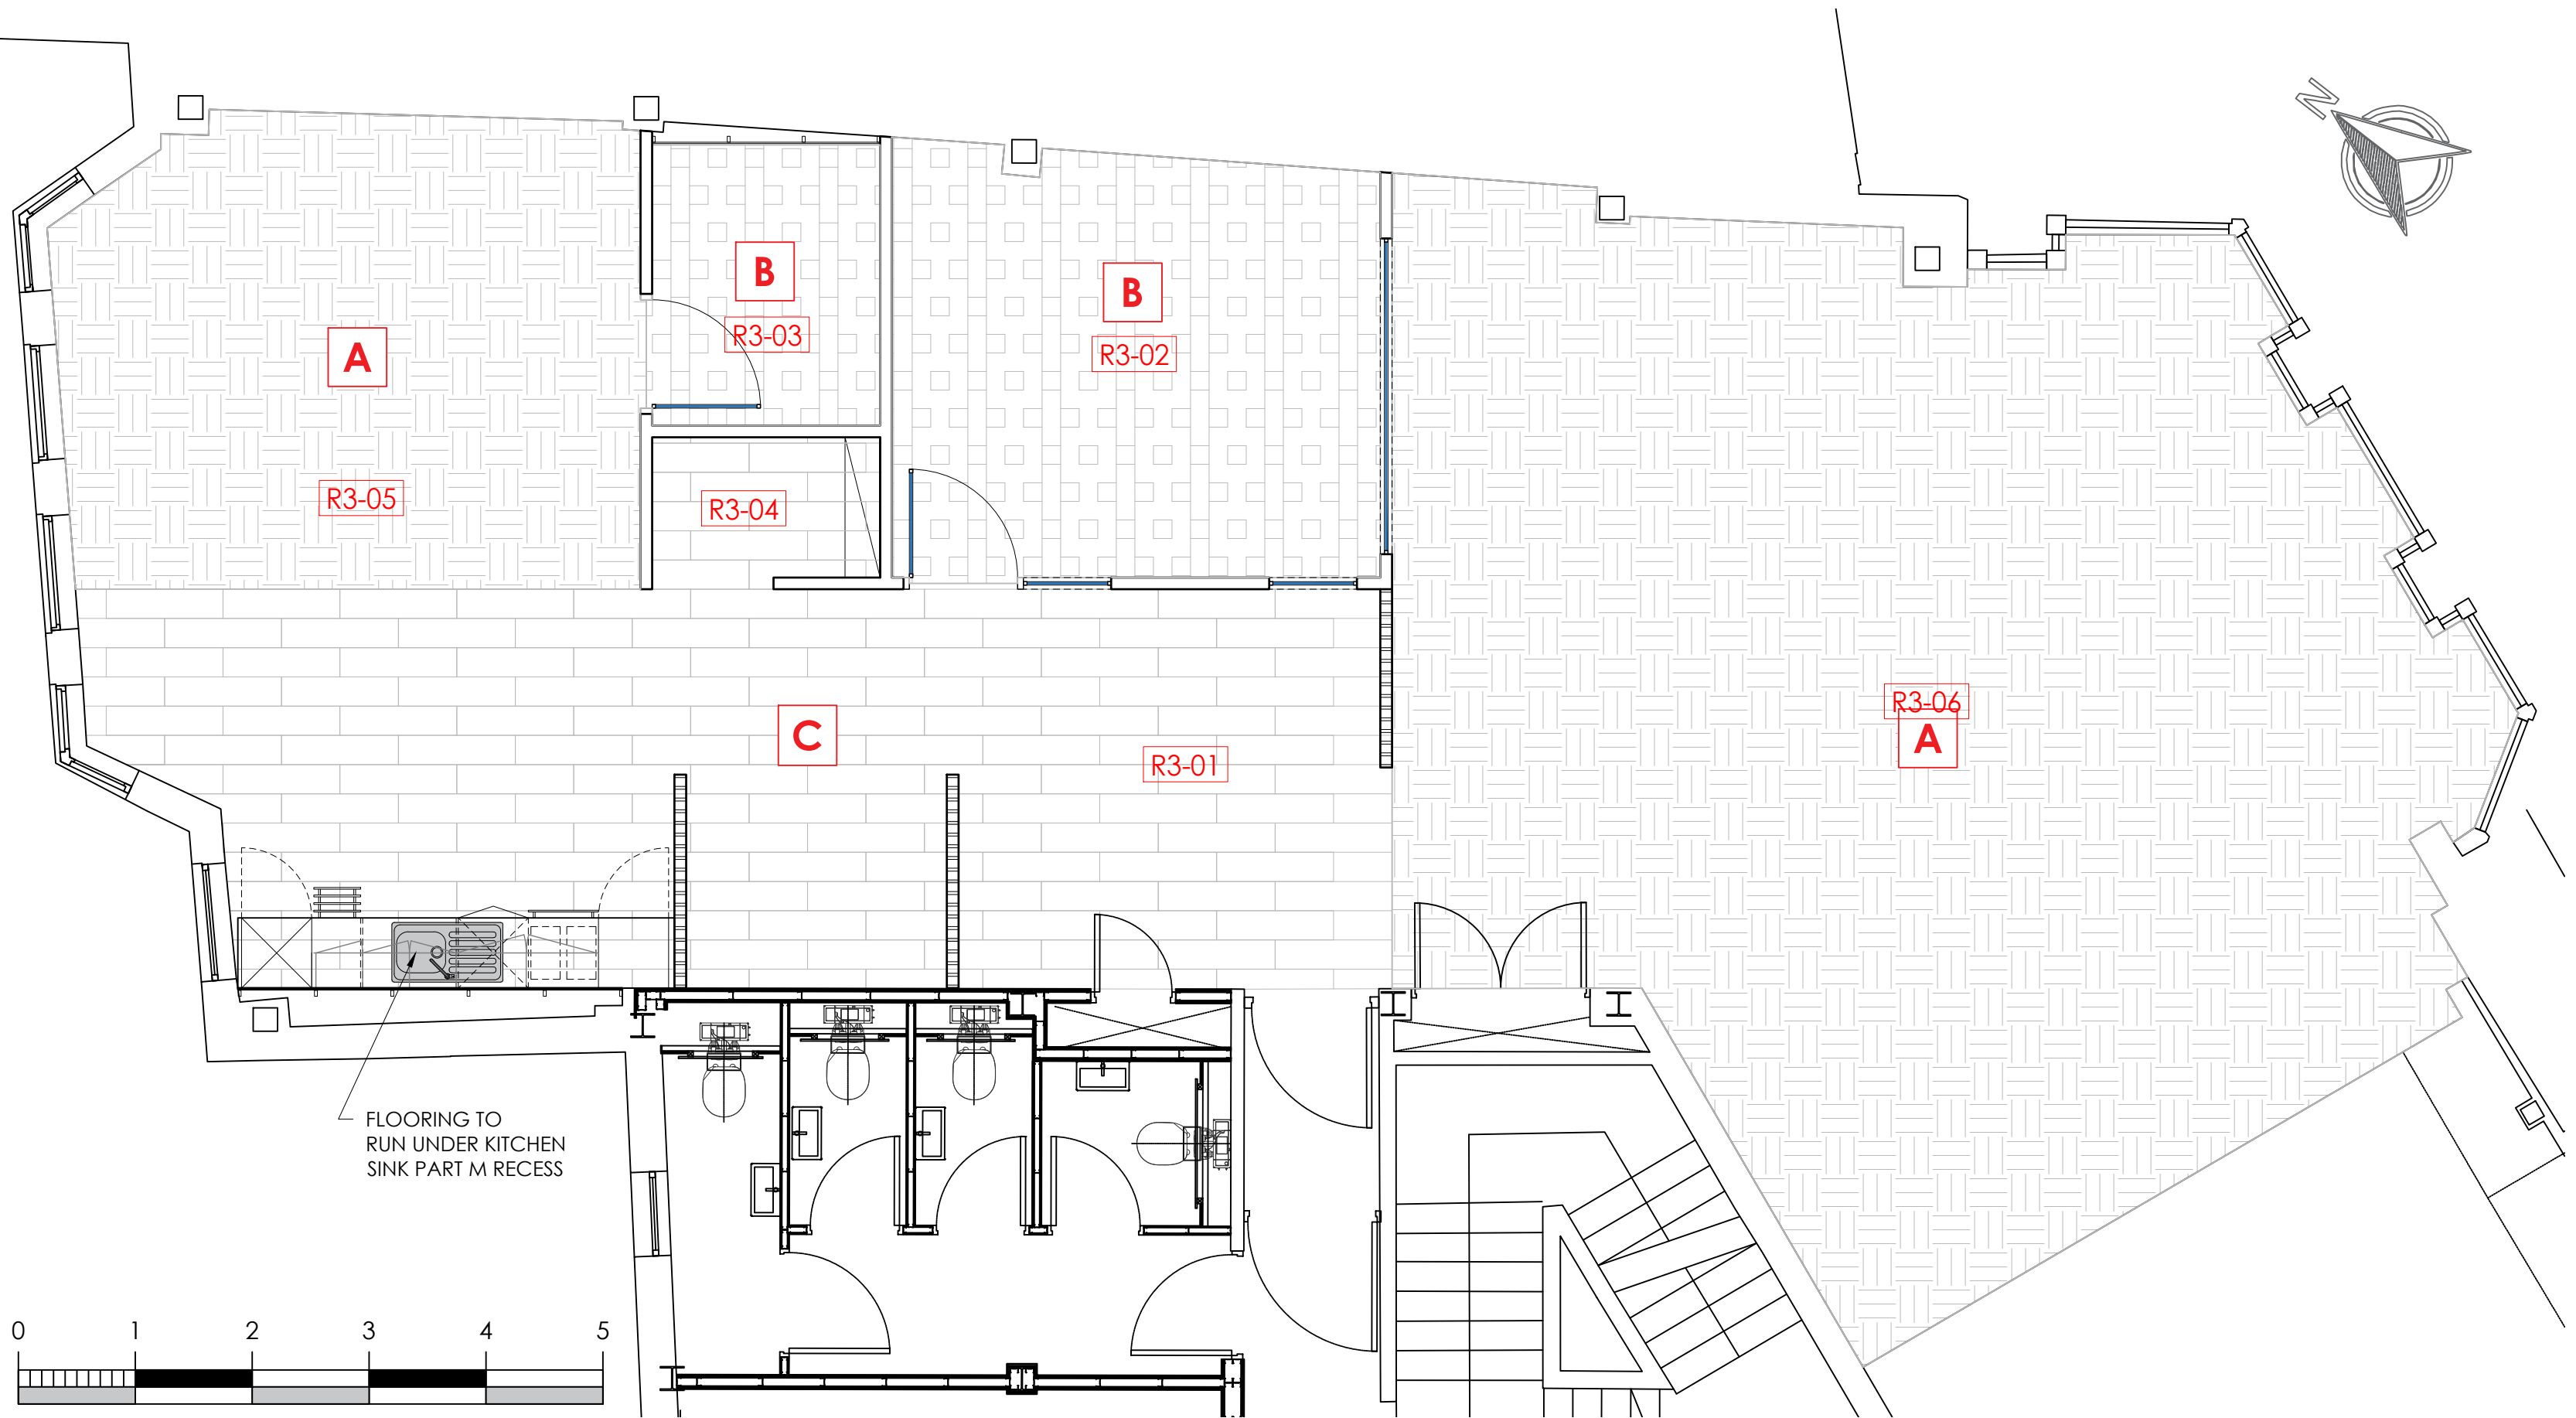

FLOORING KEY

- TYPE A - CARPET TILE (500x500mm)
MANUFACTURER: INTERFACE
RANGE: CONTEMPLATION
COLOUR: PASTORAL 4263002
LRV VALUE: 20.4
- TYPE B - CARPET TILE (500x500mm)
MANUFACTURER: INTERFACE
RANGE: PAST FORWARD - ARCHIVAL
COLOUR: PARCHMENT
LRV VALUE: 40
- TYPE C - LVT PLANK (1000x250mm)
MANUFACTURER: INTERFACE
RANGE: NORTHERN GRAIN
COLOUR: ANTIQUE WASH A02606
SETTING OUT: ASHLAR
LRV VALUE: 28.1
ANTISLIP RESISTANCE - PENDULUM WET & DRY = 36+ - R10

NOTES:

- Flooring to be laid according to manufacturers specification.
- Vinyl flooring designed to butt up to carpet. No threshold strips required. No underboarding required. Carpet 6.6mm thickness LVT 4.5mm thickness
- A site survey should be undertaken to confirm quantities

A	18.07.25	HERITAGE ISSUE	FC
-	16.06.25	First issue for comment	ST

Client	VISTA TRUST CORPORATION (UK) LTD - JLL
Project	PLUG & PLAY
Address	31 BOOTH STREET
Drawing Title	3RD FLOOR WALL AND FLOOR FINISHES

Date	03.06.25	Scale	1:50@A1	BY	ST	Status
Drawing No	1394-03-FN-01 A					HERITAGE