


PLANNING		
REV	DESCRIPTION	INTL. CHK. DATE
A	AMENDED TO MEET CURRENT REQUIREMENTS	AL ADS 20.10.23
B	UPDATE TO MEET CURRENT REQUIREMENTS	AL GM 22.02.24
C	Balcony Detail Update	AL GM 10.01.25
D	Balcony recess	MM NSC 26.06.25
E	Bay 3 update	AL NSC 02.07.25

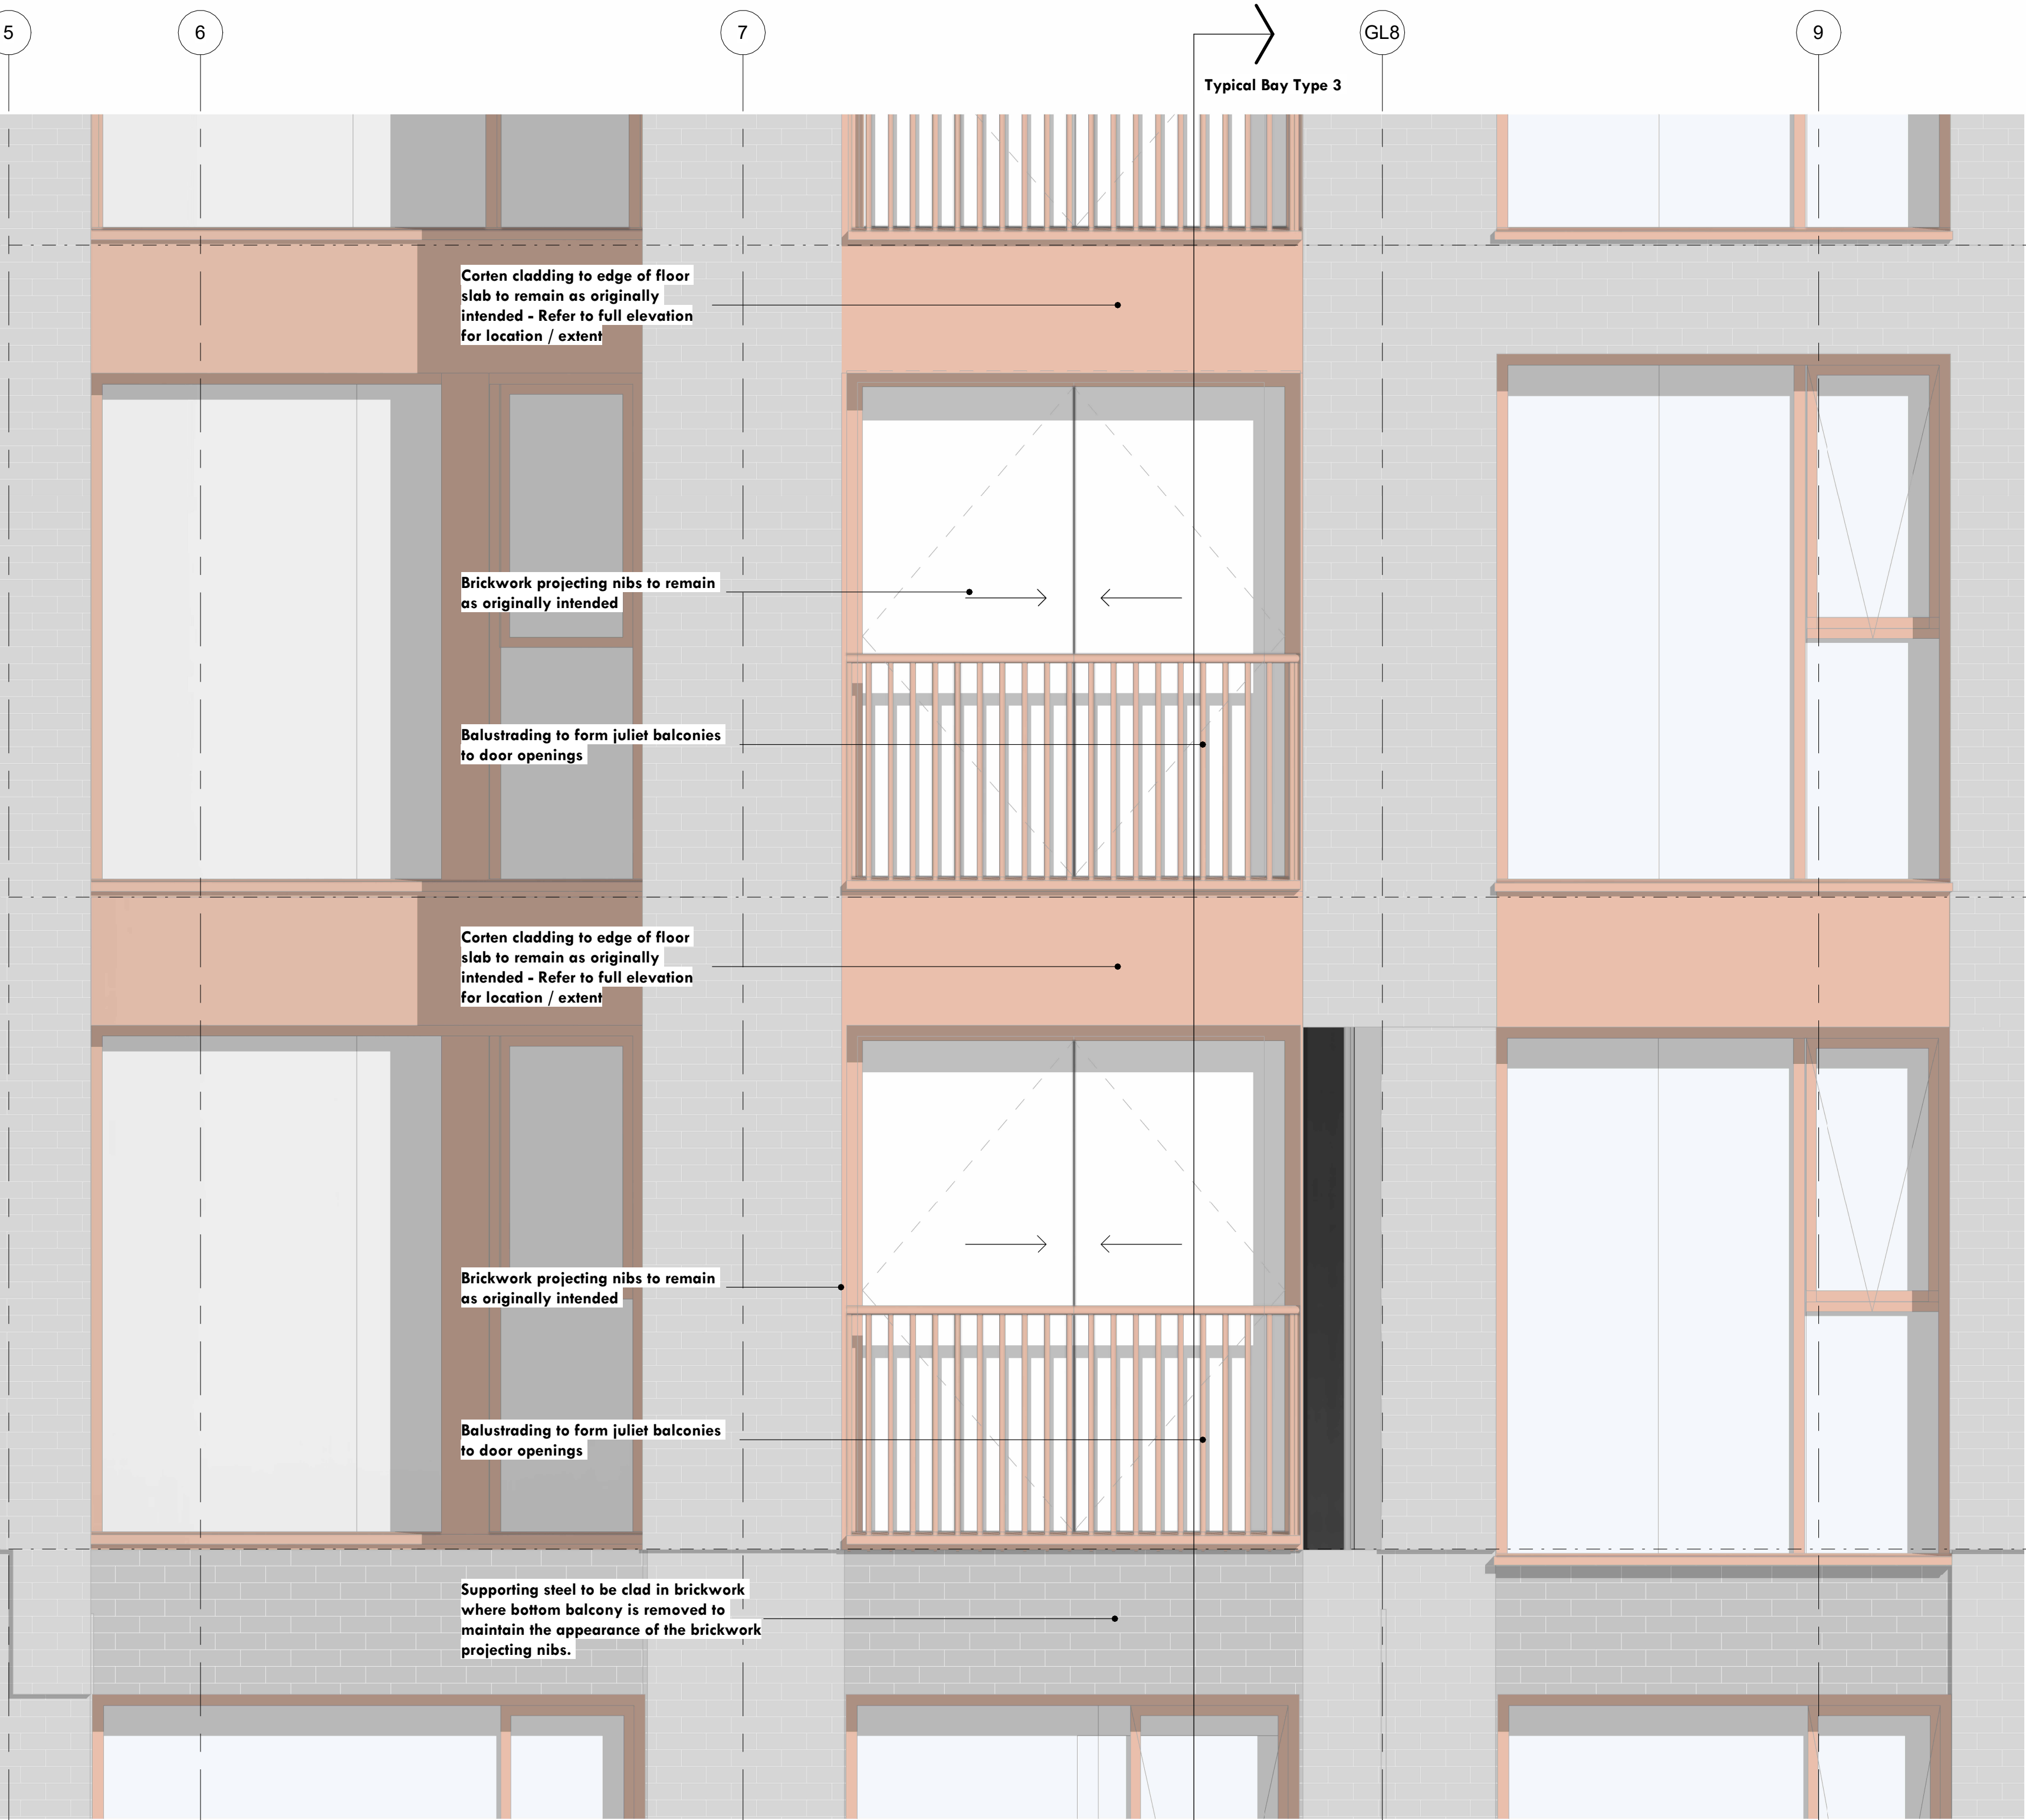


Typical Bays Elevation
1 : 20

Typical Bay Type 2
1 : 20

Typical Bay Type 3
1 : 20

Typical Bay Type 4
1 : 20

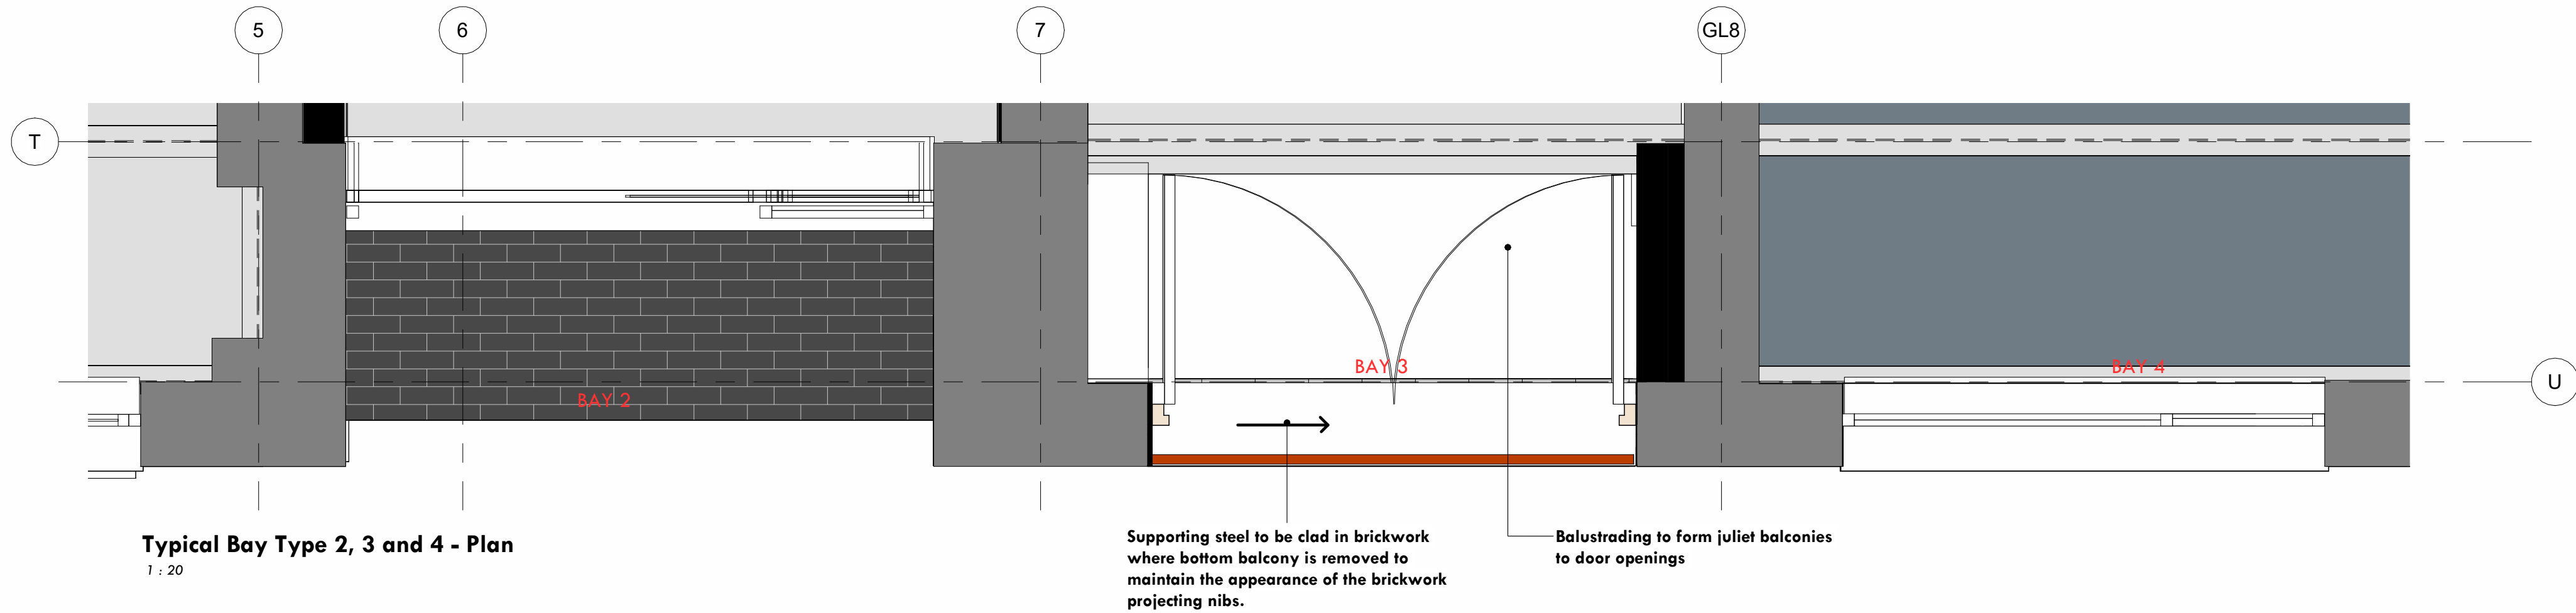

Typical Bay Type 2, 3 and 4 - Plan
1 : 20