




General Notes:

- All ductwork to be manufactured to DW/154 Specification.
- Circular ductwork to be standard dark Grey Ventilation Tube.
- Manufactured items to be from 4.5 / 6mm thick dark Grey uPVC Sheet as DW/154 Specification.
- Maximum support centres horizontal 2400mm.
- Maximum support centres vertical 4500mm.
- 0000" denotes over length duct, cut to suit on site.

Exclusions:

- Electrical Works
- Out of hours working
- All builderswork & making good.
- Specialised Scaffolding and/or access equipment.
- Roof egde protection.
- Craneage.

A	*****	-	PF	**-*-25
0	FOR APPROVAL / REVIEW	-	PF	(As Below)
REV	DESCRIPTION	APPROV	CHEK'D	DATE

REVISIONS



Fumetec
Fume Control Specialists
Bridge Street, Pendlebury Industrial Estate
Swinton, Manchester M27 4DU
T. + 44 (0161) 727 8880
E. enquiries@fumetec.co.uk, www.fumetec.co.uk

THIS DRAWING IS COPYRIGHT AND IS THE PROPERTY OF FUMETEC LIMITED. IT MAY NOT BE COPIED, REPRODUCED OR USED WHOLLY OR IN ANY WAY WITHOUT THE WRITTEN PERMISSION OF FUMETEC LIMITED OTHER THAN FOR THE SPECIFIC PURPOSES FOR WHICH IT IS ISSUED BY FUMETEC LIMITED.

CLIENT

lab Lab

PROJECT

Carbogen

TITLE

External Extract GA

DATE	01-June-25	SCALE	1:35
DRAWN	PF	TRACED	-
CHECKED	**	APPROVED	-
DWG No.	C6594-02	REV	0