


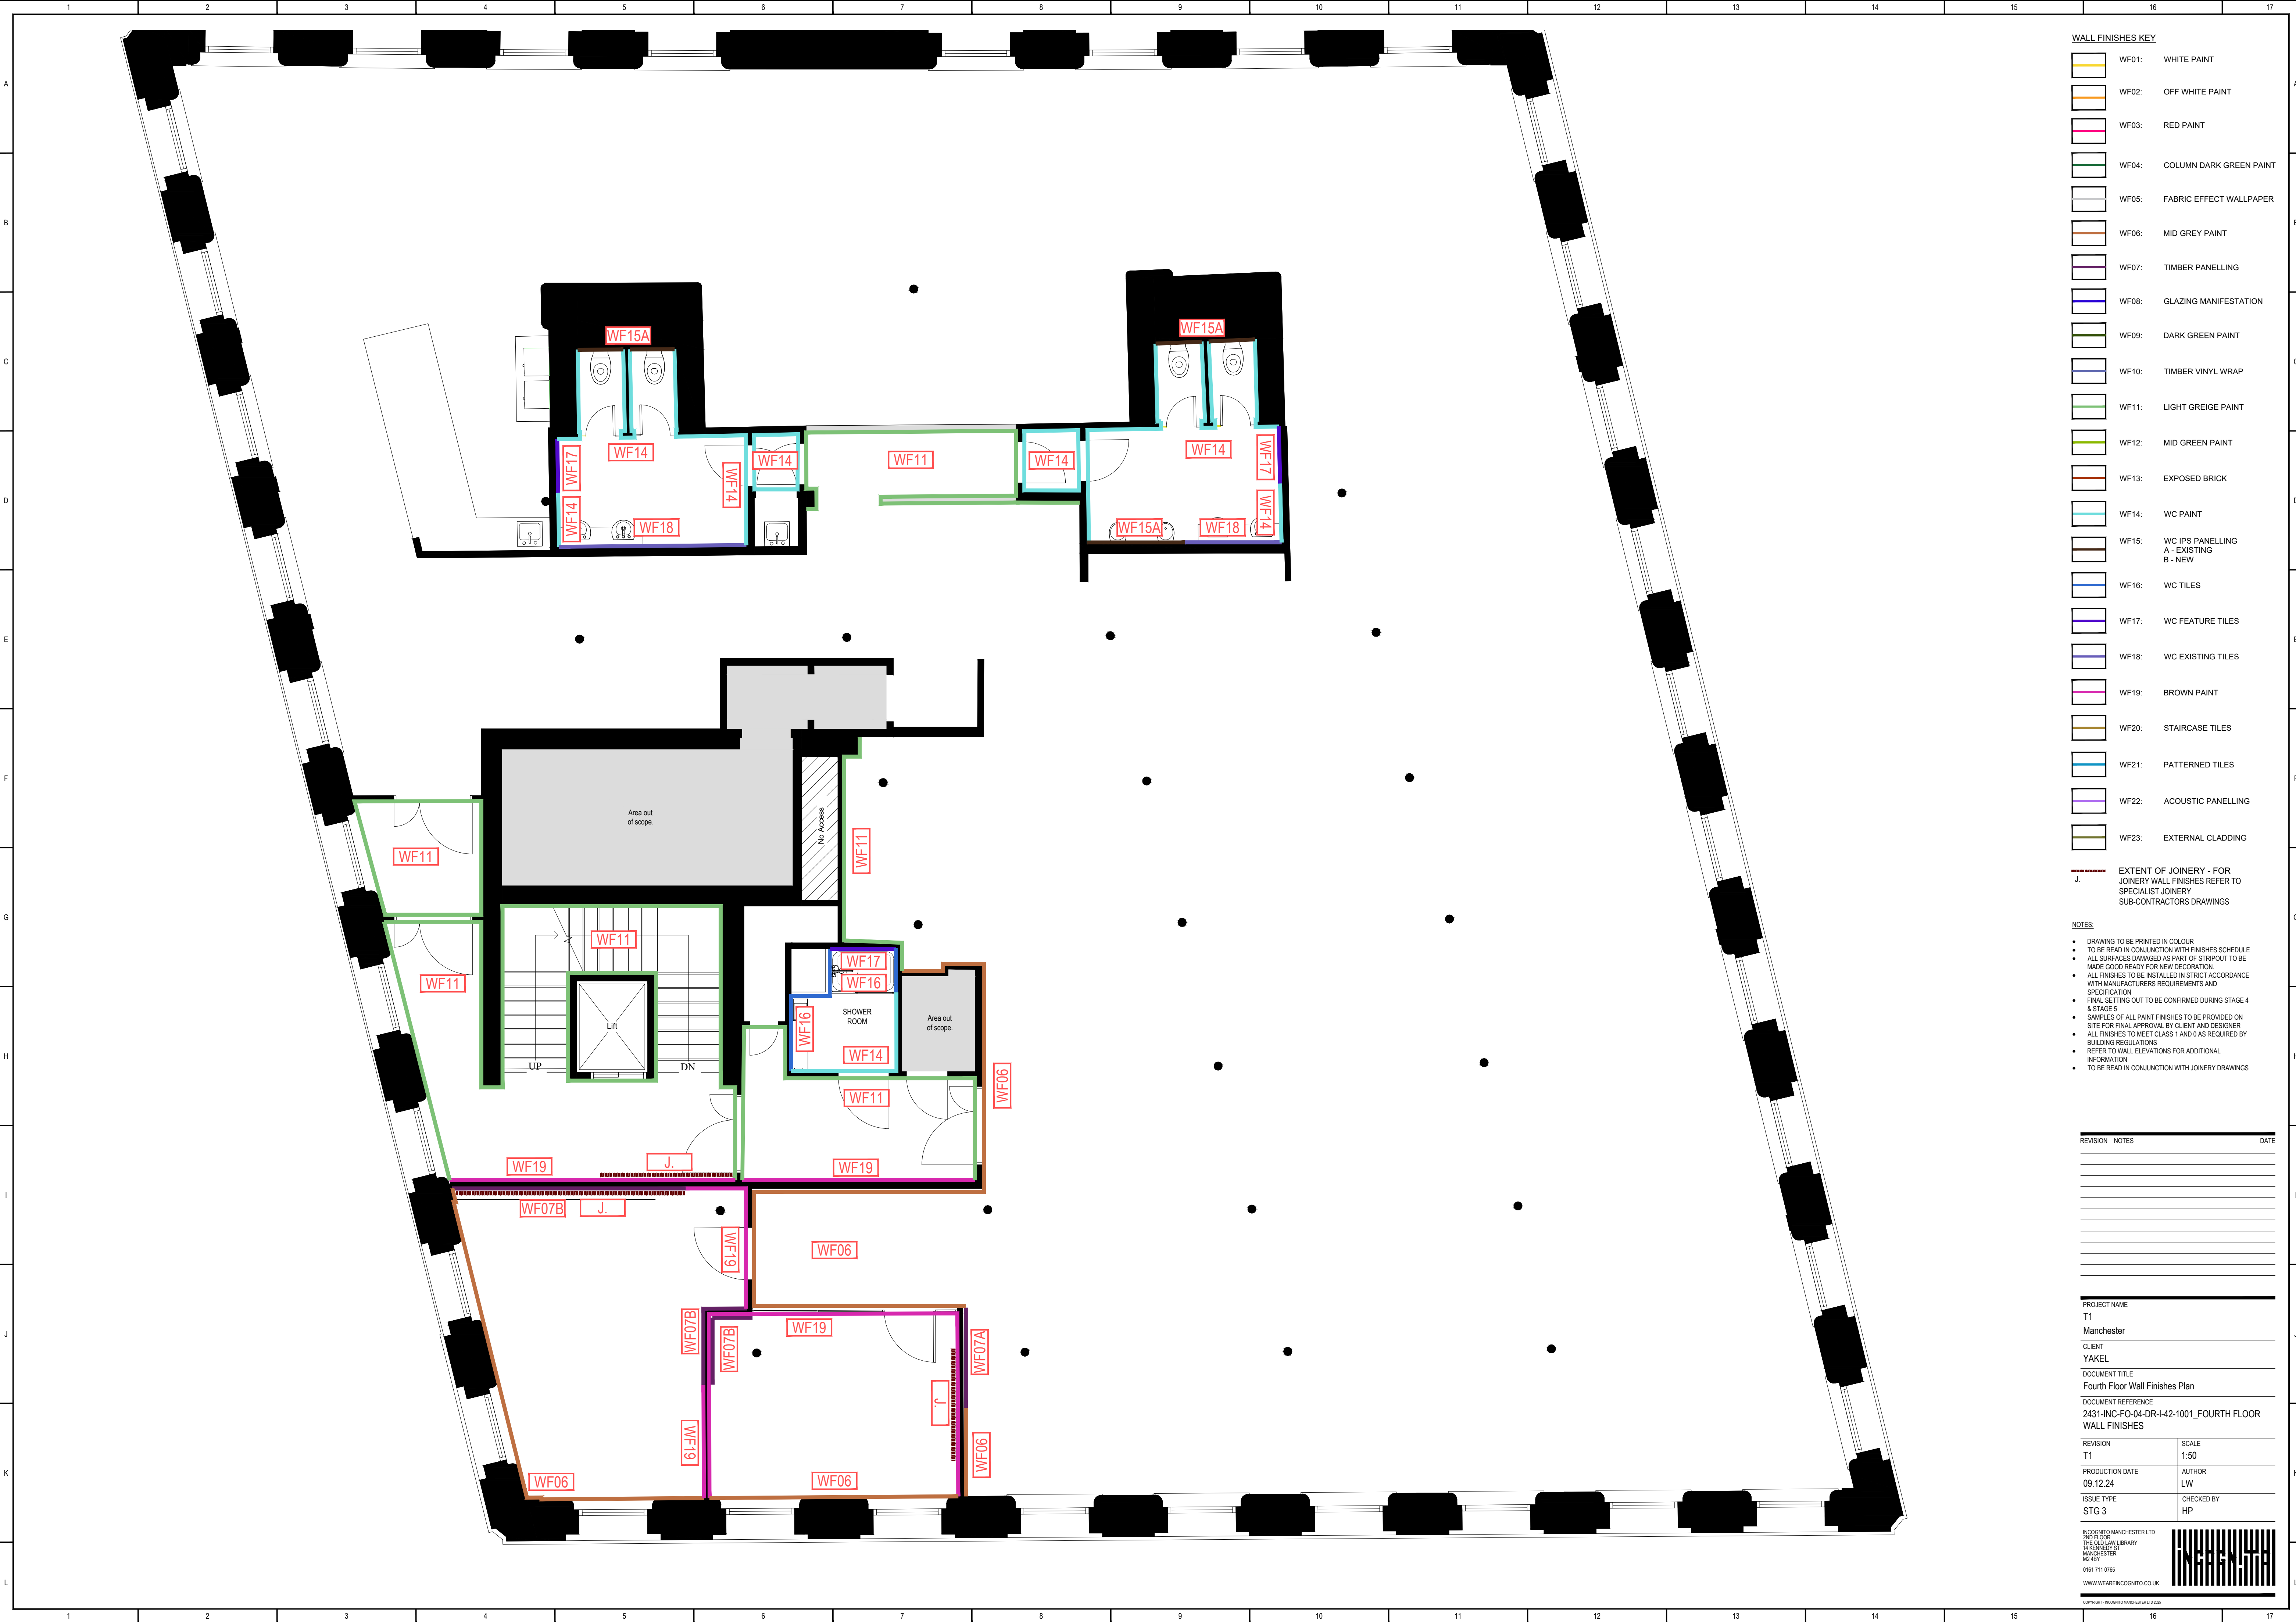

WALL FINISHES KEY		
	WF01:	WHITE PAINT
	WF02:	OFF WHITE PAINT
	WF03:	RED PAINT
	WF04:	COLUMN DARK GREEN PAINT
	WF05:	FABRIC EFFECT WALLPAPER
	WF06:	MID GREY PAINT
	WF07:	TIMBER PANELLING
	WF08:	GLAZING MANIFESTATION
	WF09:	DARK GREEN PAINT
	WF10:	TIMBER VINYL WRAP
	WF11:	LIGHT GREIGE PAINT
	WF12:	MID GREEN PAINT
	WF13:	EXPOSED BRICK
	WF14:	WC PAINT
	WF15:	WC IPS PANELLING A - EXISTING B - NEW
	WF16:	WC TILES
	WF17:	WC FEATURE TILES
	WF18:	WC EXISTING TILES
	WF19:	BROWN PAINT
	WF20:	STAIRCASE TILES
	WF21:	PATTERNED TILES
	WF22:	ACOUSTIC PANELLING
	WF23:	EXTERNAL CLADDING

J. EXTENT OF JOINERY - FOR JOINERY WALL FINISHES REFER TO SPECIALIST JOINERY SUB-CONTRACTORS DRAWINGS

- NOTES:
- DRAWING TO BE PRINTED IN COLOUR
 - TO BE READ IN CONJUNCTION WITH FINISHES SCHEDULE
 - ALL SURFACES DAMAGED AS PART OF STRIPOUT TO BE MADE GOOD READY FOR NEW DECORATION
 - ALL FINISHES TO BE INSTALLED IN STRICT ACCORDANCE WITH MANUFACTURERS REQUIREMENTS AND SPECIFICATION
 - FINAL SETTING OUT TO BE CONFIRMED DURING STAGE 4 & STAGES 5
 - SAMPLES OF ALL PAINT FINISHES TO BE PROVIDED ON SITE FOR FINAL APPROVAL BY CLIENT AND DESIGNER
 - ALL FINISHES TO MEET CLASS 1 AND 0 AS REQUIRED BY BUILDING REGULATIONS
 - REFER TO WALL ELEVATIONS FOR ADDITIONAL INFORMATION
 - TO BE READ IN CONJUNCTION WITH JOINERY DRAWINGS

REVISION	NOTES	DATE

PROJECT NAME
T1
Manchester

CLIENT
YAKEL

DOCUMENT TITLE
Fourth Floor Wall Finishes Plan

DOCUMENT REFERENCE
2431-INC-FO-04-DR-I-42-1001_FOURTH FLOOR WALL FINISHES

REVISION T1	SCALE 1:50
PRODUCTION DATE 09.12.24	AUTHOR LW
ISSUE TYPE STG 3	CHECKED BY HP

INCQINTO MANCHESTER LTD
2ND FLOOR
THE OLD LAW LIBRARY
14 ROXBURY ST
MANCHESTER
M2 8BY
0161 711 0785
WWW.WEAREINCQINTO.CO.UK



COPYRIGHT - INCQINTO MANCHESTER LTD 2020