


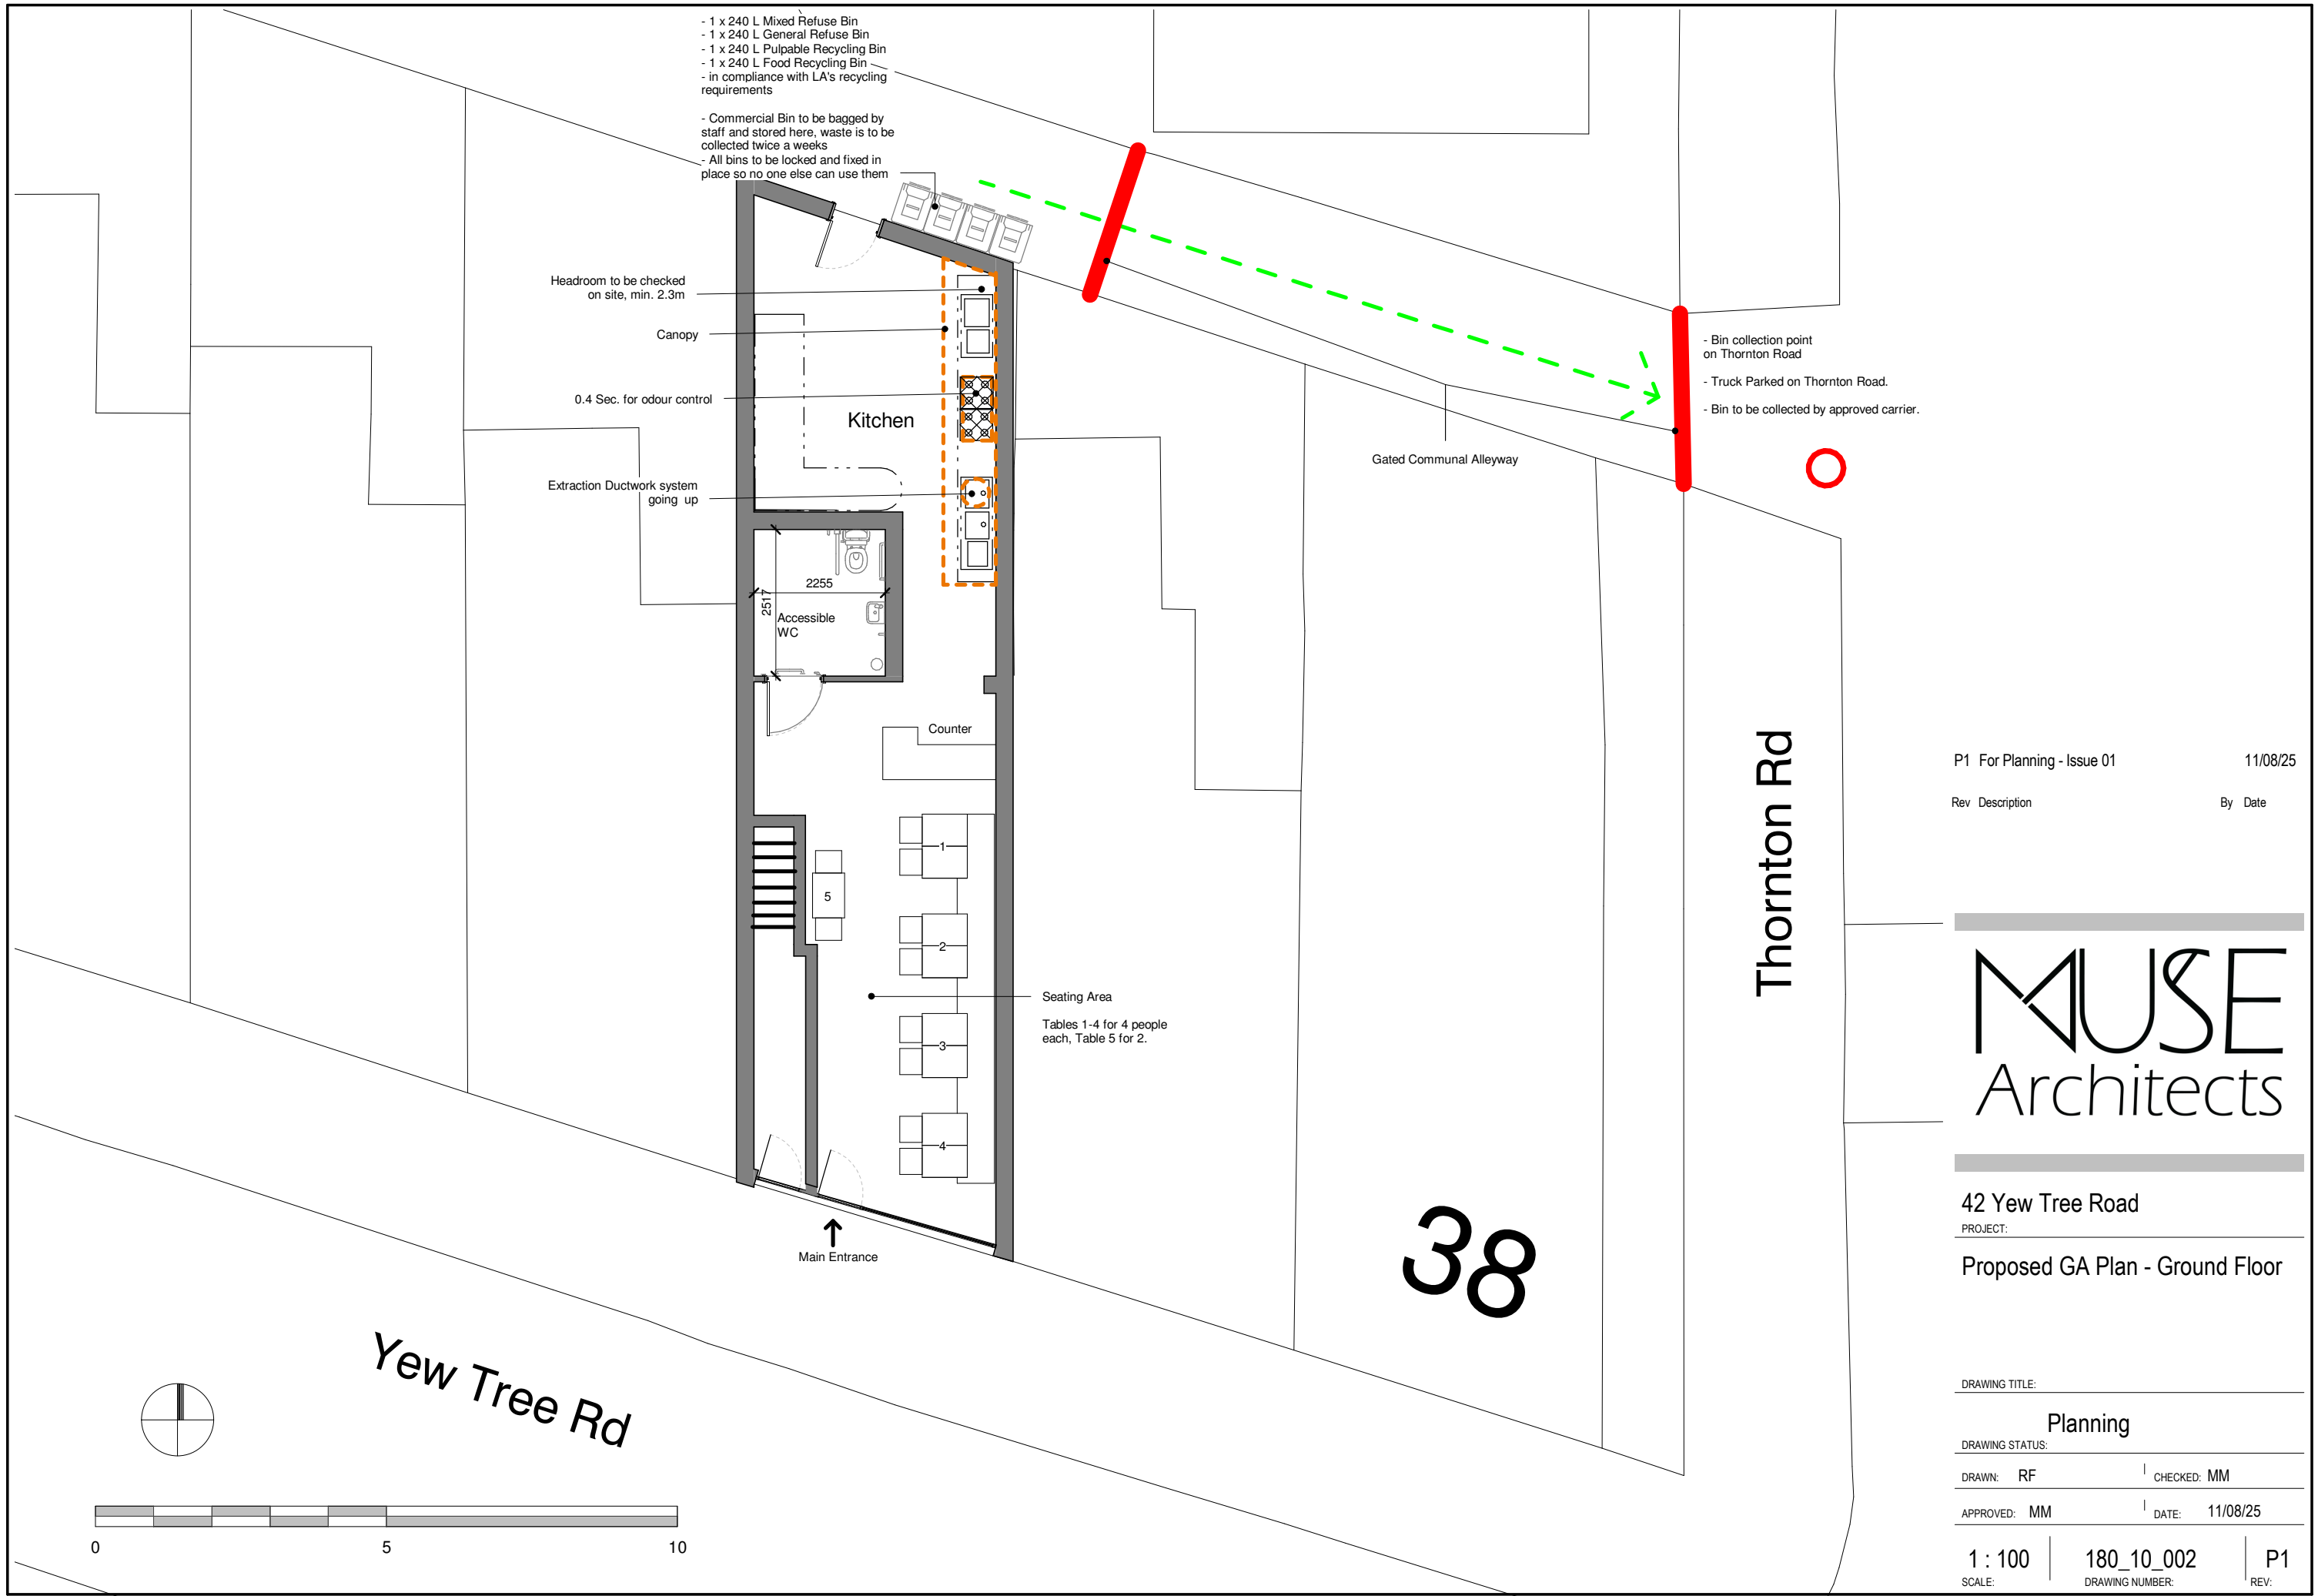

P1 For Planning - Issue 01 11/08/25

Rev Description By Date



42 Yew Tree Road

PROJECT:

Proposed GA Plan - Ground Floor

DRAWING TITLE:

Planning

DRAWING STATUS:

DRAWN: RF CHECKED: MM

APPROVED: MM DATE: 11/08/25

1 : 100 180_10_002 P1

SCALE: DRAWING NUMBER: REV: