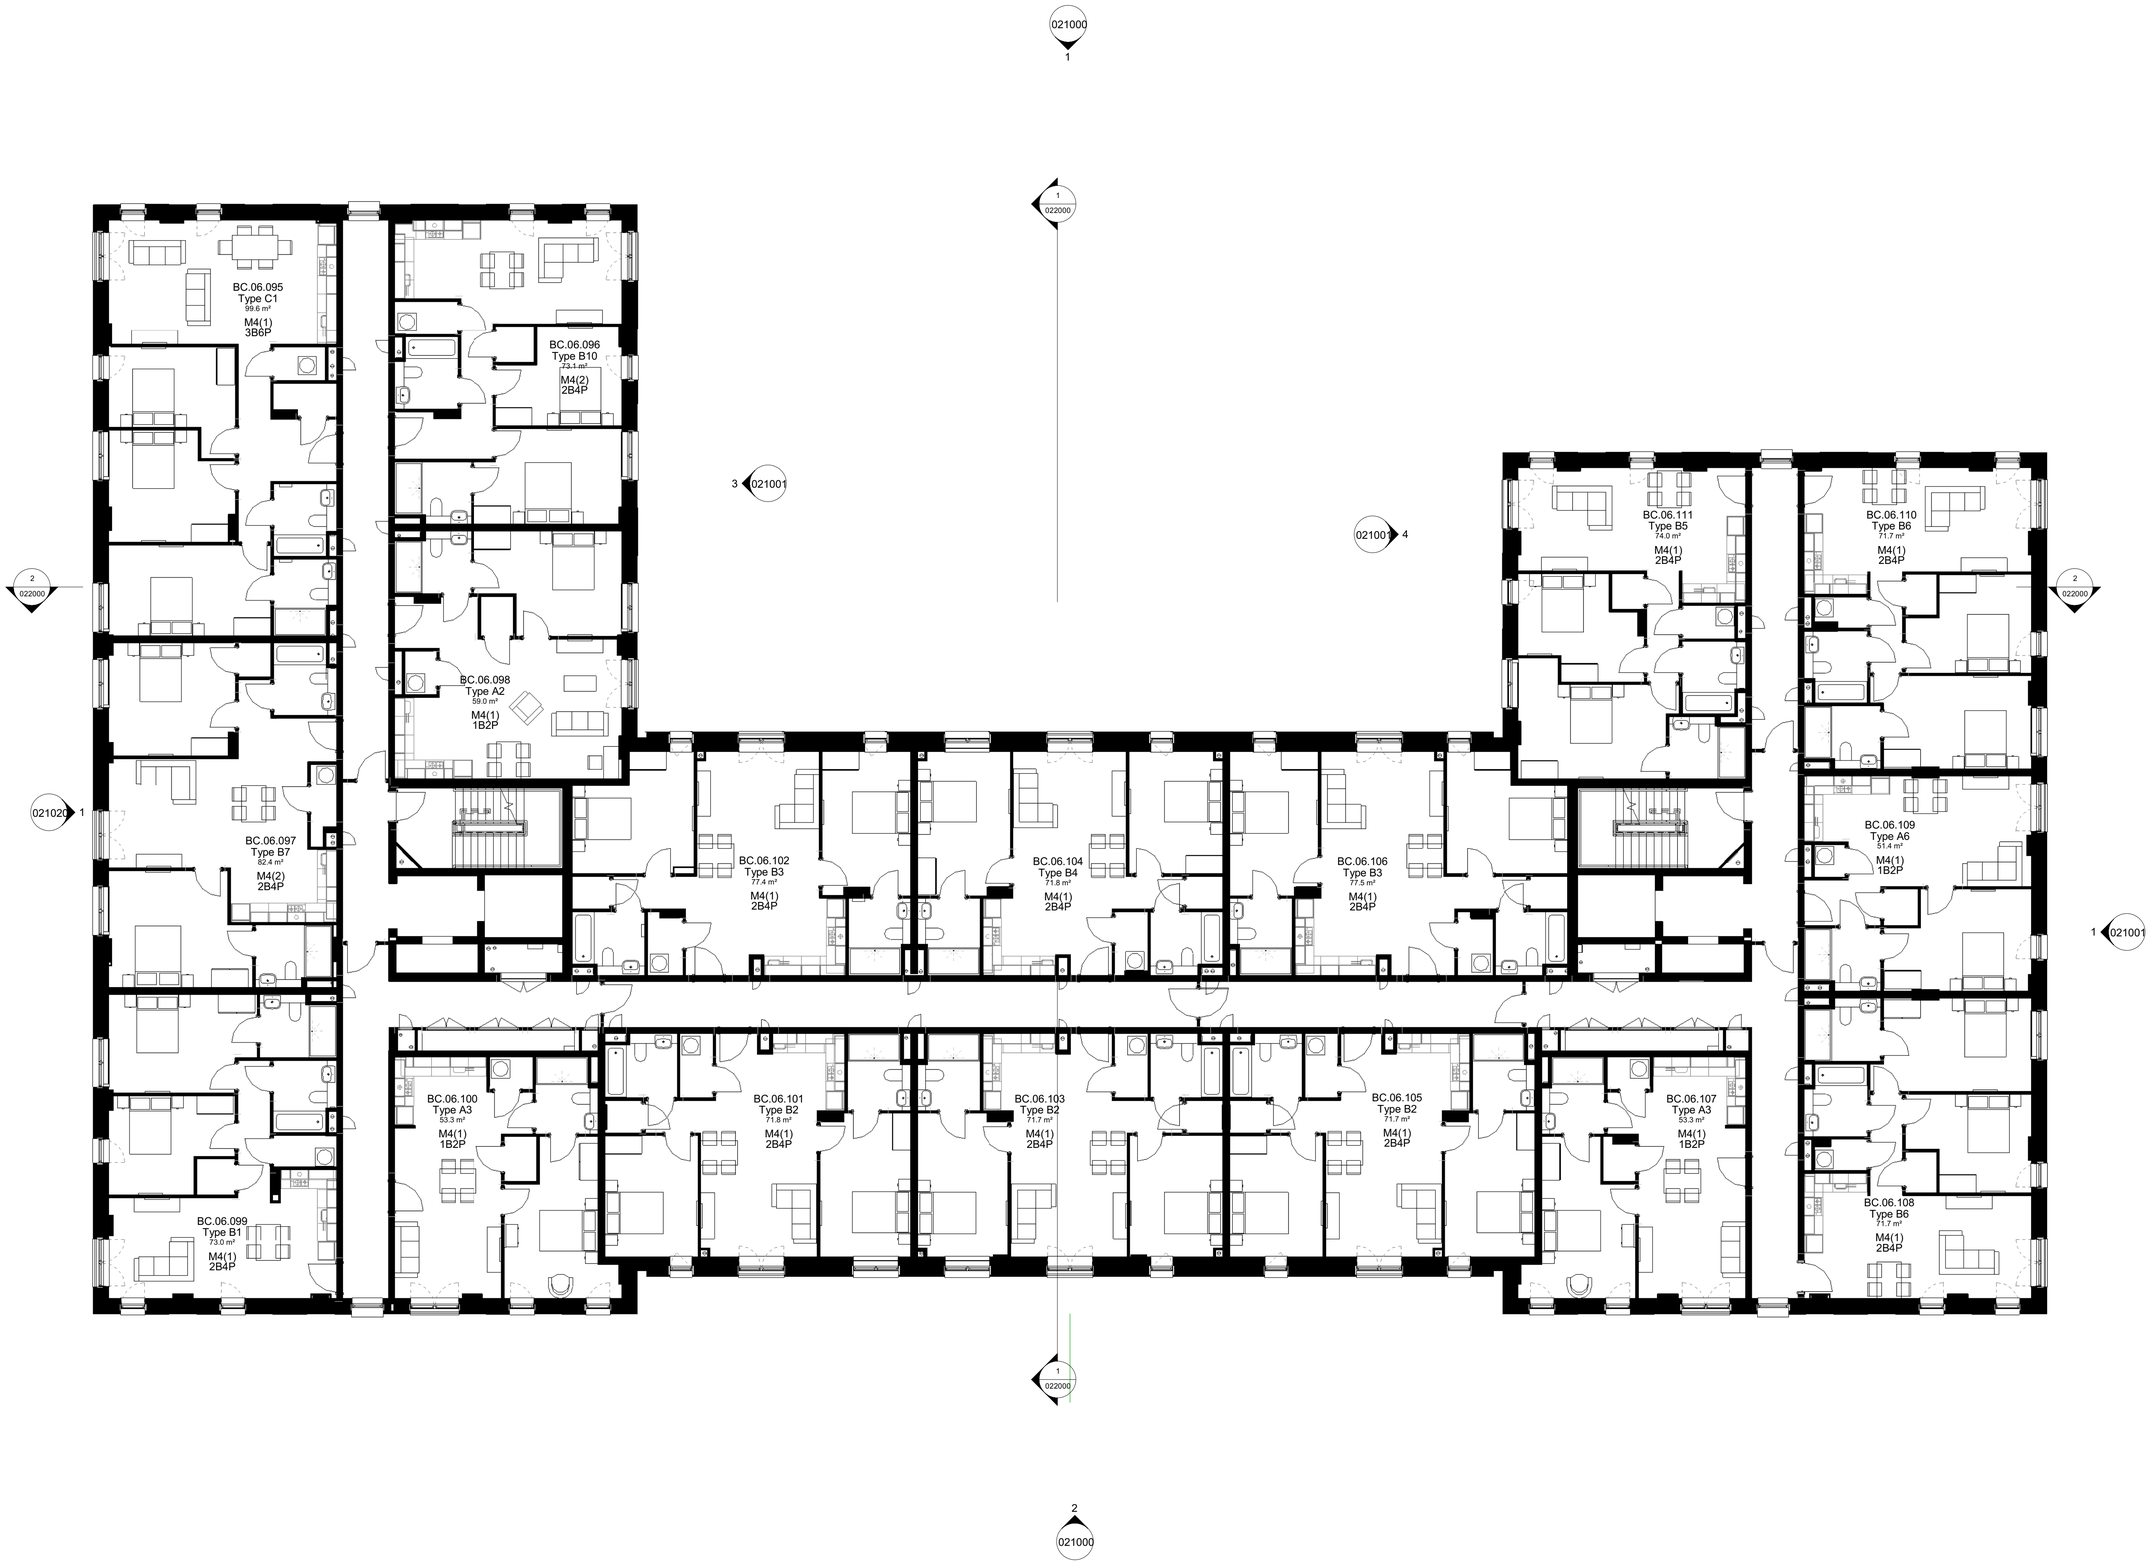

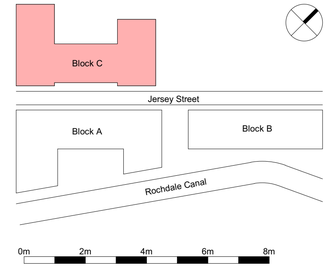

KEY:

Planning Development Boundary

***Please Note* : For all site boundary treatments refer to Landscape Architects Secification**

CDM REGULATIONS 2015. All current drawings and specifications for the project must be read in conjunction with the Designer's Hazard and Environment Assessment Record. All intellectual property rights reserved.

Designed with reference to the surveys, information and reports listed:

Rev	Date	Description	Dwn	Ckd
P02	09/02/24	Minor updates following comments from MLDC and Buttress. Revisions not clouded for clarity in planning submission	JA	SC
P03	25/06/25	Section 96a planning submission. Please refer to supplimentary statement describing the changes from the approved drawings	SG	SC

Drawn CR
Checked JA
Date 15/01/24
Scale @ A1 1 : 100

Eliza Yard (BA10715C)

6th Floor - Proposed

Project	Origin	Volume	Level	Type	Role	Number
EYJW -	PRP -	BC -	06 -	DR -	A -	020006

Revision **P03 -**

Status **Planning Issue -**

PRP