



Existing Cross Section

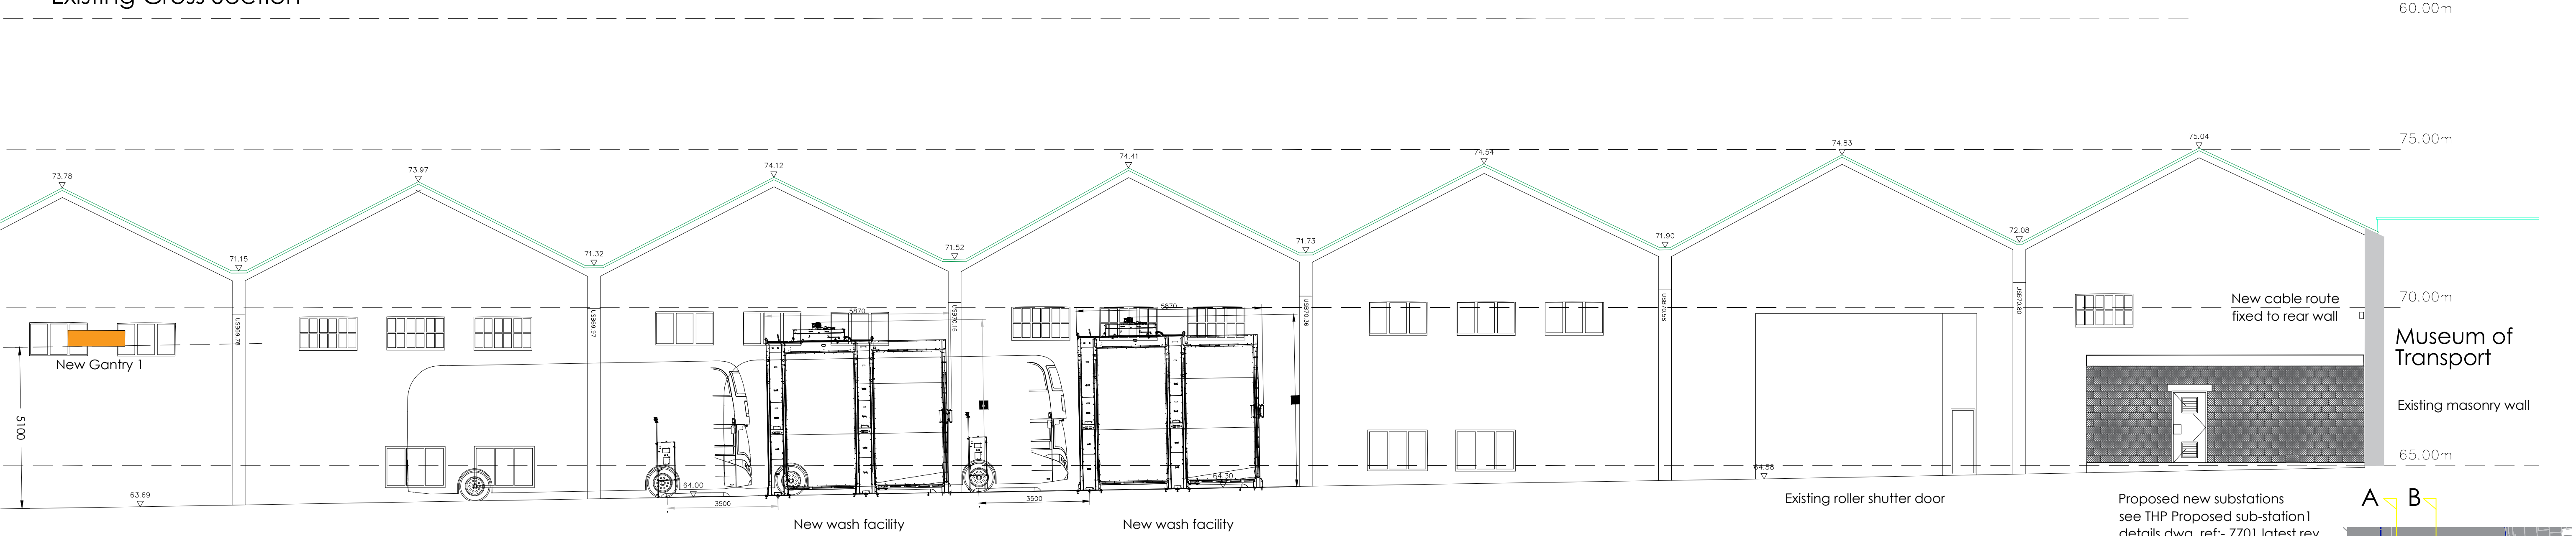


Proposed Cross Section A

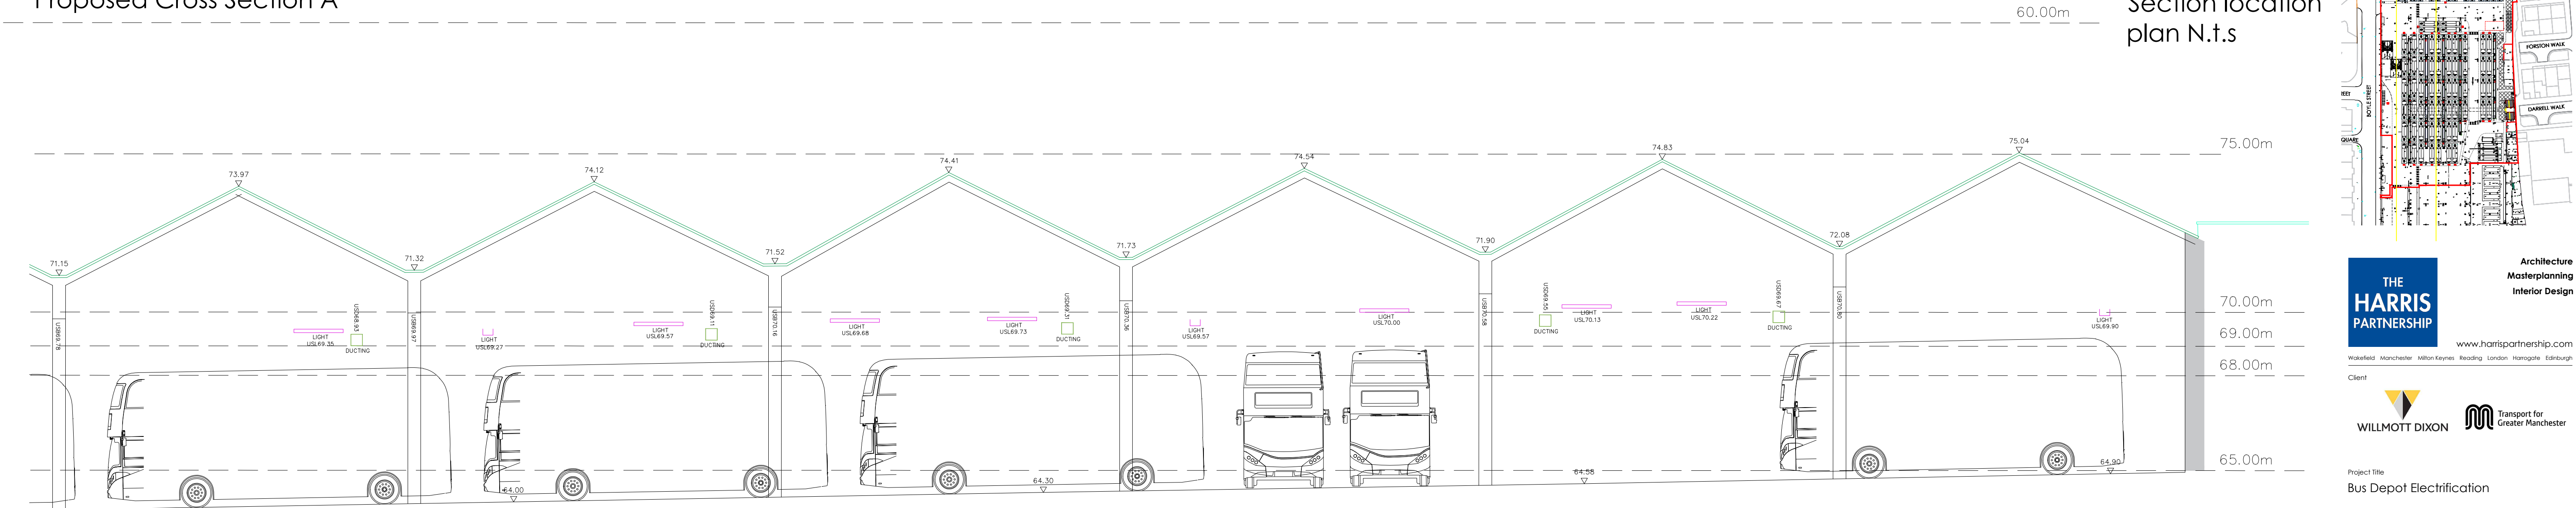

Proposed Cross Section B

The Harris Group Ltd does not accept liability for any deviation to our drawings or specification. This drawing is copyright and may not be reproduced in whole or part without written authority. Do not scale off this drawing.

Rev	Date	Description	Drawn	CHK'd
PR1	04.03.25	First issue	PRW	MB
P02	17.06.25	Section references revised	PRW	MB

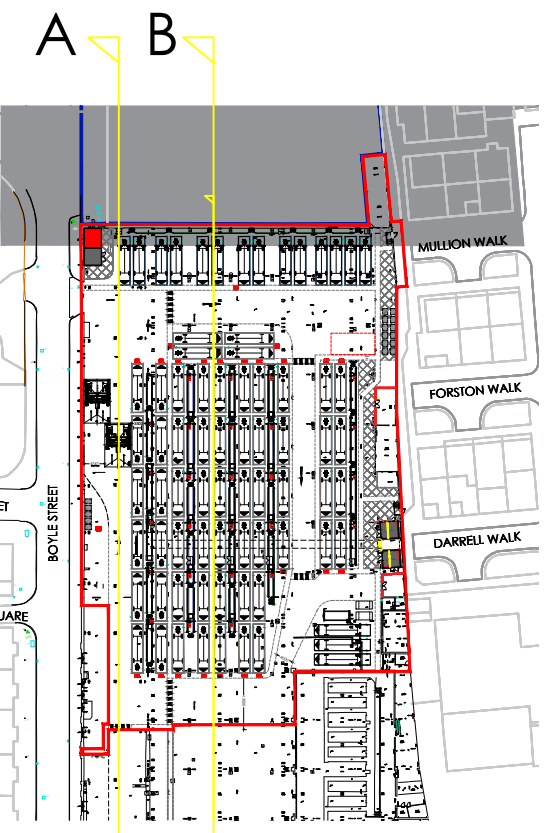

THE HARRIS PARTNERSHIP

Architecture Masterplanning Interior Design

Walsfield Manchester Milton Keynes Reading London Harrogate Edinburgh

Client

Transport for Greater Manchester

Queens Road Bus Depot

Section Thru Bus Parking Area

Drawn	Checked	Scale	BIM Status	Date
MB	PRW	1:100	Status	03.25

Drawing Status	Rev.	THP Project No
Stage 3	P02	20514-3

Project No.	Originator	Volume	Level	Type	Role	Number
BFDEFP-QU	THP	BUO	GRF	DR	AR	0212

