


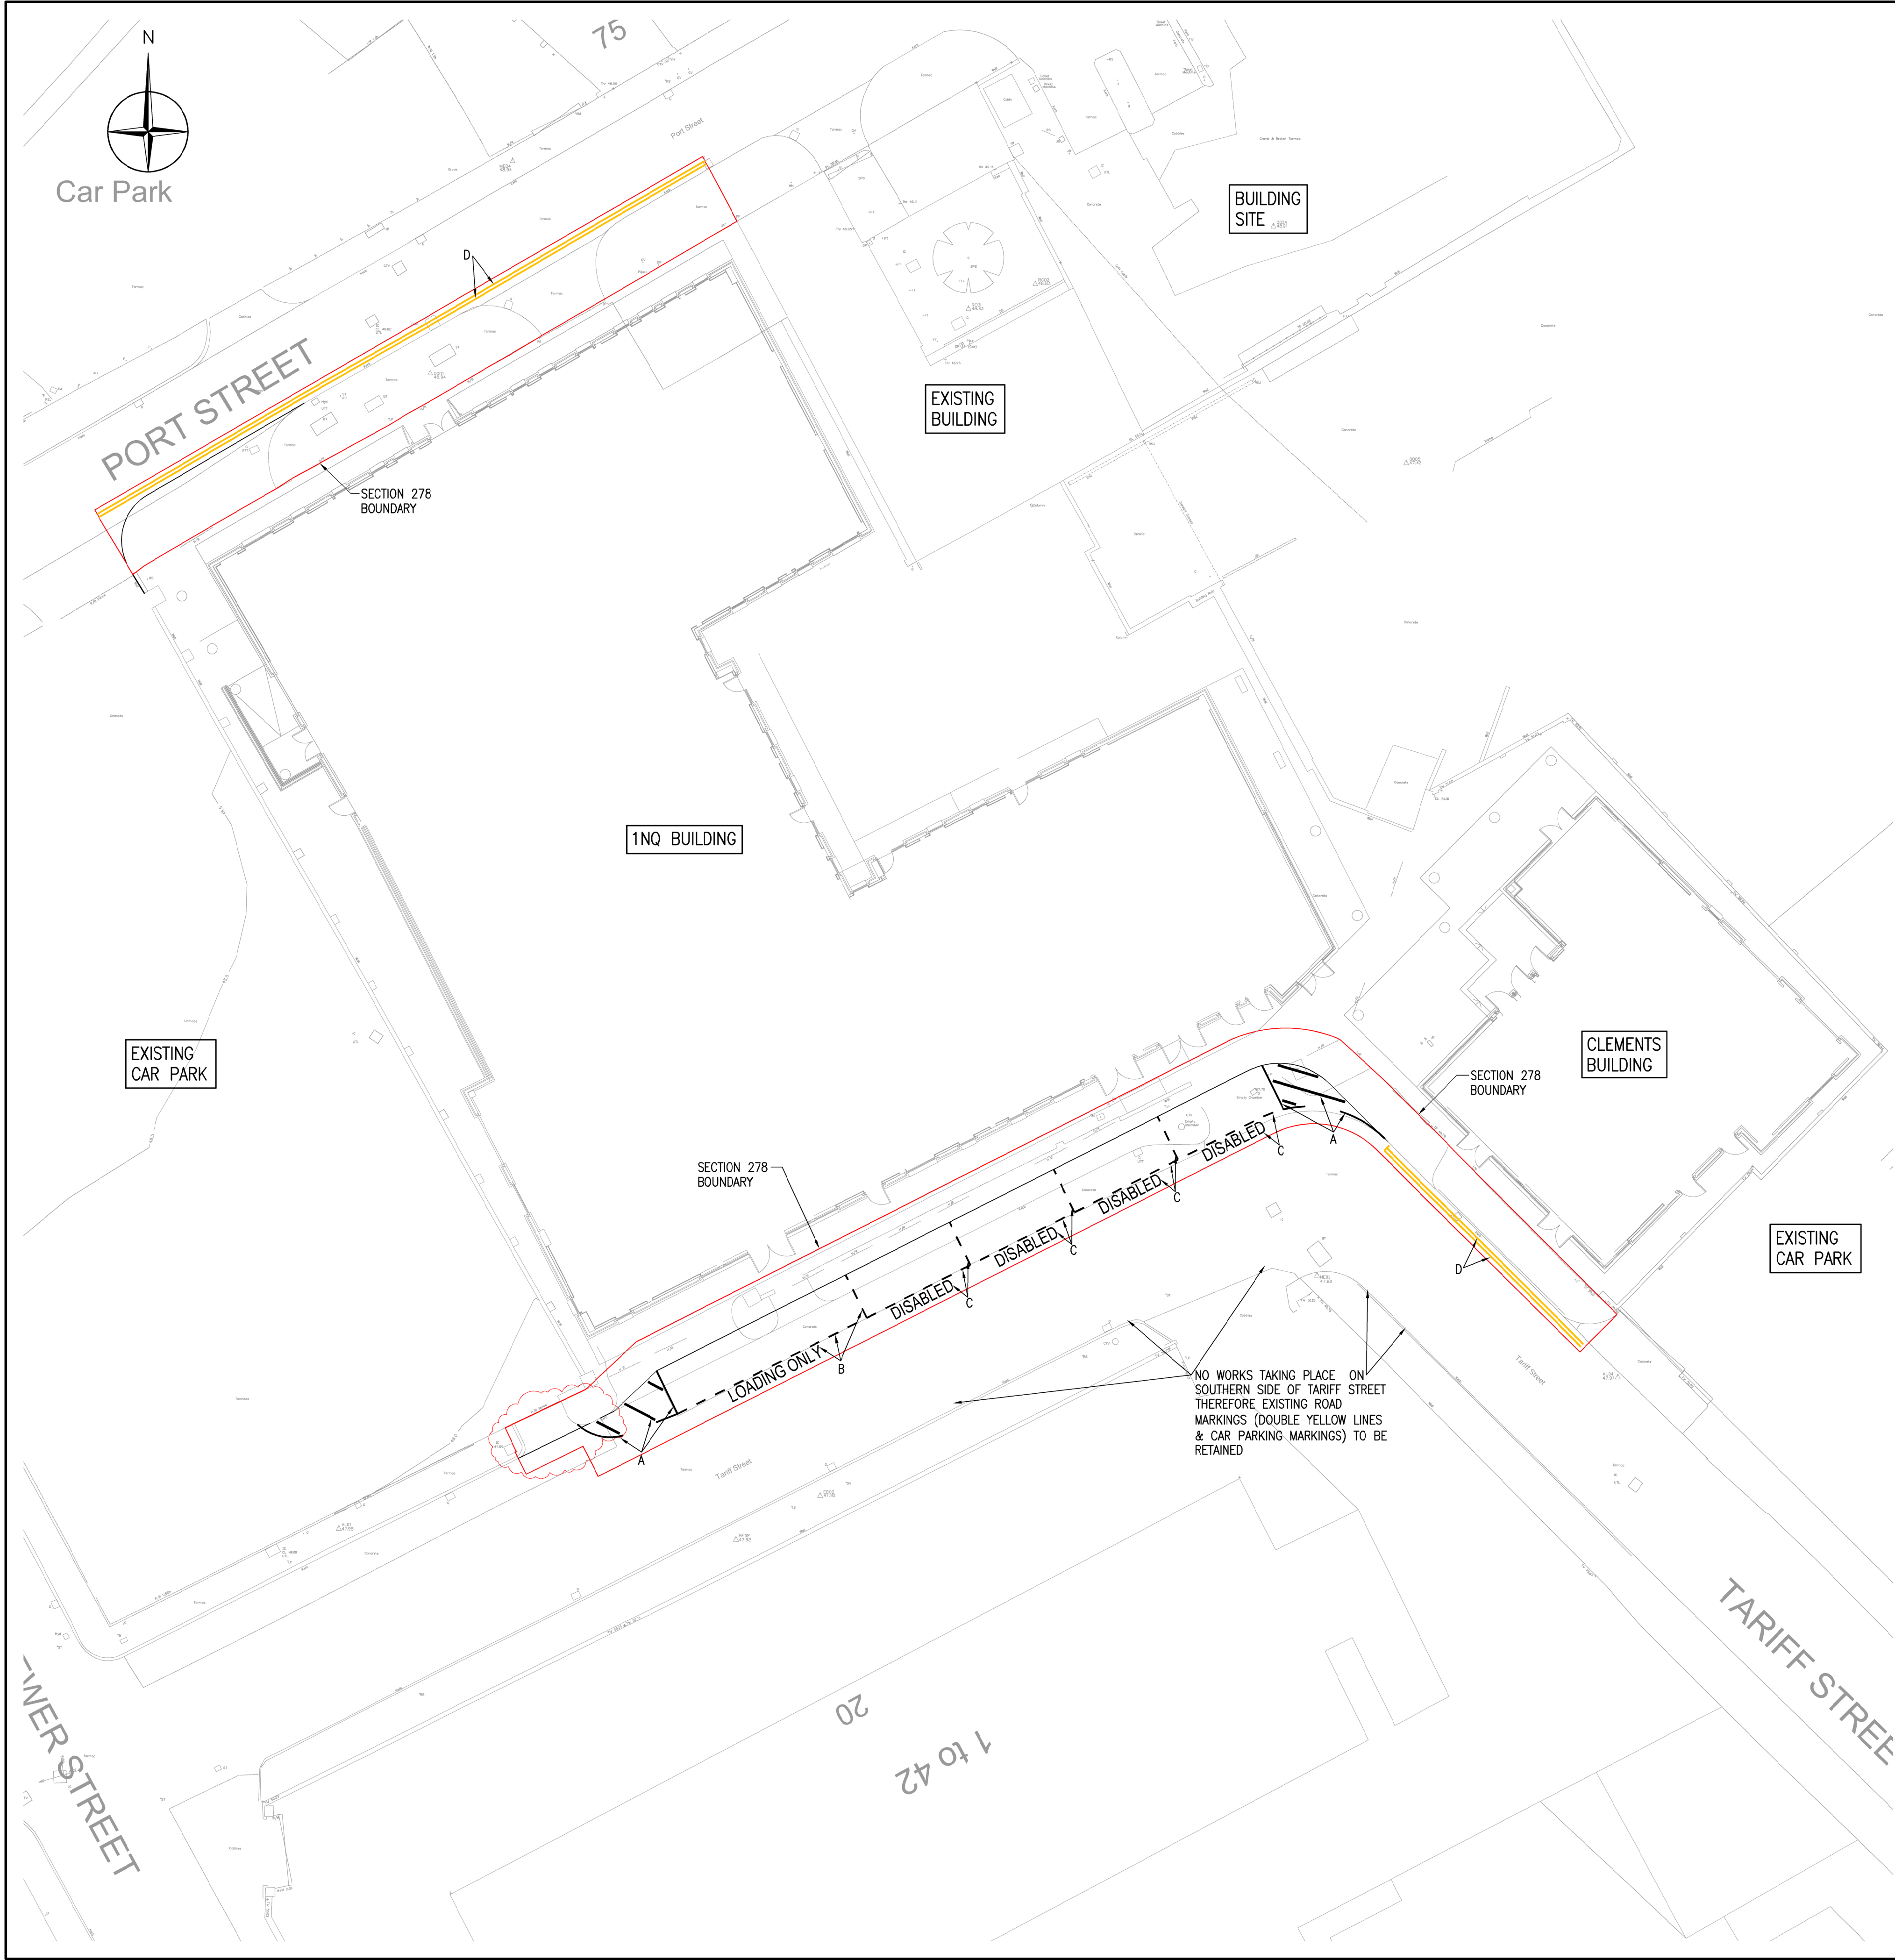

- KEY – ALL DIAGRAM NUMBERS REFER TO HMSO TRAFFIC SIGNS REGULATIONS AND GENERAL DIRECTIONS 2016.
- A. MARKINGS TO DIAGRAM 1040.4 (HATCH LINES 150 WIDE @ 2000 SPACING, EDGE LINES 4000 MARK, 2000 GAP, 100 WIDE).
 - B. MARKINGS TO DIAGRAM 1028.4 (VARIANT) (600 MARK, 600 GAP, 100 WIDE, 700 HIGH 'LOADING ONLY' TEXT).
 - C. MARKINGS TO DIAGRAM 1028.4 (VARIANT) (600 MARK, 600 GAP, 100 WIDE, 700 HIGH 'DISABLED' TEXT).
 - D. MARKINGS TO DIAGRAM 1018.1 (DOUBLE YELLOW LINES 100 WIDE, 100 APART)

NOTE:--UNLESS NOTED OTHERWISE ALL LINE MARKINGS TO BE WHITE

KEY:--
SITE BOUNDARY – EXTENT OF S278 WORKS

Do not scale from this drawing.								
SAFETY HEALTH AND ENVIRONMENTAL INFORMATION								
IN ADDITION TO THE HAZARD/RISKS NORMALLY ASSOCIATED WITH THE TYPES OF WORK DETAILED ON THIS DRAWING, NOTE THE FOLLOWING RISKS AND INFORMATION.								
RISKS LISTED HERE ARE NOT EXHAUSTIVE. REFER TO DESIGN ASSESSMENT FORM NO. 143404-QEMS1								
CONSTRUCTION - RESTRICTED SITE/CONFINED SPACES - GROUND WATER/INUNDATION								
DEMOLITION								
FOR INFORMATION RELATING TO USE, CLEANING AND MAINTENANCE SEE THE HEALTH AND SAFETY FILE								
IT IS ASSUMED THAT ALL WORKS WILL BE CARRIED OUT BY A COMPETENT CONTRACTOR WORKING, WHERE APPROPRIATE, TO AN APPROVED METHOD STATEMENT.								
P04	07/02/23	SITE BOUNDARY – EXTENT OF S278 WORKS AMENDED TO INCLUDE CLOSING OFF OF FORMER SITE ENTRANCE ON TARIFF STREET FOLLOWING COMMENTS FROM M.C.C.			DAS	JRT	JRT	
P03	19/12/24	KERB LINE AMENDED ADJACENT PORT STREET FOLLOWING COMMENTS FROM M.C.C.			DAS	JRT	JRT	
P02	08/08/24	SITE BOUNDARY – EXTENT OF S278 WORKS ADDED. OWNERSHIP BOUNDARY REMOVED. BUILDING FOOTPRINTS UPDATED TO LRW DETAILS			DAS	JRT	JRT	
P01	08/04/24	CLIENT UPDATED. KEY & S278 BOUNDARY ADDED.			DAS	JRT	JRT	
Rev.	Date	Description				Drawn	Chkd.	Appd.
FAIRHURST 51a St. Pauls Street LEEDS LS1 2TE Tel: 0113 243 4671 Fax: 0844 381 4412 united living new homes					Client:			
Project Title: 1 NQ & CLEMENTS BUILDING TARIFF STREET MANCHESTER								
Drawing Title: SECTION 278 PROPOSED ROAD MARKINGS								
Scale of A1: 1:200			Status: Preliminary					
Drawn: DS			Checked: JRT			Approved: JRT		
Date: 09/10/23			Date: 08/01/24			Date: 08/01/24		
Drawing No.: 143404-FAI-EX-EX-DR-H-01004-P04								