
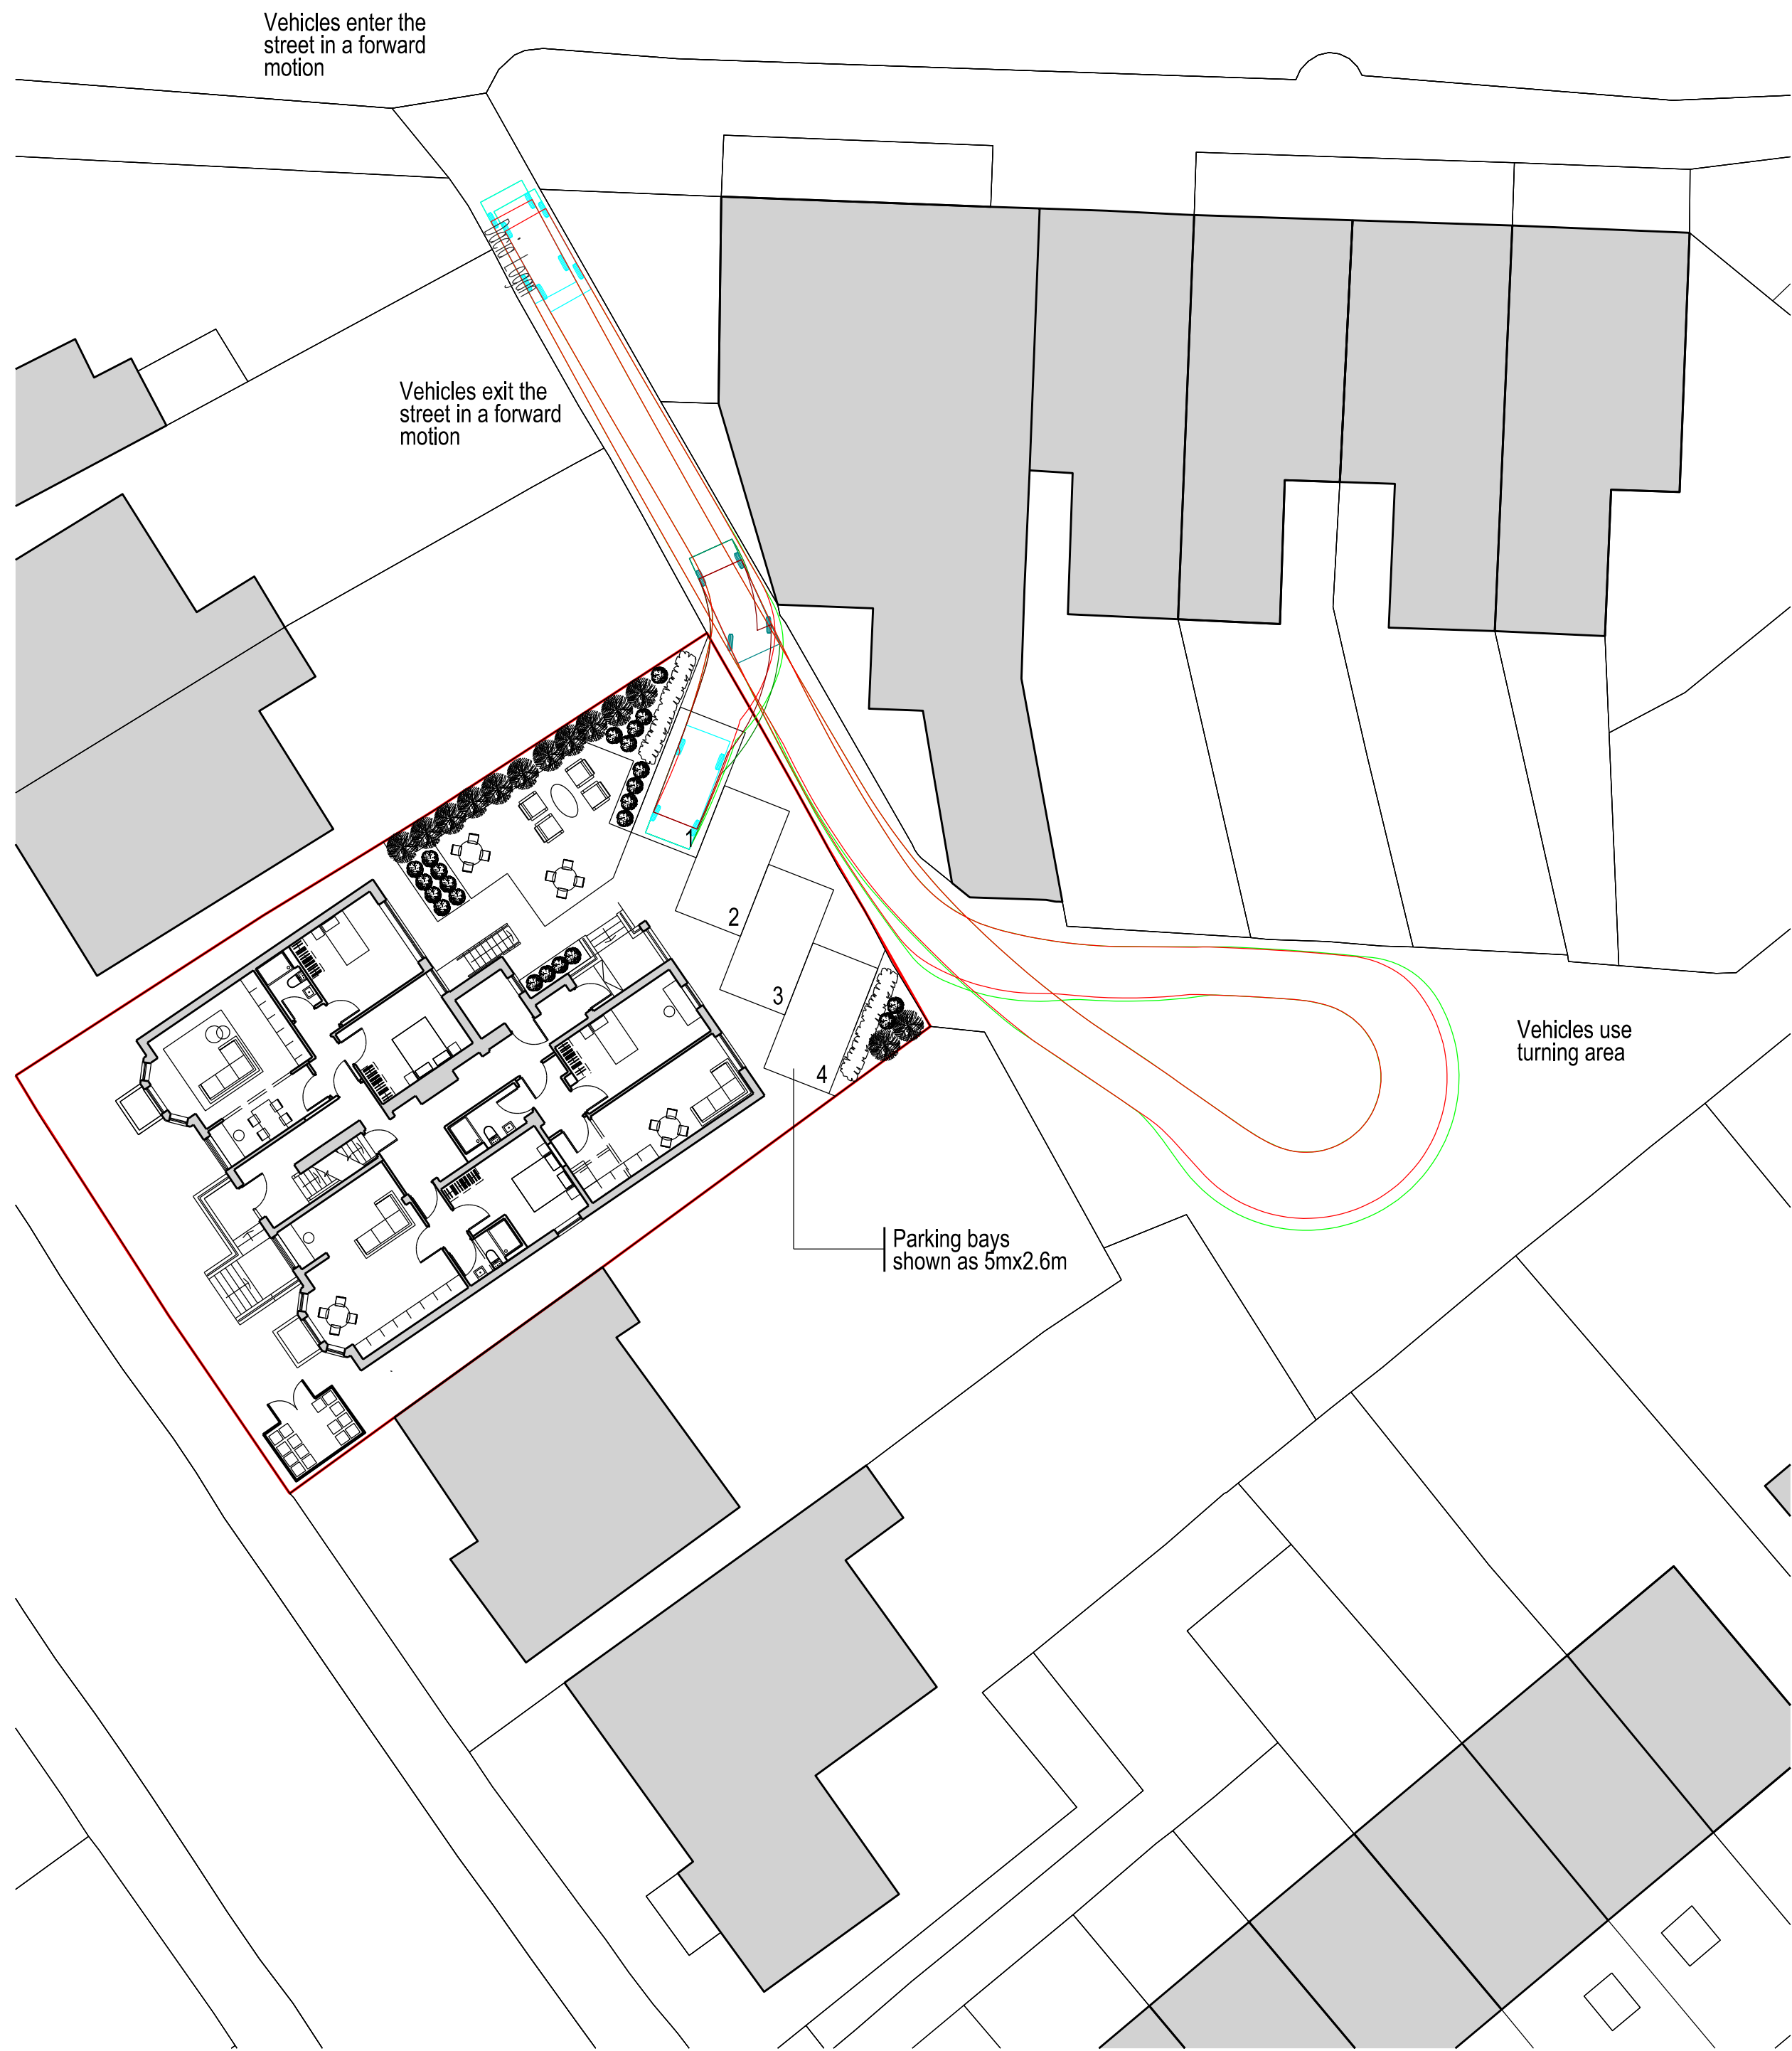


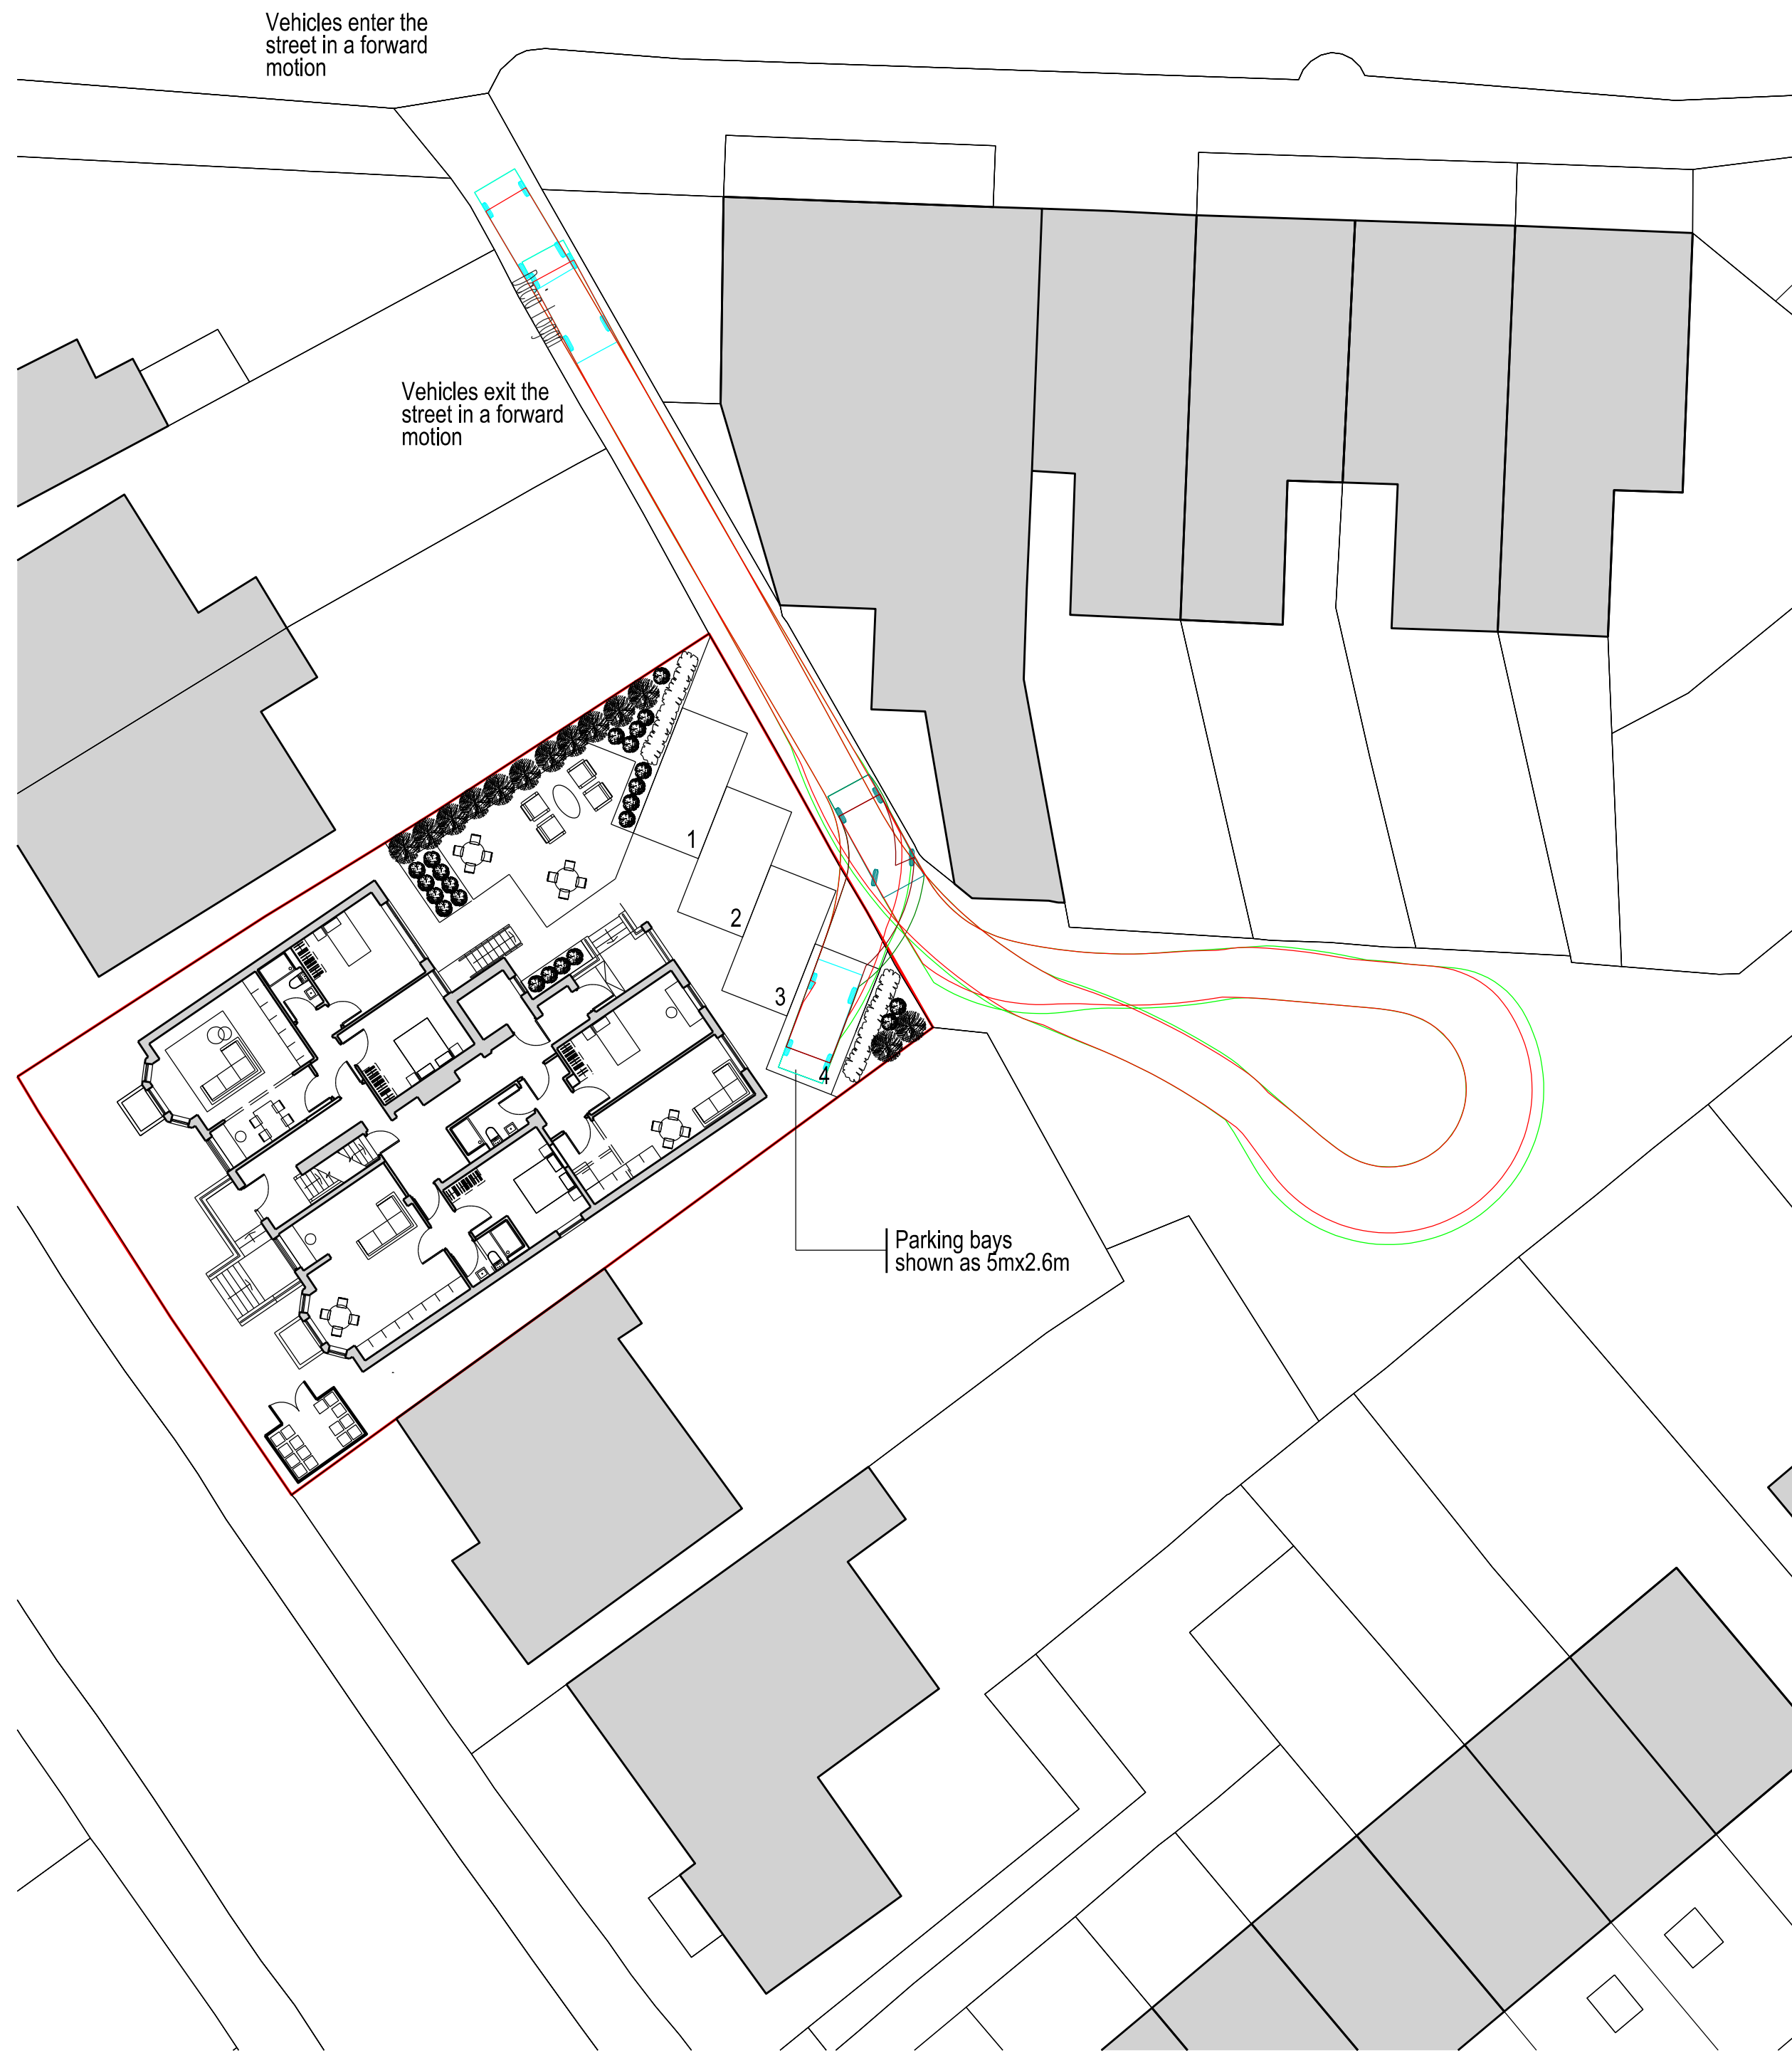

Do not scale this drawing
All given dimensions are in millimetres
Contractors must check all dimensions from site

This drawing is copyright and is for use on this site only

No	Date
Revision	

Project
7/9 Corkland Road
Chorlton

Title
Proposed Site Plan
Vehicle Tracking

Project	Drawing	Scale @A1	Rev.
2014	008	1/200	

Drawing Status
PLANNING

