


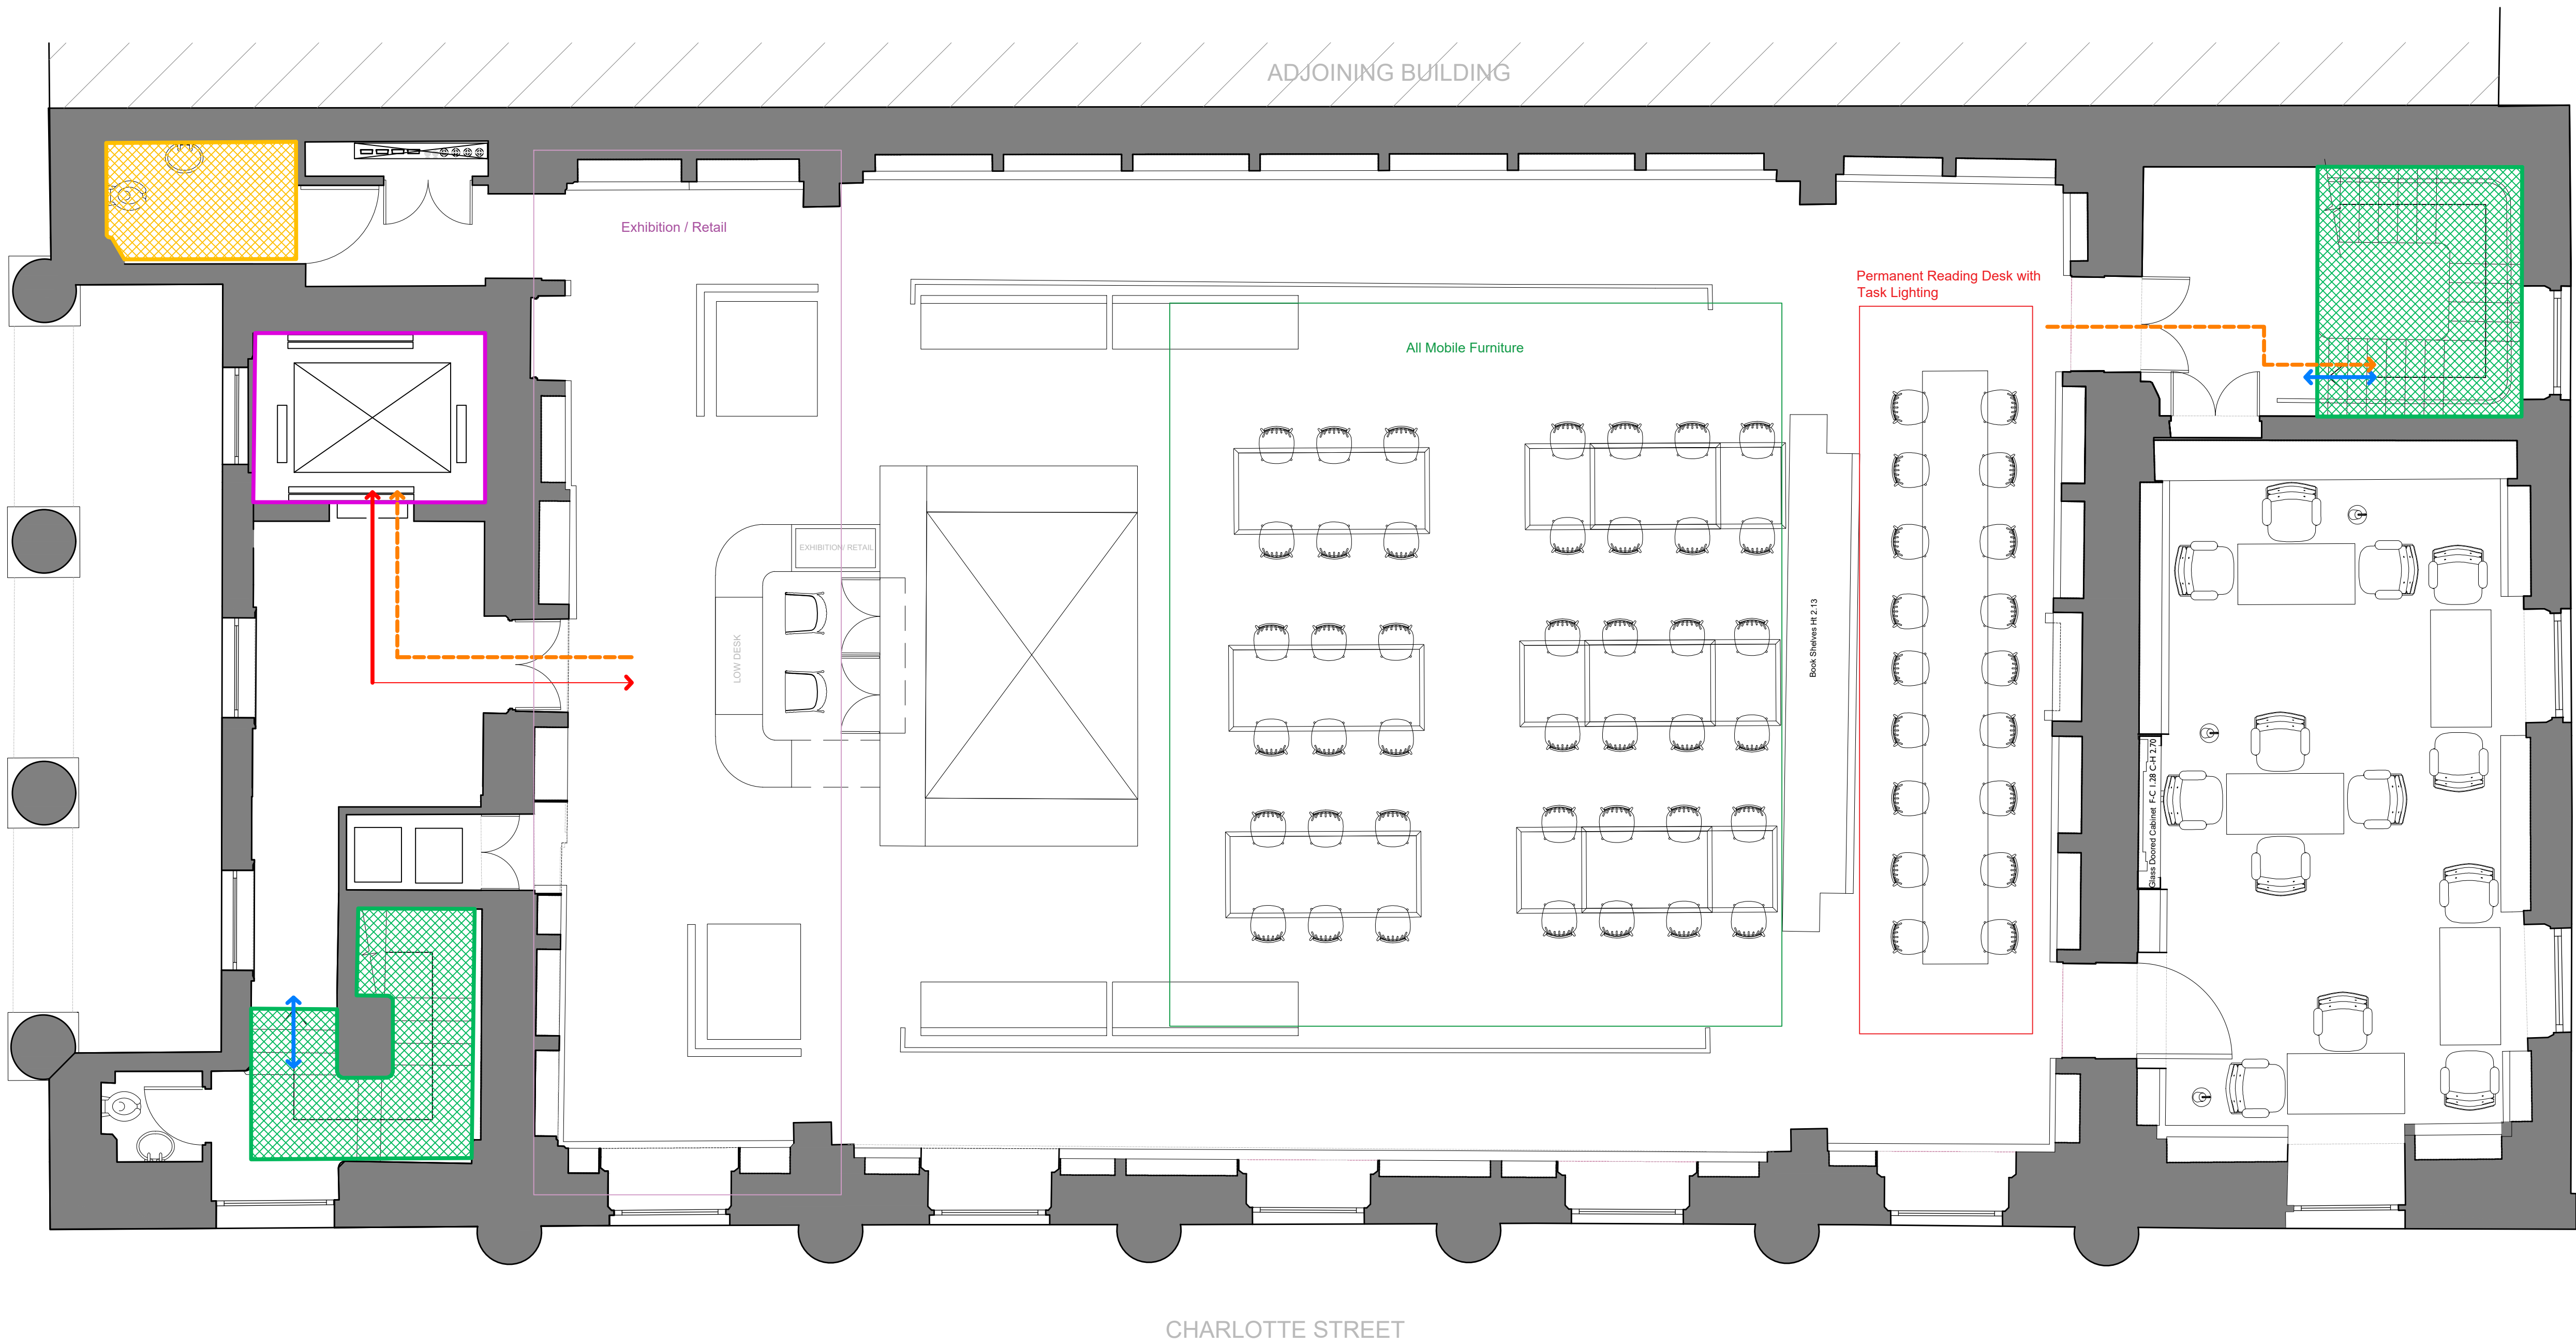

Notes:
Drawings are based on survey data however any discrepancies, should be notified to Purcell in writing.

Due to the scales used any measurements from this drawing should include an appropriate level of tolerance.
Where appropriate site dimensions should be taken to verify accuracy of measurement.

All dimensions are in millimetres unless noted otherwise.

Purcell shall be notified in writing of any discrepancies.

The digital content in this DWG file is the property of Purcell Architecture Limited and is shared for information only. Do not copy, share, or reuse any part of it without our written permission.

Key Plan
not to scale


Access and Servicing Key

- Proposed Lift
- Existing Stairs
- Proposed Stairs
- Waste Collection Points
- Accessible WC
- Bin Store
- Level Access
- Stepped Access
- Waste Out
- Deliveries In
- Main Entrance Access
- Access
- Managed with Portable Ramp

P01	XX.XX.XX	XX	XX	First Issue
REV	DATE	BY	CHK	DESCRIPTION

CLIENT
The Portico Library
PROJECT
Portico Library

JOB NUMBER
243337

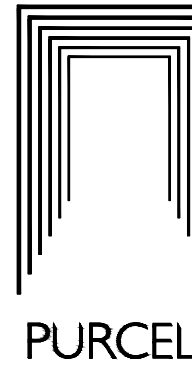

TITLE
First Floor Waste Management Plan

SIZE SCALE
A1L 1:50

REV SUITABILITY/REASON FOR ISSUE
P01 S2 - For Information

DRAWING NUMBER
243337-PUR-ZZ-01-DR-A-9202

PURCELL® IS THE REGISTERED TRADE NAME FOR PURCELL ARCHITECTURE LTD AND ALL SUBSIDIARY COMPANIES AND IS REGISTERED IN THE UNITED KINGDOM, EUROPEAN UNION, HONG KONG, CHINA AND AUSTRALIA.
© PURCELL 2022 www.purcelluk.com