


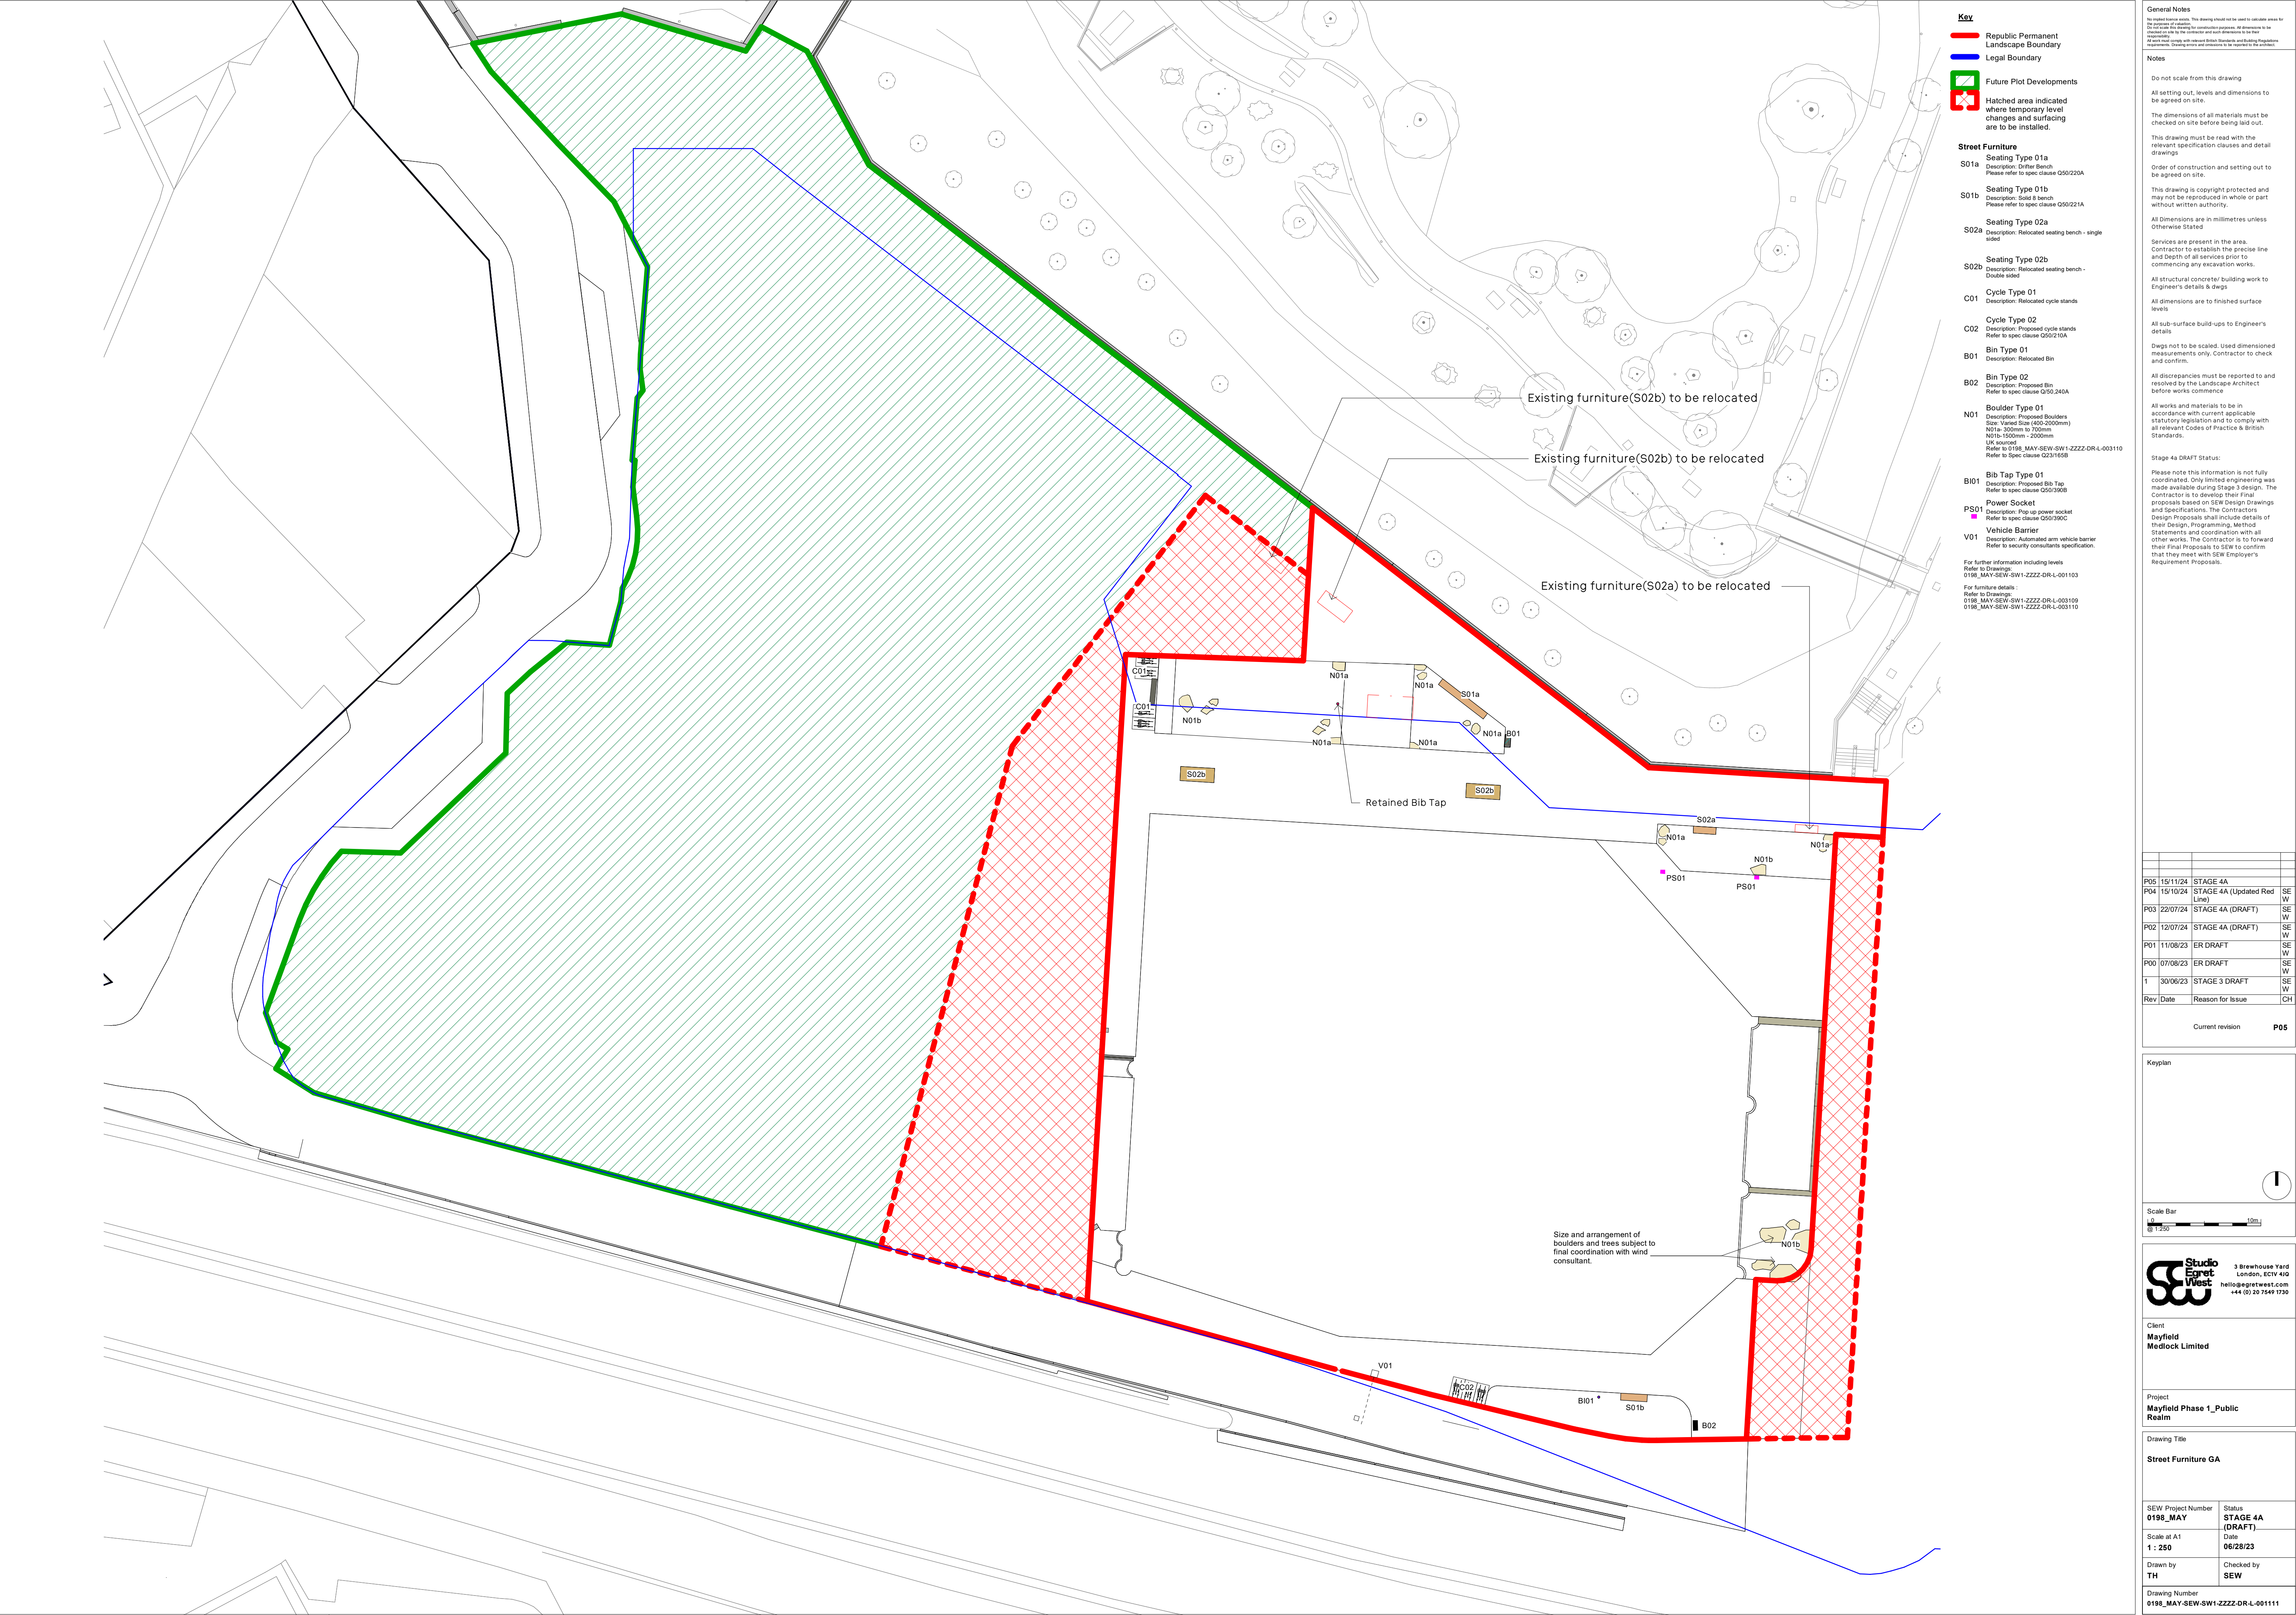

- Key**
- Republic Permanent Landscape Boundary
 - Legal Boundary
 - Future Plot Developments
 - Hatched area indicated where temporary level changes and surfacing are to be installed.
- Street Furniture**
- Seating Type 01a**
S01a
Description: Drifter Bench
Please refer to spec clause Q50/220A
- Seating Type 01b**
S01b
Description: Solid Bench
Please refer to spec clause Q50/221A
- Seating Type 02a**
S02a
Description: Relocated seating bench - single sided
- Seating Type 02b**
S02b
Description: Relocated seating bench - Double sided
- Cycle Type 01**
C01
Description: Relocated cycle stands
- Cycle Type 02**
C02
Description: Proposed cycle stands
Refer to spec clause Q50/210A
- Bin Type 01**
B01
Description: Relocated Bin
- Bin Type 02**
B02
Description: Proposed Bin
Refer to spec clause Q50/240A
- Boulder Type 01**
N01
Description: Proposed Boulders
Size: Varied Size (600-2000mm)
N01a- 500mm to 700mm
N01b- 1500mm+ - 2000mm
UK sourced
Refer to 01/18 MAY-SEW-SW1-ZZZZ-DR-L-003110
Refer to Spec clause Q23/105B
- Bib Tap Type 01**
B01
Description: Proposed Bib Tap
Refer to spec clause Q50/390B
- Power Socket**
PS01
Description: Pop up power socket
Refer to spec clause Q50/390C
- Vehicle Barrier**
V01
Description: Automated arm vehicle barrier
Refer to security consultants specification.

For further information including levels
Refer to Drawings:
01/18 MAY-SEW-SW1-ZZZZ-DR-L-001103

For furniture details:
Refer to Drawings:
01/18 MAY-SEW-SW1-ZZZZ-DR-L-003109
01/18 MAY-SEW-SW1-ZZZZ-DR-L-003110

General Notes

No liability is accepted for the use of this drawing for any purpose other than that for which it was prepared. The drawing shall not be used to calculate areas for the purpose of planning or other legal requirements. 

Notes

Do not scale from this drawing

All setting out, levels and dimensions to be agreed on site.

The dimensions of all materials must be checked on site before being laid out.

This drawing must be read with the relevant specification clauses and detail drawings.

Order of construction and setting out to be agreed on site.

This drawing is copyright protected and may not be reproduced in whole or part without written authority.

All dimensions are in millimetres unless Otherwise Stated

Services are present in the area. Contractor to establish the precise line and depth of all services prior to commencing any excavation works.

All structural concrete/ building work to Engineer's details & dwgs

All dimensions are to finished surface levels

All sub-surface build-ups to Engineer's details

Dwgs not to be scaled. Used dimensioned measurements only. Contractor to check and confirm.

All discrepancies must be reported to and resolved by the Landscape Architect before works commence

All works and materials to be in accordance with current applicable statutory legislation and to comply with all relevant Codes of Practice & British Standards.

Stage 4a DRAFT Status:

Please note this information is not fully coordinated. Only limited engineering was made available during Stage 3 design. The Contractor is to develop their Final proposals based on SEW Design Drawings and Specifications. The Contractor's Design Proposals shall include details of their Design, Programming, Method Statements and coordination with all other works. The Contractor is to forward their Final Proposals to SEW to confirm that they meet with SEW Employer's Requirement Proposals.

Rev	Date	Reason for Issue	CH
P05	15/11/24	STAGE 4A	
P04	15/10/24	STAGE 4A (Updated Red Line)	SE W
P03	22/07/24	STAGE 4A (DRAFT)	SE W
P02	12/07/24	STAGE 4A (DRAFT)	SE W
P01	11/08/23	ER DRAFT	SE W
P00	07/08/23	ER DRAFT	SE W
1	30/06/23	STAGE 3 DRAFT	SE W

Current revision **P05**

Keyplan

Scale Bar
0 10m
1:250

Studio Egret West
3 Brewhouse Yard
London, EC1V 4JQ
hello@egretwest.com
+44 (0) 20 7549 1730

Client
Mayfield
Medlock Limited

Project
Mayfield Phase 1, Public Realm

Drawing Title
Street Furniture GA

SEW Project Number
0198_MAY

Status
STAGE 4A (DRAFT)

Scale at A1
1 : 250

Date
06/28/23

Drawn by
TH

Checked by
SEW

Drawing Number
0198_MAY-SEW-SW1-ZZZZ-DR-L-001111