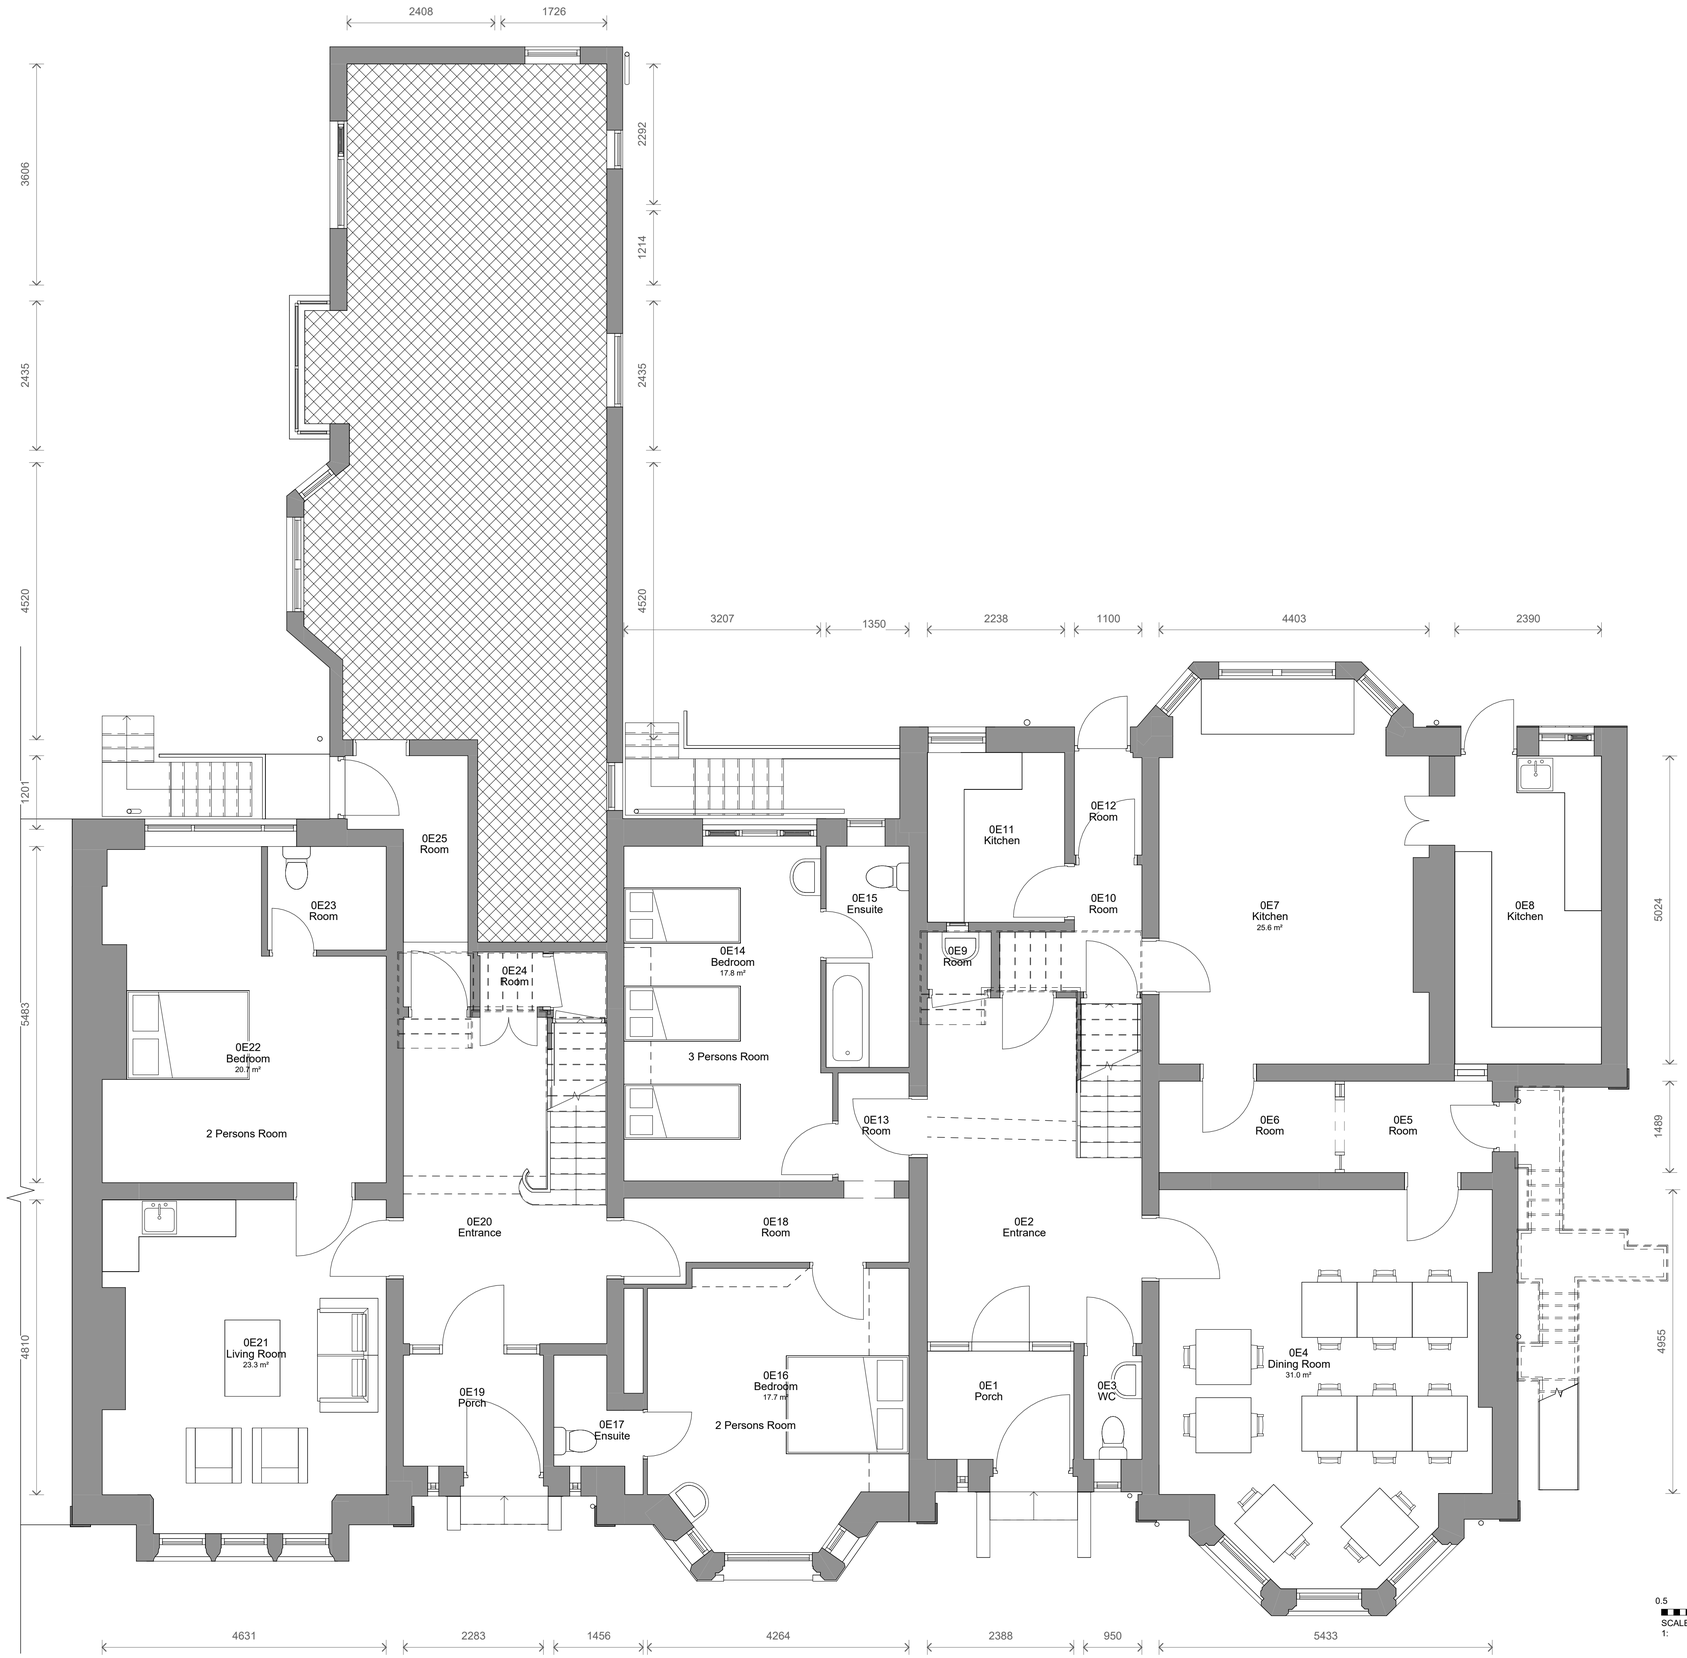

1 Level 0 - Existing
1 : 50

SCALE 50 1: 0.5 0 0.5 1 1.5 2 2.5 m

SCALE 100 1: 1 0 1 2 3 4 5 m

No.	Description	Date	Initial

PROJECT: Fuldas Hotel

TITLE: Existing Ground Floor Plan

STATUS: DESIGN

DRAWN BY	DATE	SCALE (@ A1)
SG	24/06/2025	1 : 50

PROJECT NUMBER	DRAWING NUMBER	REV
GSS23157.9	002A	

GOLD SKETCH
S T U D I O S
www.goldsketch.co.uk info@goldsketch.co.uk 0161 792 9595

NOTES
© COPYRIGHT - ALL RIGHTS RESERVED.
THIS DRAWING MUST NOT BE REPRODUCED WITHOUT PRIOR WRITTEN CONSENT.
DO NOT SCALE FROM THIS DRAWING. USE FIGURED DIMENSIONS ONLY.
ALL DIMENSIONS AND SETTING OUT SHALL BE CHECKED AND CONFIRMED ON SITE. ANY DISCREPANCIES TO BE REPORTED TO THE DESIGNER PRIOR TO THE COMMENCEMENT OF ANY WORK. ALL WORK AND MATERIALS TO BE IN ACCORDANCE WITH CURRENT STATUTORY LEGISLATION, RELEVANT CODES OF PRACTICE AND BRITISH ST.STANDARDS. ALL DIMENSIONS ON THIS DRAWING ARE IN MILLIMETRES (UNLESS OTHERWISE STATED).

1 Level 1 - Existing
1 : 50

0.5 0 0.5 1 1.5 2 2.5
SCALE 50 m
1:

1 0 1 2 3 4 5
SCALE 100 m
1:

No.	Description	Date	Initial

PROJECT
Fuldas Hotel

TITLE
Existing First Floor Plan

STATUS
DESIGN

DRAWN BY	DATE	SCALE (@ A1)
JB	24/06/2024	1 : 50

PROJECT NUMBER	DRAWING NUMBER	REV
GSS23157.9	002B	

GOLD SKETCH
S T U D I O S
www.goldsketch.co.uk info@goldsketch.co.uk 0161 792 9595

NOTES
© COPYRIGHT - ALL RIGHTS RESERVED.
THIS DRAWING MUST NOT BE REPRODUCED WITHOUT PRIOR WRITTEN CONSENT.
DRAWING TO BE USED FOR THE STATUS INDICATED ONLY.
ALL DIMENSIONS TO BE CHECKED ON SITE BY CONTRACTOR AND CONFIRMED ON SITE. ANY DISCREPANCIES TO BE REPORTED TO THE DESIGNER PRIOR TO THE COMMENCEMENT OF ANY WORK. ALL WORK AND MATERIALS TO BE IN ACCORDANCE WITH CURRENT STATUTORY LEGISLATION, RELEVANT CODES OF PRACTICE AND BRITISH STANDARDS. ALL DIMENSIONS ON THIS DRAWING ARE IN MILLIMETRES (UNLESS OTHERWISE STATED).

1 Level 2 - Existing
1 : 50

0.5 0 0.5 1 1.5 2 2.5
SCALE 50 m
1:

1 0 1 2 3 4 5
SCALE 100 m
1:

No.	Description	Date	Initial

PROJECT
Fuldas Hotel

TITLE
Existing Second Floor Plan

STATUS
DESIGN

DRAWN BY	DATE	SCALE (@ A1)
JB	16/01/2024	1 : 50

PROJECT NUMBER	DRAWING NUMBER	REV
GSS23157.9	002C	

GOLD SKETCH
S T U D I O S
www.goldsketch.co.uk info@goldsketch.co.uk 0161 792 9595

NOTES
© COPYRIGHT - ALL RIGHTS RESERVED.
THIS DRAWING MUST NOT BE REPRODUCED WITHOUT PRIOR WRITTEN CONSENT.
DO NOT SCALE FROM THIS DRAWING. USE FIGURED DIMENSIONS ONLY.
ALL DIMENSIONS AND SETTING OUT SHALL BE CHECKED AND CONFIRMED ON SITE. ANY DISCREPANCIES TO BE REPORTED TO THE DESIGNER PRIOR TO THE COMMENCEMENT OF ANY WORK. ALL WORK AND MATERIALS TO BE IN ACCORDANCE WITH CURRENT STATUTORY LEGISLATION, RELEVANT CODES OF PRACTICE AND BRITISH STANDARDS. ALL DIMENSIONS ON THIS DRAWING ARE IN MILLIMETRES (UNLESS OTHERWISE STATED).

1 Front - Existing
1 : 100

2 Left Side - Existing
1 : 100

INCORRECT ELEVATION INFORMATION
PLEASE FOLLOW NO LOFT NO BASEMENT VERSION
FOR EXISTING ELEVATION (GSS23157.4)

3 Rear - Existing
1 : 100

4 Right Side - Existing
1 : 100

0.5 0 0.5 1 1.5 2 2.5
SCALE 50 m
1:

1 0 1 2 3 4 5
SCALE 100 m
1:

No.	Description	Date	Initial

PROJECT
Fuldas Hotel

TITLE
Existing Elevations

STATUS
DESIGN

DRAWN BY	DATE	SCALE (@ A1)
JB	16/01/2024	1 : 100

PROJECT NUMBER	DRAWING NUMBER	REV
GSS23157.9	002D	

GOLD SKETCH
STUDIOS
www.goldsketch.co.uk info@goldsketch.co.uk 0161 792 9595

NOTES
© COPYRIGHT - ALL RIGHTS RESERVED.
THIS DRAWING MUST NOT BE REPRODUCED WITHOUT PRIOR WRITTEN CONSENT.
DO NOT SCALE FROM THIS DRAWING. USE FIGURED DIMENSIONS ONLY.
ALL DIMENSIONS AND SETTING OUT SHALL BE CHECKED AND CONFIRMED ON SITE. ANY DISCREPANCIES TO BE REPORTED TO THE DESIGNER PRIOR TO THE COMMENCEMENT OF ANY WORK. ALL WORK AND MATERIALS TO BE IN ACCORDANCE WITH CURRENT STATUTORY LEGISLATION, RELEVANT CODES OF PRACTICE AND BRITISH STANDARDS. ALL DIMENSIONS ON THIS DRAWING ARE IN MILLIMETRES (UNLESS OTHERWISE STATED).