



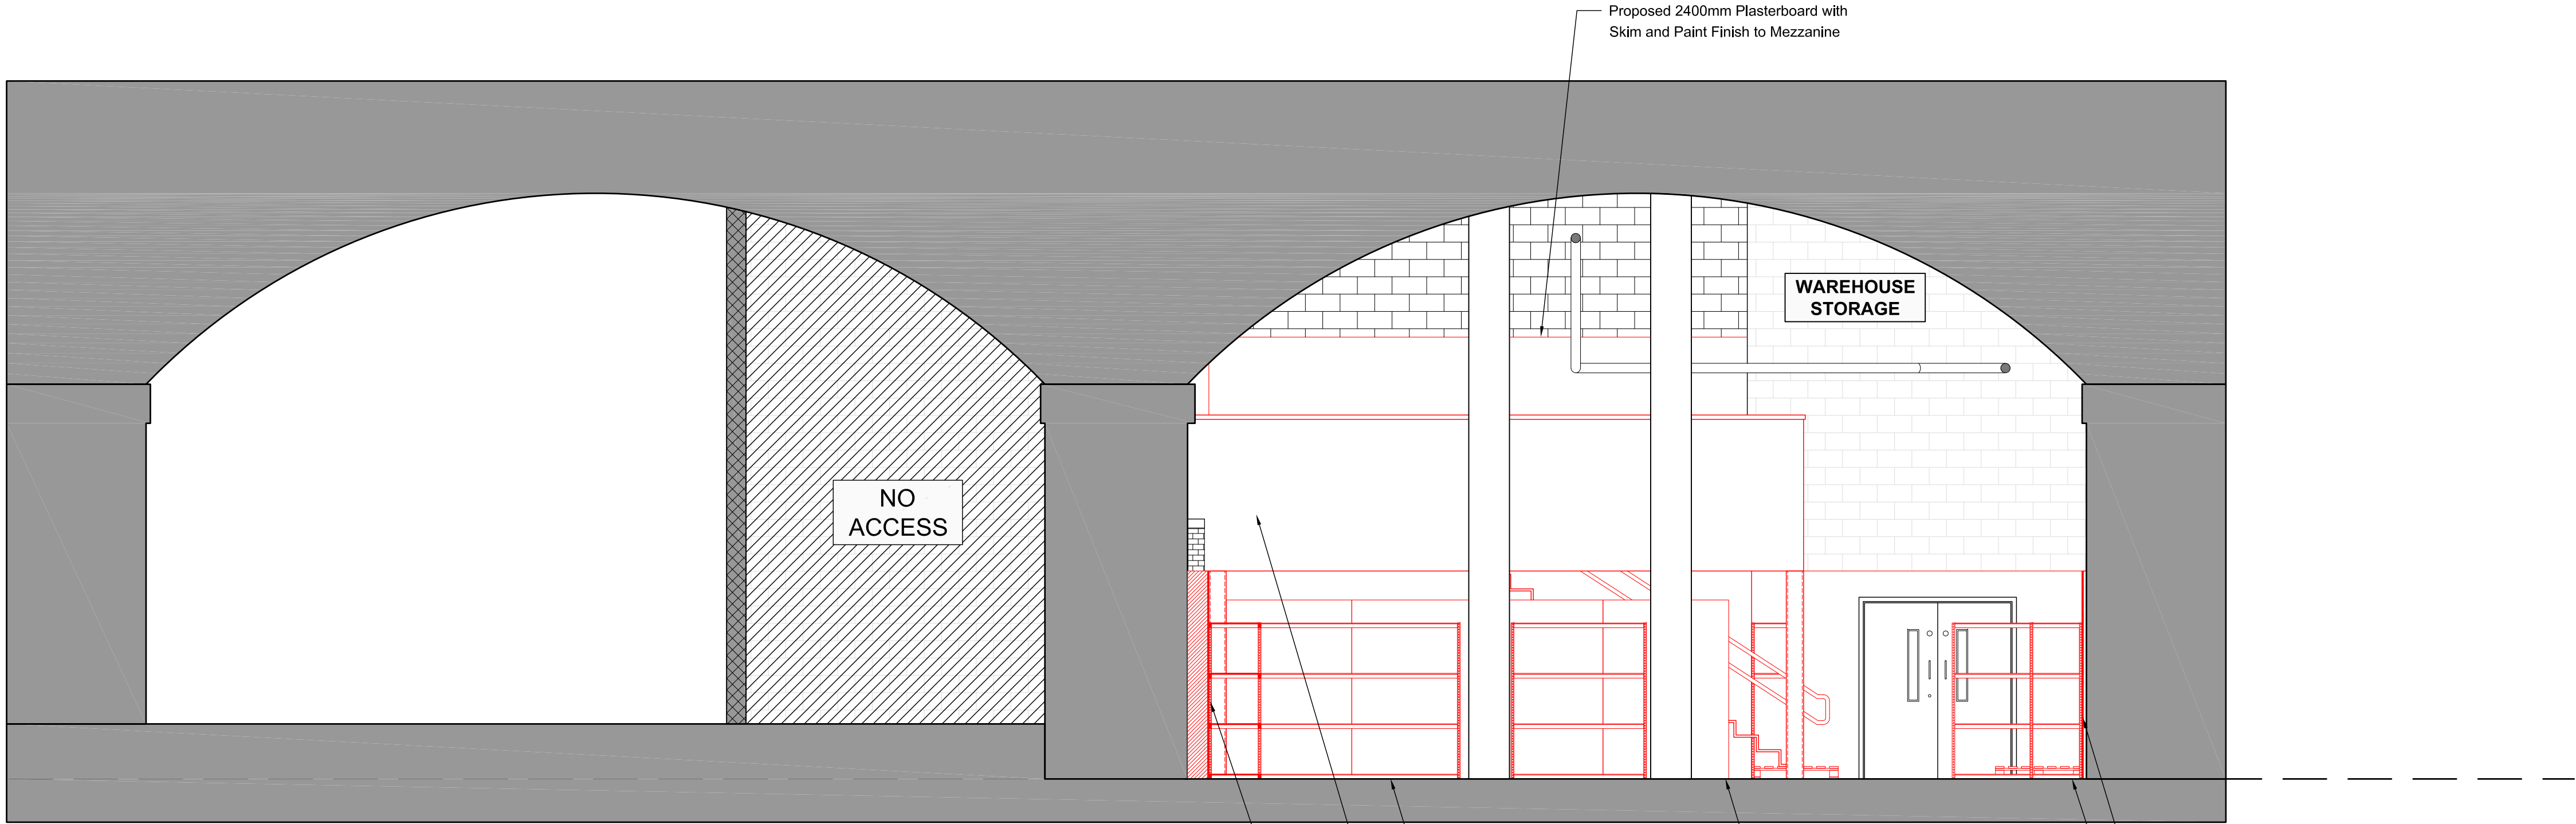

Proposed Section G-G
Scale 1 : 50

- Proposed Retail Bulk Storage Area
- Proposed Mezzanine
- Proposed Hygienic Wall Cladding up to 2400mm High Along all Internal Warehouse Walls
- Proposed Cold Storage Under Mezzanine Floor . 3no. Chillers and 3no. Freezer in Total
- Proposed Hygienic Wall Cladding up to 2400mm High Along all Internal Warehouse Walls
- Proposed Altro Vinyl Flooring with 150mm Covered Upstand Skirting Detail.

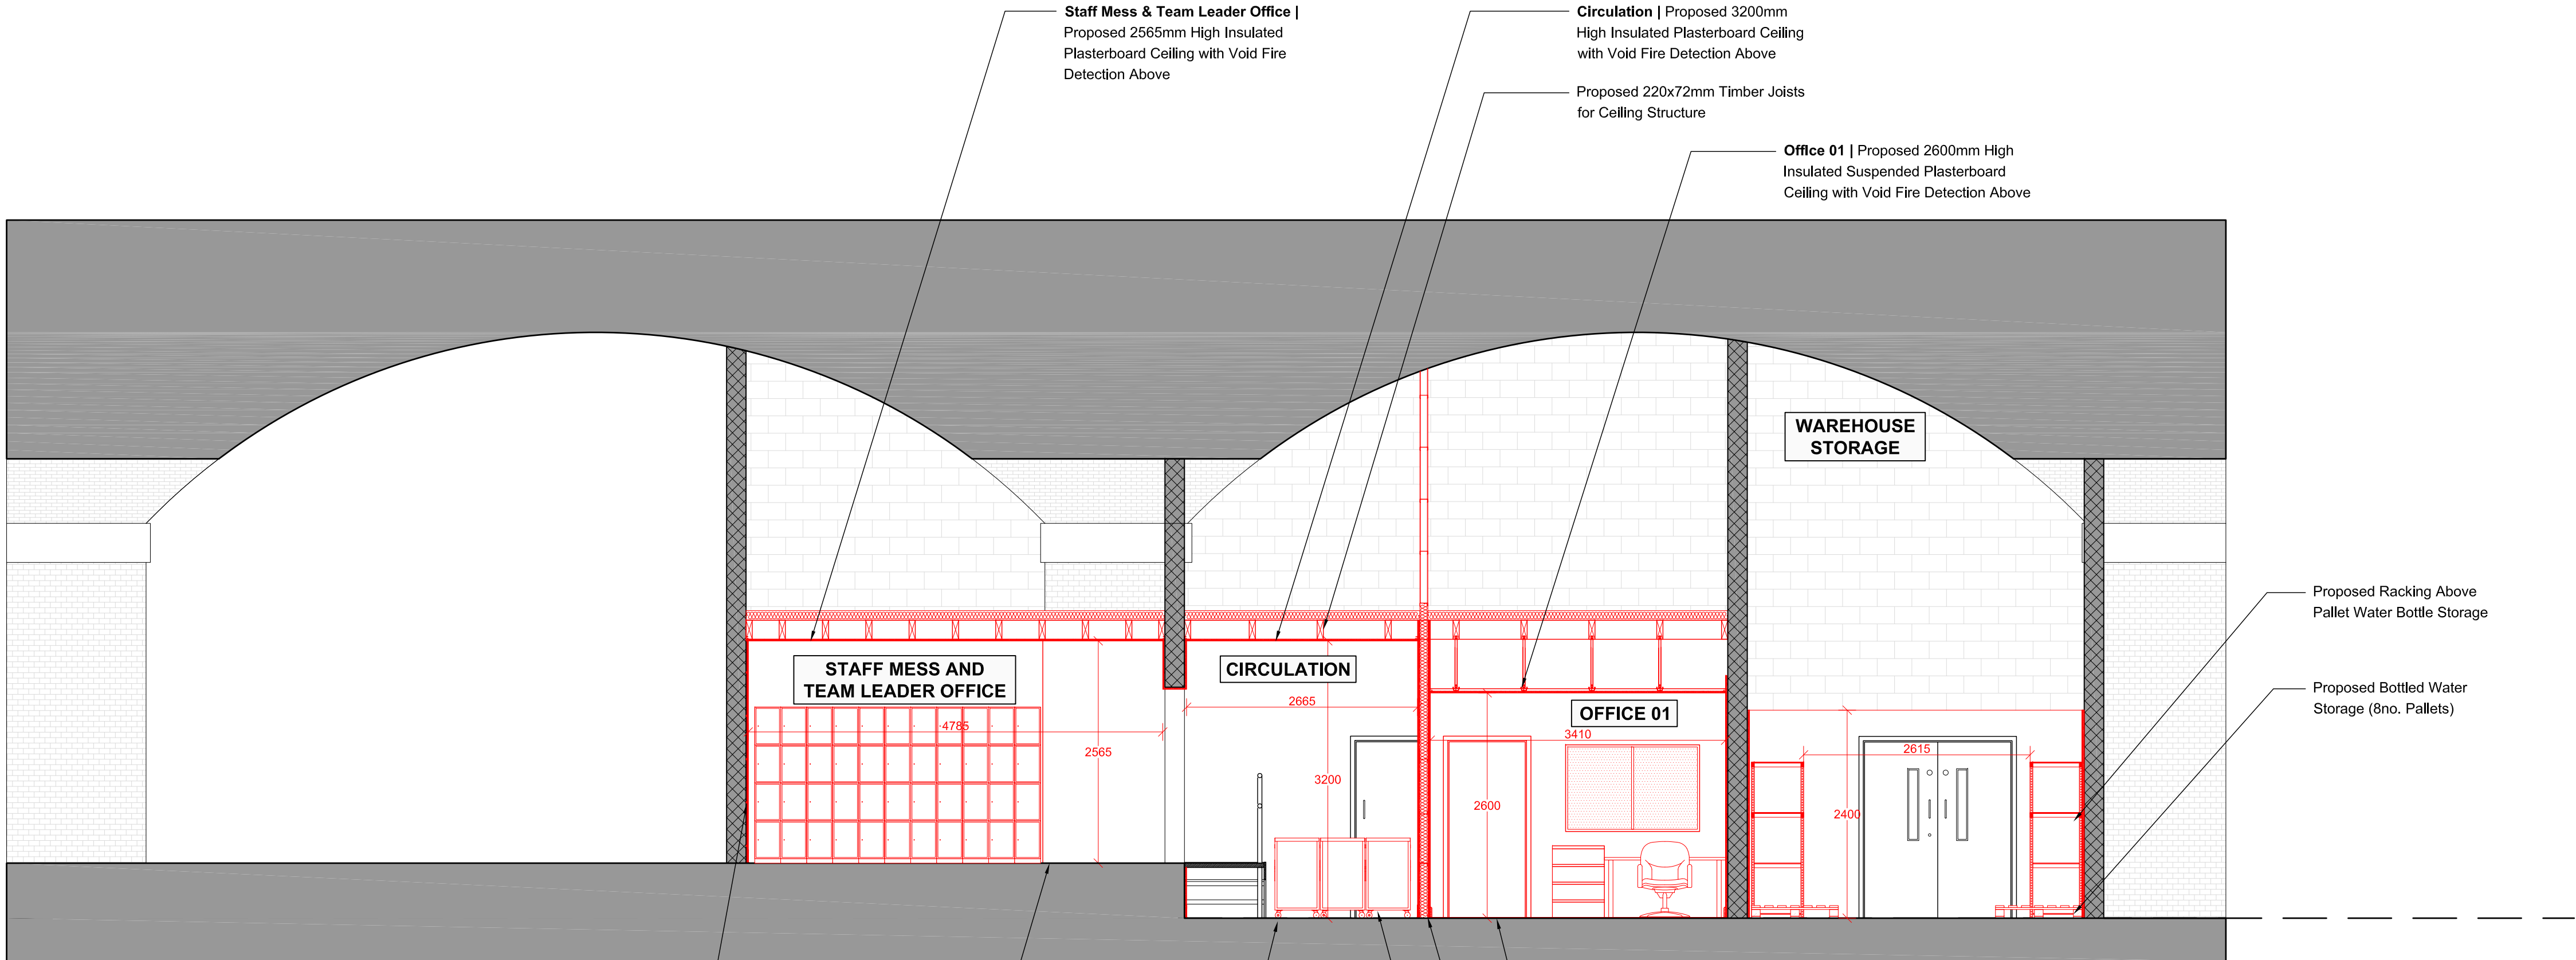


Proposed Section H-H
Scale 1 : 50

- Proposed Plasterboard with Skim and Paint Finish to Staff Mess and Kitchen Area.
- Proposed Altro Vinyl Flooring with 150mm Covered Upstand Skirting Detail.
- Proposed Metal Stud Wall, Plasterboarded with Skim and Paint Finish
- Proposed Carpet Floor Finish to Office Areas
- Proposed Trolley Storage Area
- Proposed Racking Above Pallet Water Bottle Storage
- Proposed Bottled Water Storage (8no. Pallets)

©
DO NOT SCALE. Use figured dimensions only. Contractor is to check all dimensions before commencement of works. This drawing is copyright. This data to be used as a guide only - not as live data. This drawing must only be used for the purpose for which it is supplied.

KEY:

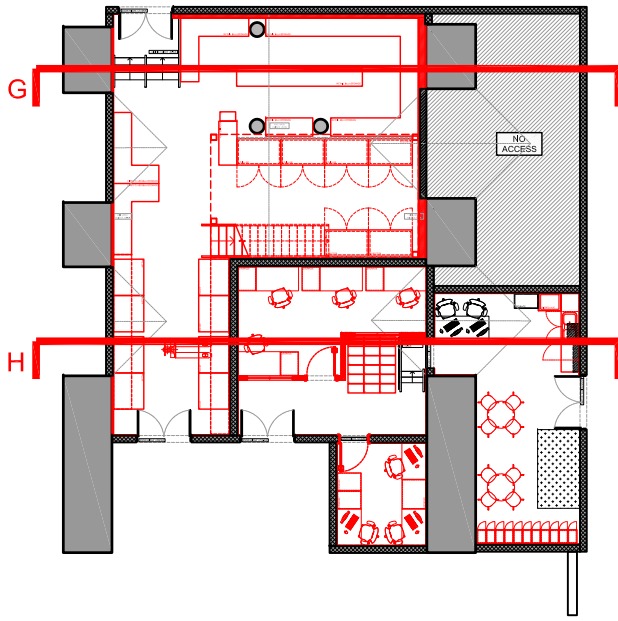

/	09/09/25	SJ	LISTED BUILDING CONSENT	PM	RS
no.	date	by	revision details	Ckd	App

STRALA architects
3rd Floor, 9 Stevenson Square
Northern Quarter, Manchester, M1 1DB
Tel: 0161 236 5866
E: office@strazarch.co.uk



project
ELR: CMP2. MILEAGE: 188m 70ch. OS Ref: SJ847978
PICCADILLY RAILWAY STATION

drawing status
LISTED BUILDING CONSENT

drawing title
**PROPOSED SECTIONS
GG & HH**

drawn by	date	checked by	date
SJ	09/09/25	AF	09/09/25

Network Rail dwg no.	scale	sh1 size
	1:50	A1

consultant dwg no.	revision no.
3419-LBC-106	/