



GENERAL NOTE:
DRAWING SHOWS INDICATIVE STAIR DESIGN TO
SUPPORT THE SLAB OPENING AND REQUIRED
STRUCTURAL WORKS FOR PLANNING APPLICATION.
STAIR DESIGN TO BE DEVELOPED BY FUTURE TENANT

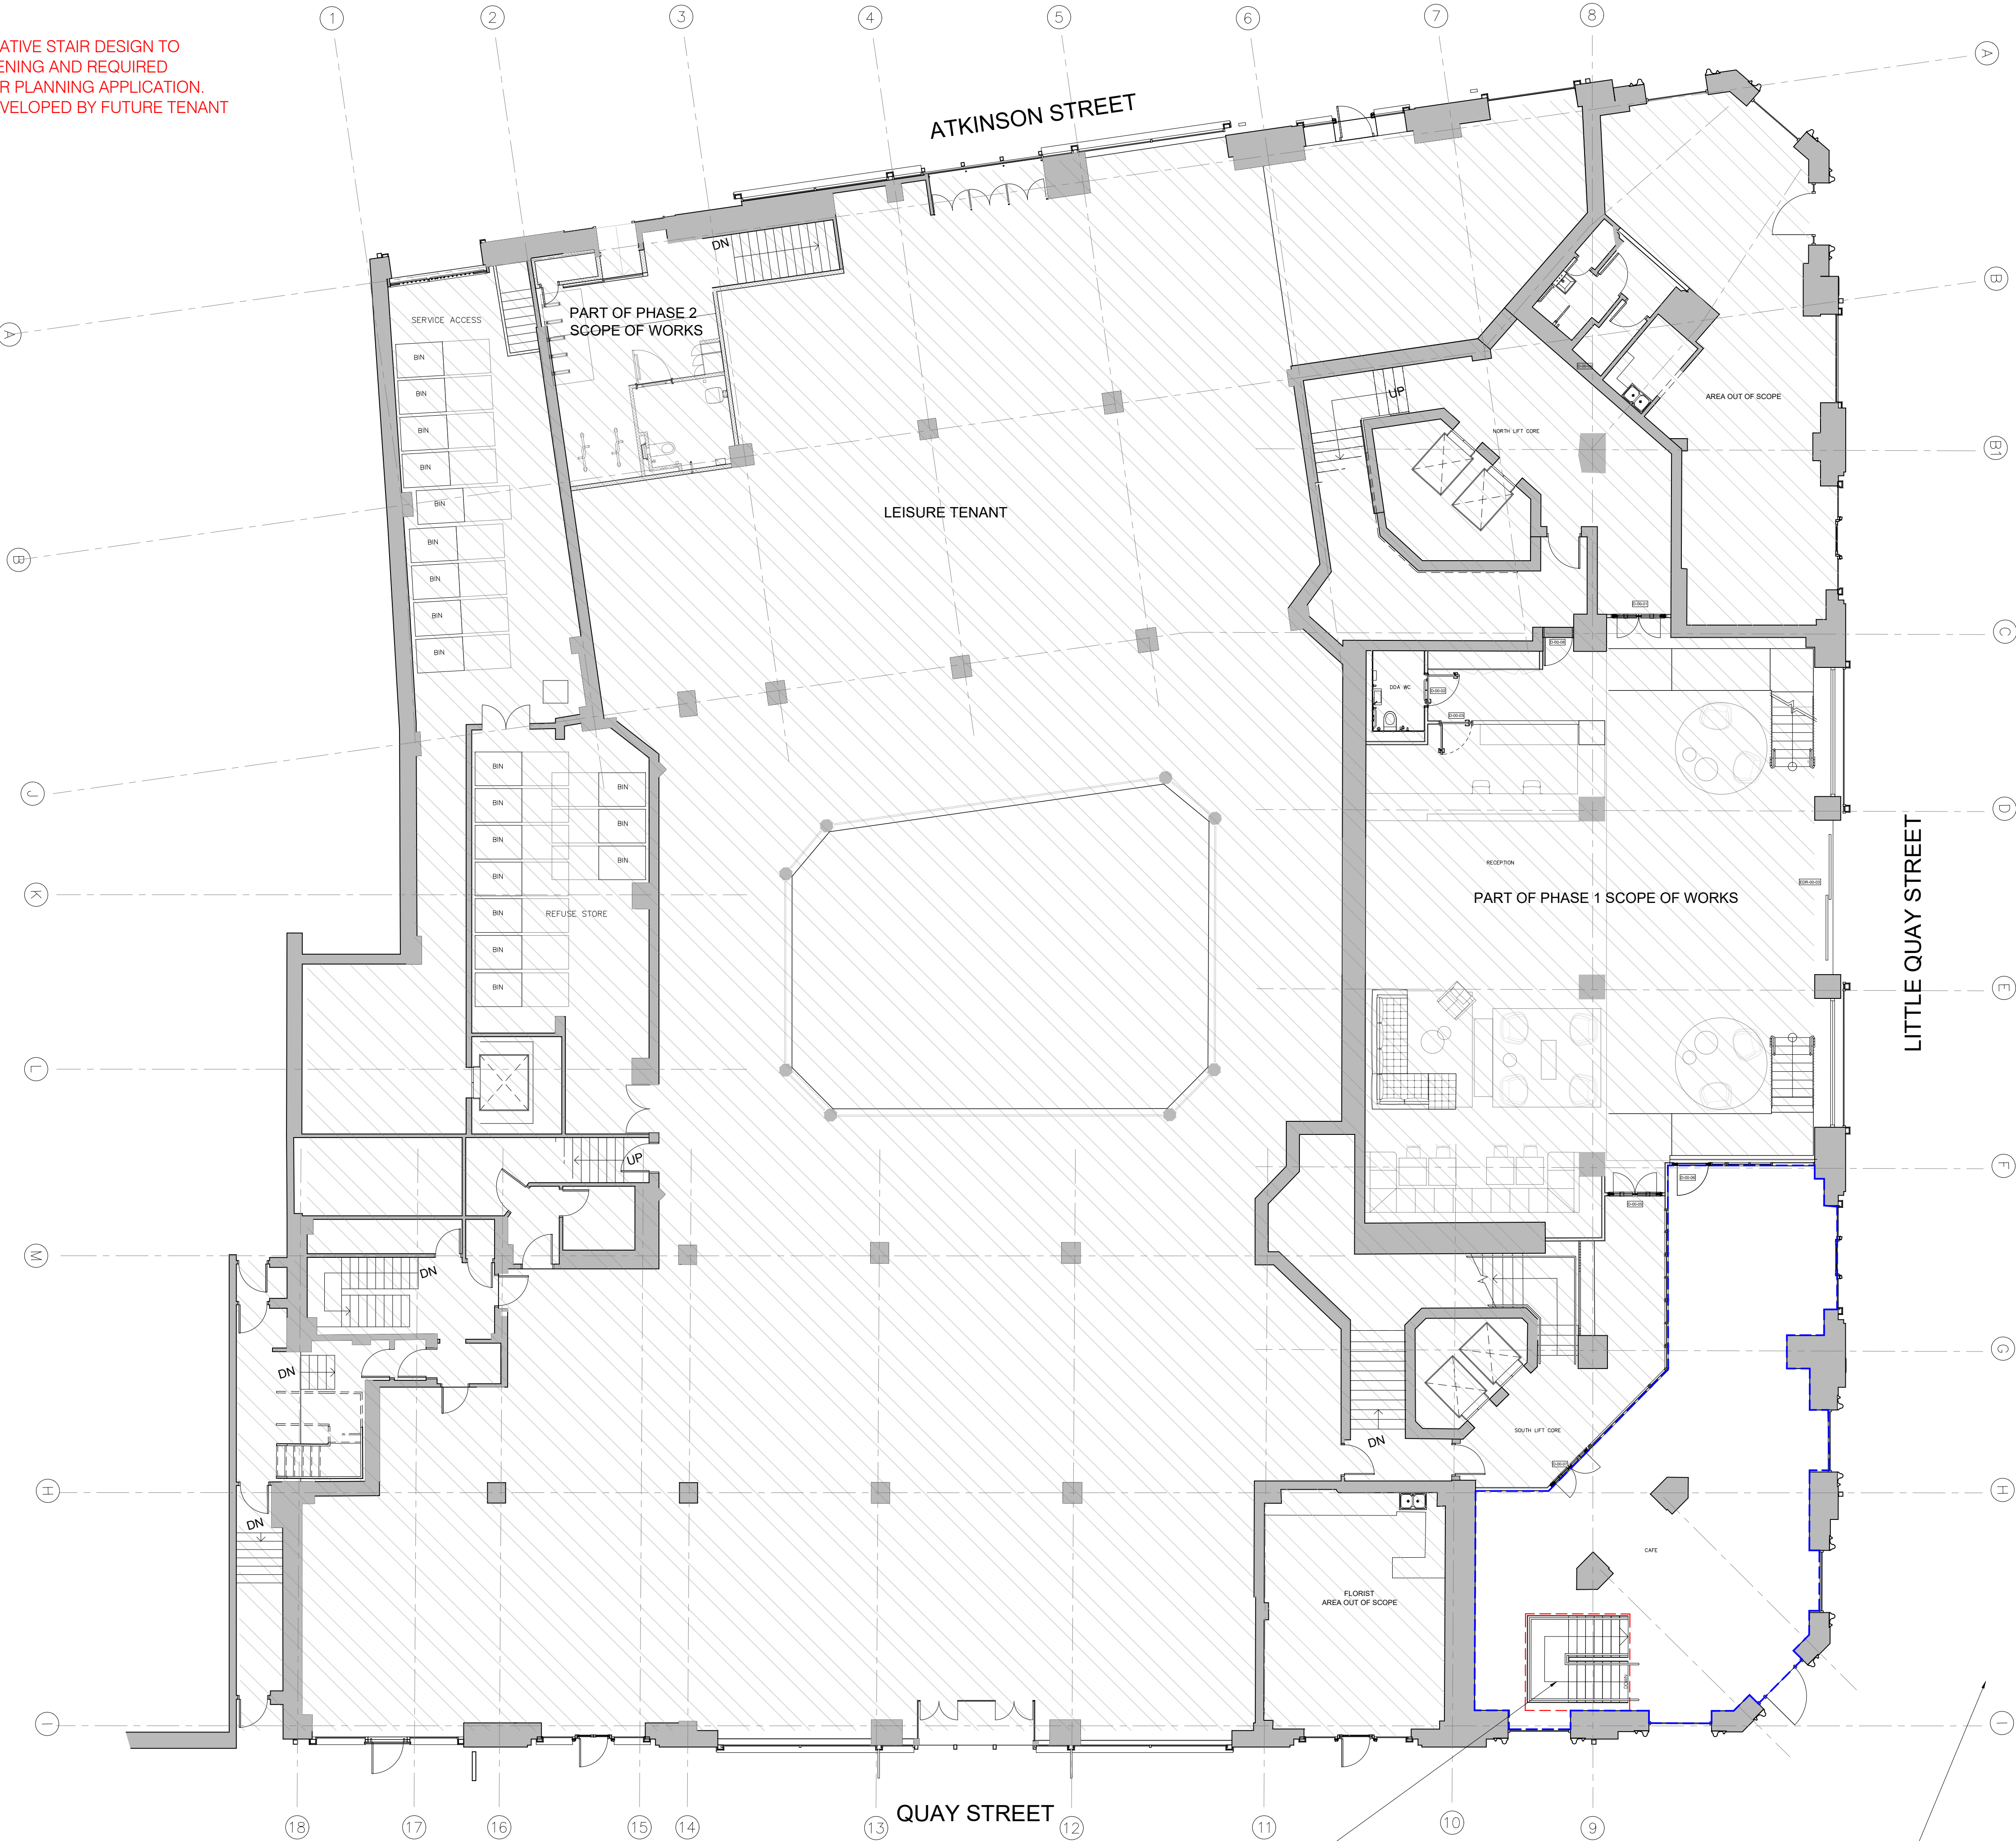

01 GENERAL ARRANGEMENT PLAN
LEVEL 00 1:100


PROPOSED OPENING IN THE GROUND FLOOR
SLAB TO ALLOW FOR STAIRCASE TO EXTEND FROM
GROUND TO MEZZANINE LEVEL

OPENING TO BE INFILLED WITH SOFT SPOT OR OTHER TEMPORARY
INFILL TO ENSURE THAT THE COMPARTMENT LINE IS INTACT FOR
PRACTICAL COMPLETION AHEAD OF TENANT FIT OUT

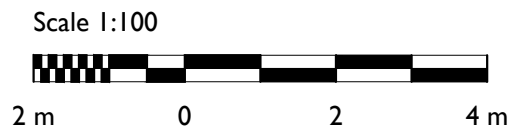

ANOMALY

- General notes
- This information is confidential and the copyright of Anomaly.
 - Anomaly accepts no liability for use of this drawing by parties other than the party for whom it was prepared or for purposes other than that which is stated on the issue sheet. It shall not be disclosed or passed to any other party in any form in whole or part without Anomaly's express permission in writing nor should any other party place reliance upon it.
 - Where data is supplied electronically, it is for convenience only. The original information is the printed or controlled copy which will be supplied on request.
 - All dimensions are in millimetres. No dimensions or other information shall be inferred from the electronic data unless specifically stated on the printed or controlled copy. Where dimensions are not given, drawings must not be scaled and the matter should be referred back to Anomaly.
 - This drawing should be read in conjunction with all other project information, produced by Anomaly and others. In the event of any conflict between the information contained on this drawing and in any other project document, drawings, specifications, schedules etc. the matter must be referred back to Anomaly for clarification.
 - All dimensions and conditions are to be checked on site by the contractor prior to preparing designs, drawings, calculations etc. or commencing any work. The contractor is responsible for checking that there is no conflict between site dimensions and drawn dimensions

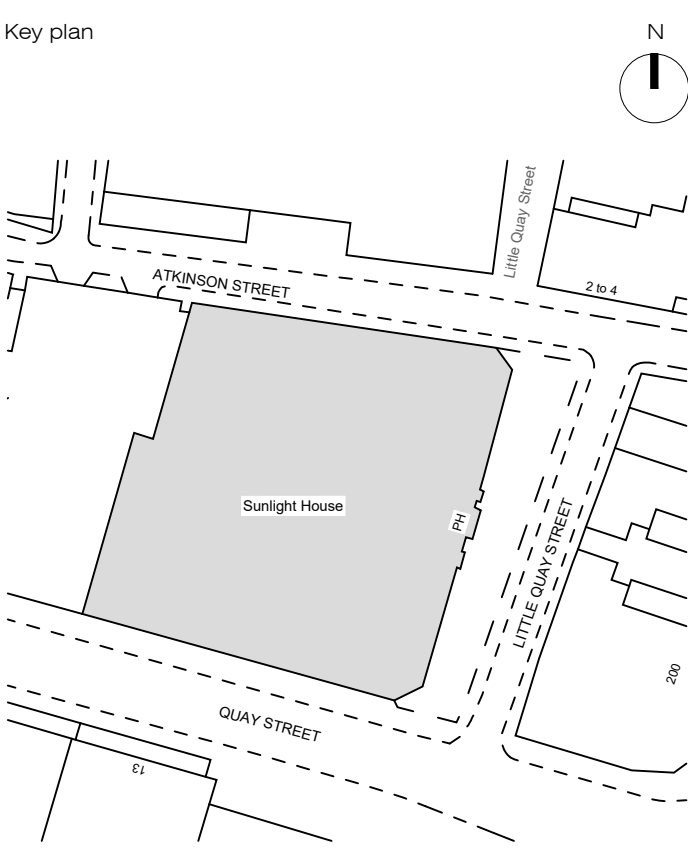

- Drawing key
- NEW SLAB OPENING
 - CAFÉ TENANCY
 - OUT OF SCOPE FOR THIS APPLICATION

S2	P01	15/09/2025	Planning
Status	Revision	Date	Description
JWW	JW	LH	AM / LS
Designed by	Drawn by	Checked by	Approved by
Architect			
ANOMALY			
Morelands, 5-23 Old Street			+44 (0) 20 7054 1145
London EC1 V9HL			hello@anomaly.london
			www.anomaly.london

Client
KARREV (SUNLIGHT) LIMITED

Project
SUNLIGHT HOUSE
Little Quay St,
Manchester M3 3HP

Drawing title
GENERAL ARRANGEMENT
PLAN
LEVEL 00

Job number	Sheet size	Scale @ A1	Scale @ A3
160	A1	1:100	1:200

Project stage
FOR INFORMATION

Drawing number
SLH-ANO-P0-00-DR-A-05100