




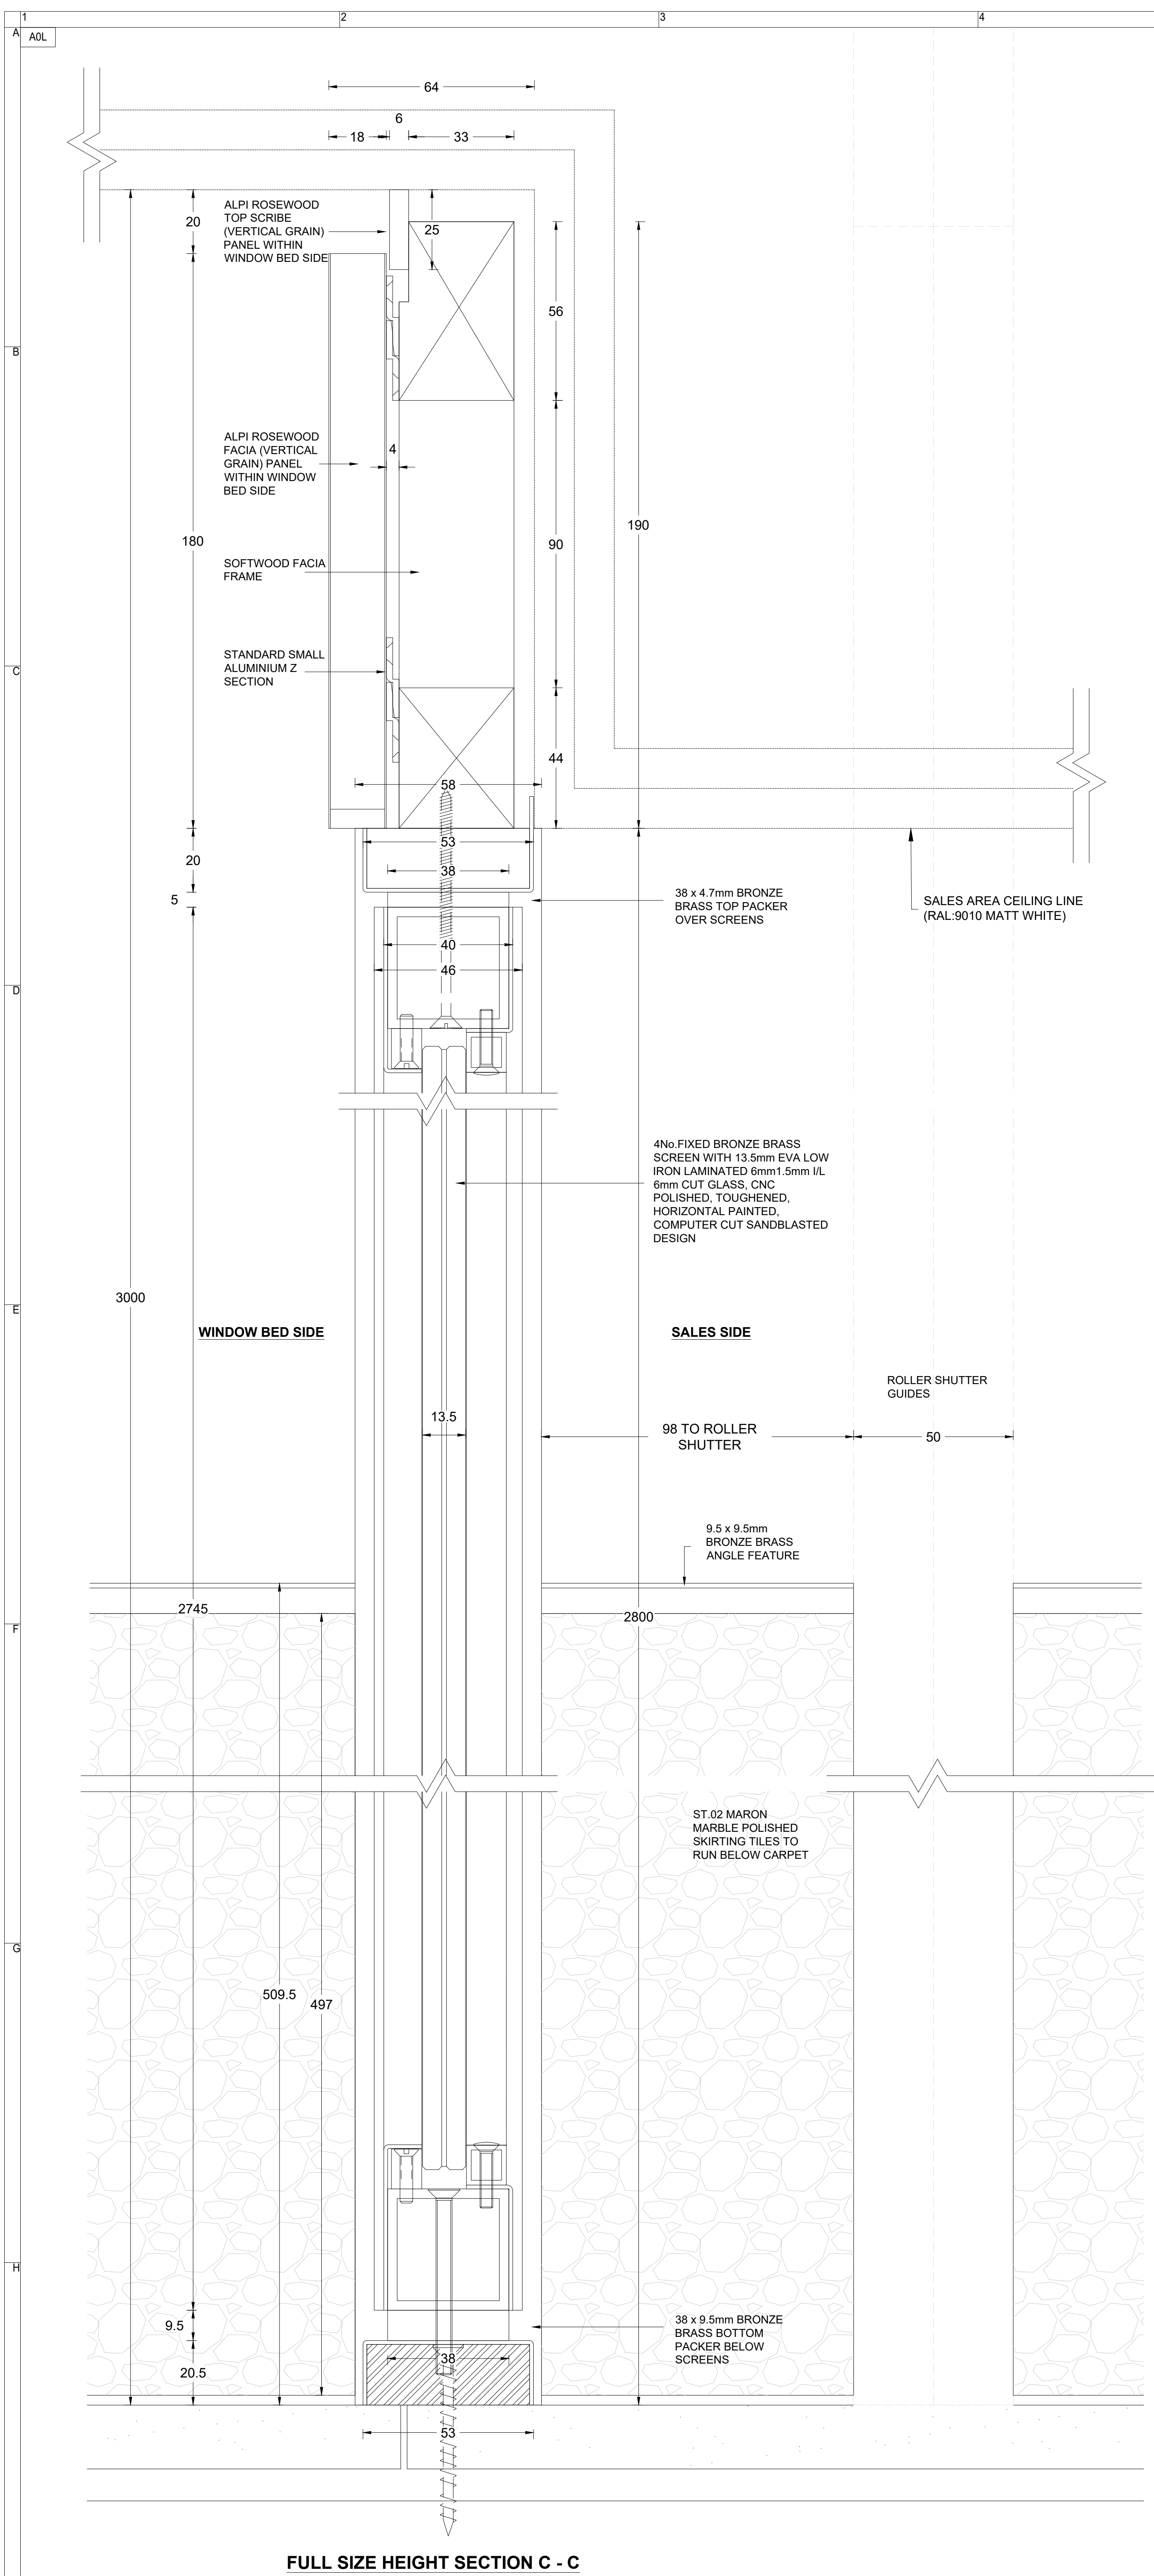

FULL SIZE HEIGHT SECTION C - C

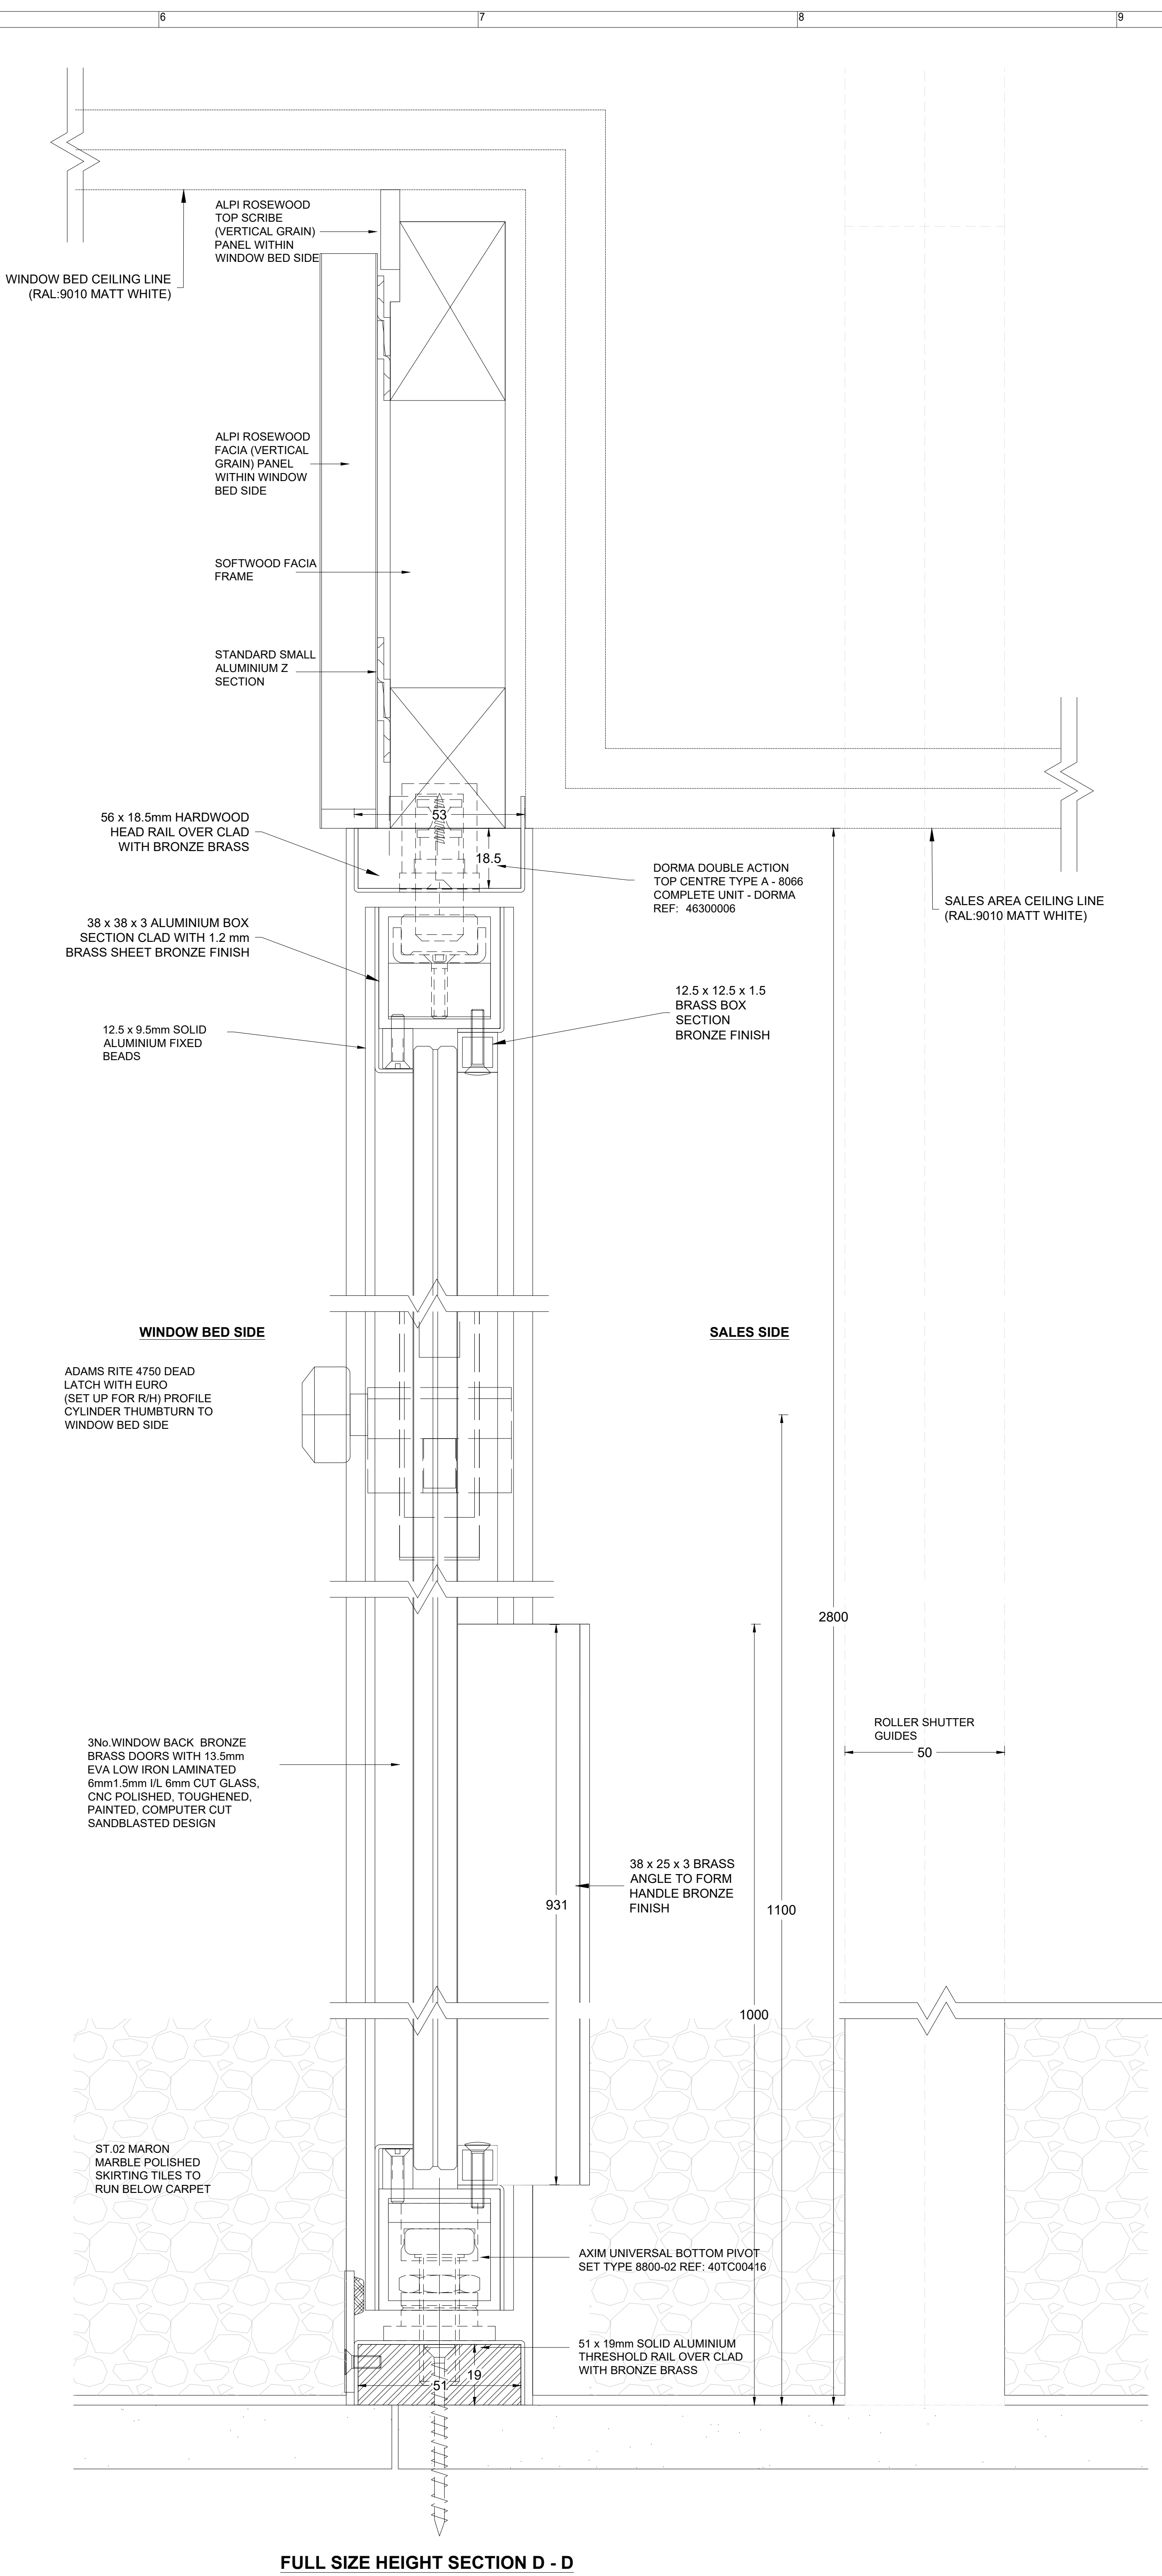

FULL SIZE HEIGHT SECTION D - D

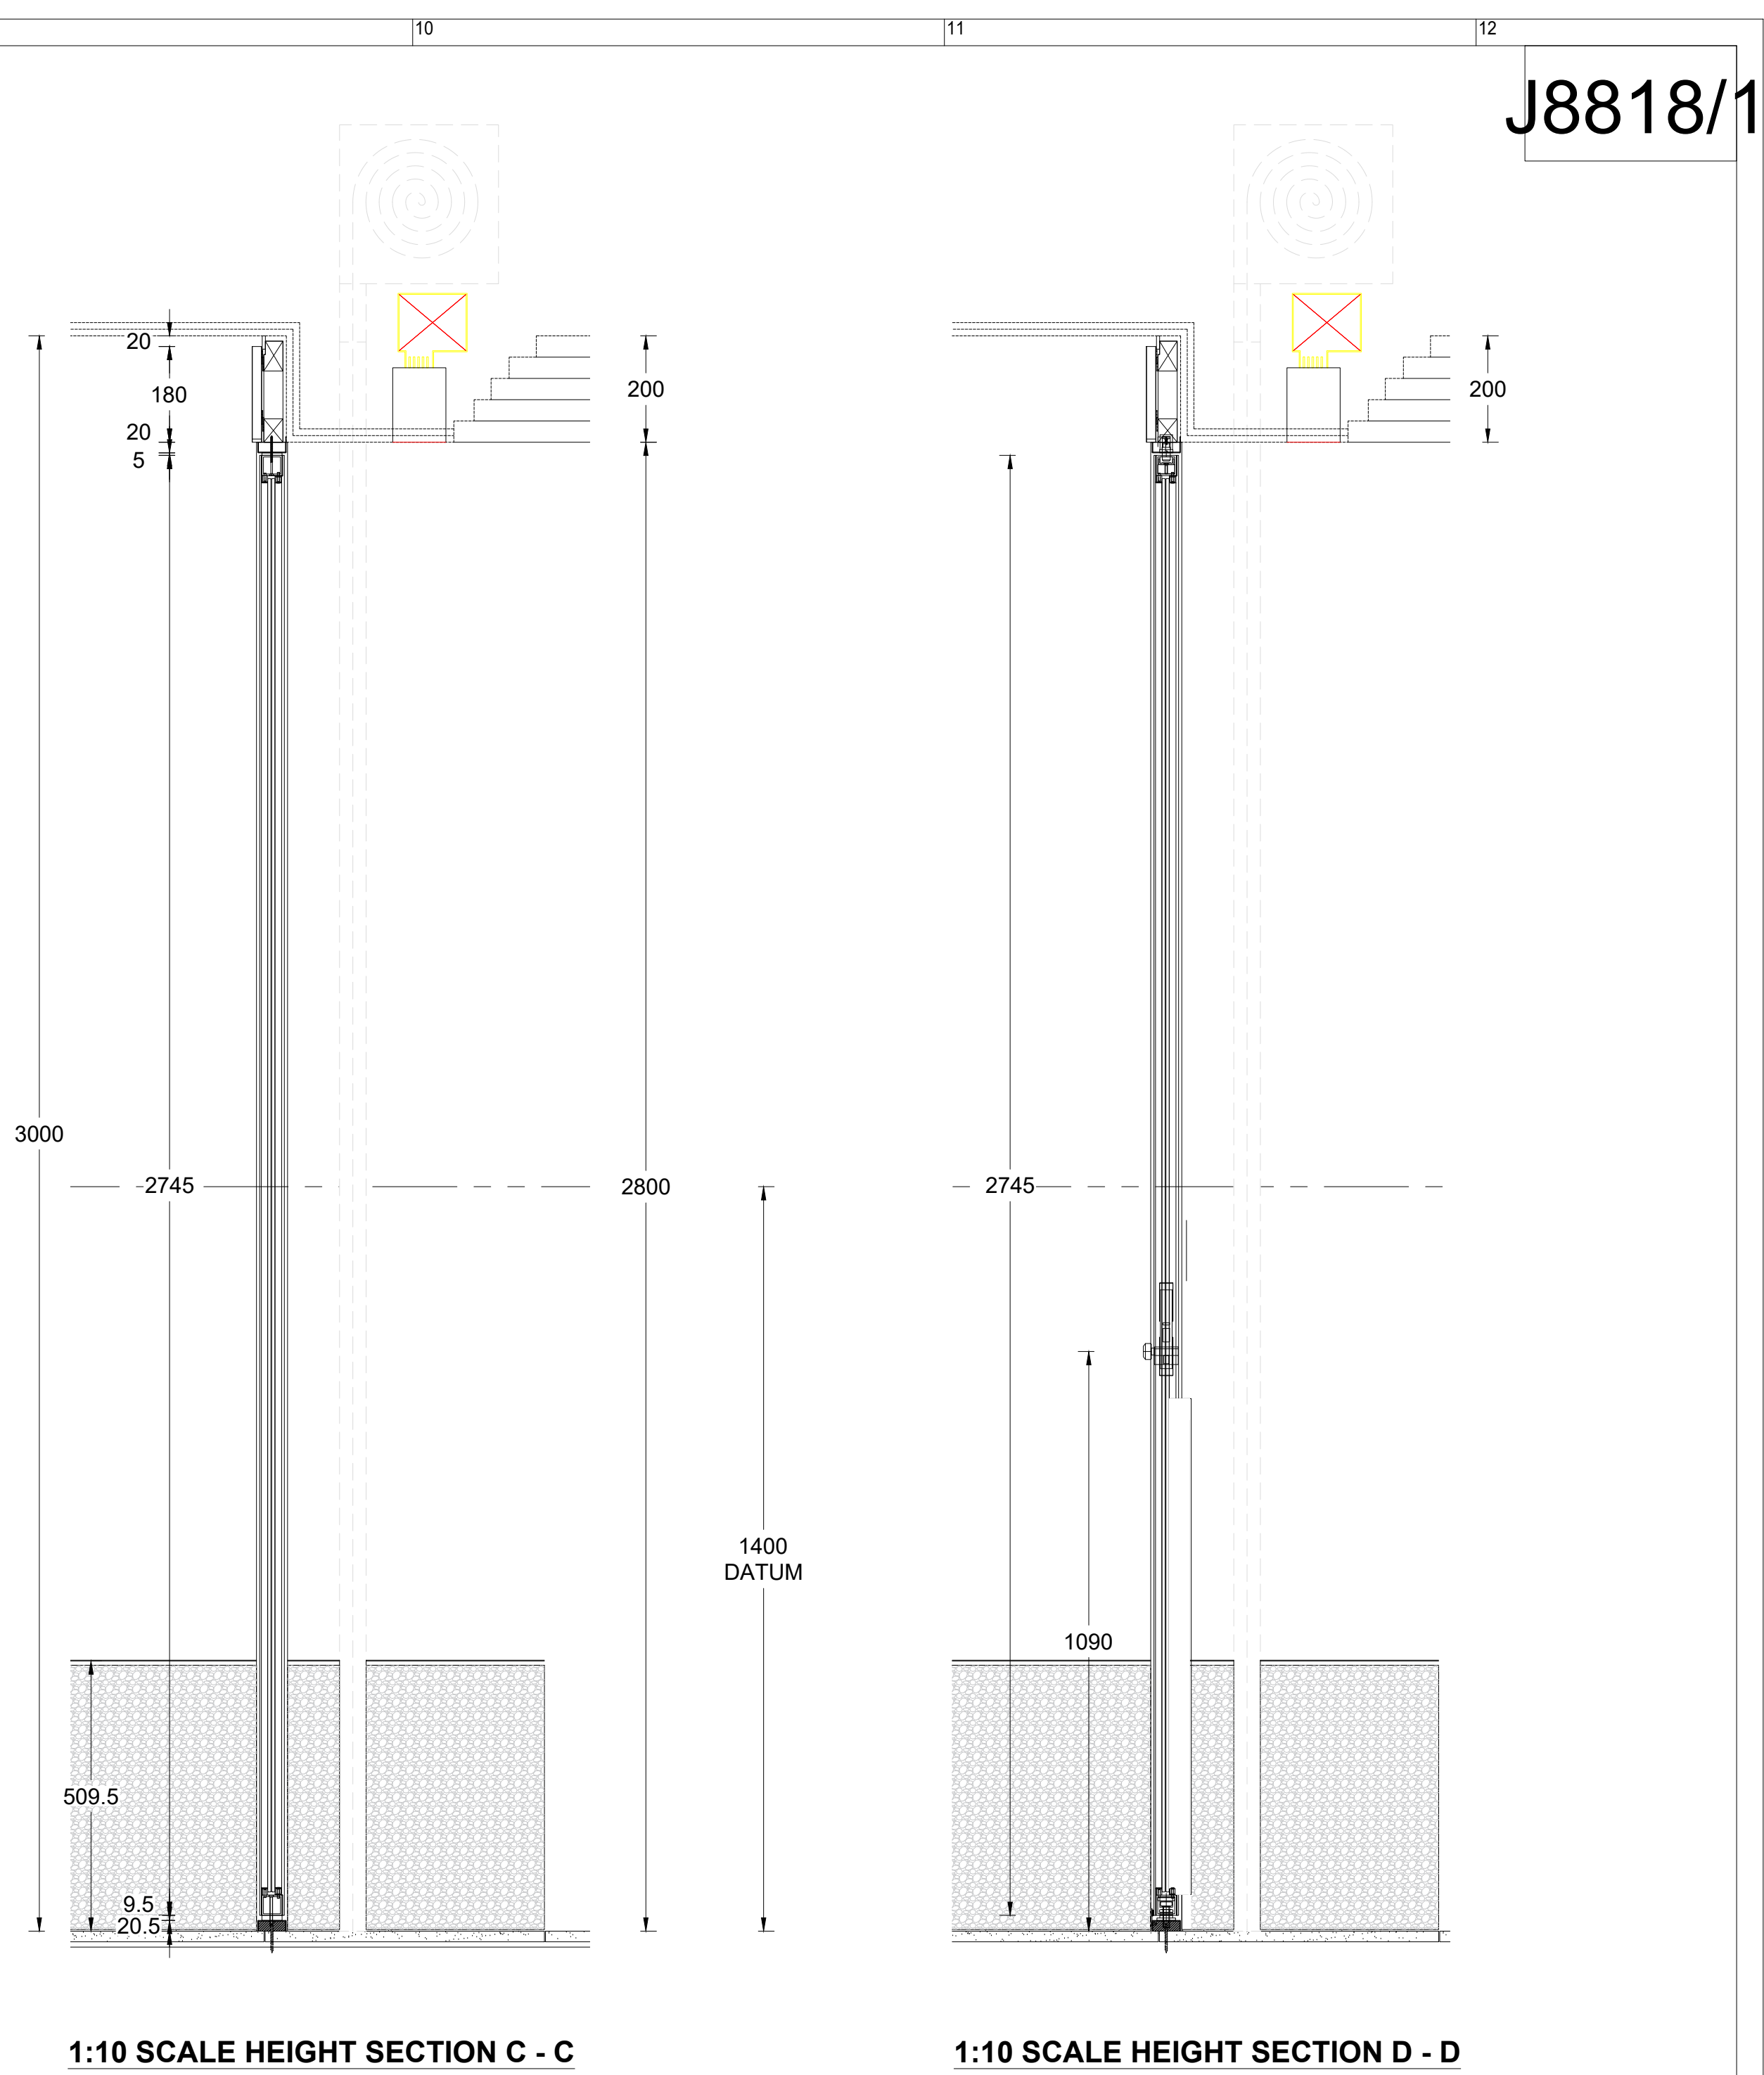

1:10 SCALE HEIGHT SECTION C - C

1:10 SCALE HEIGHT SECTION D - D

NOTES:-

Do not scale from this drawing

Revisions

FOR APPROVAL

BENBOW GROUP

1 Minerva Way, Brunel Industrial Estate, Newton Abbot, Devon, TQ12 4PJ
t: +44(0) 1626 883400, f: +44(0) 1626 355591
www.benbowgroup.co.uk mail@benbowgroup.co.uk

Patek Philippe Boodles Manchester J8818/1

Scale: 1:1 @A0
Dwg. No: 4510-05.02
Issue: *
Date: 03/09/25
Drawn by: S.Treadwell
Drawn using AutoCAD

Location of file: C:\Projects\J8818 - Patek Philippe @ Boodles, Manchester, 2025 final setting OutDWG.020
J20 WINDOW BACK DOORS & SCREEN WITH ETCHED GLASS - F/S HEIGHT SECTIONS
Item No: J20

Approved & checked by: - TAW Date: 03/09/25

THIS DRAWING IS COPYRIGHT ©