


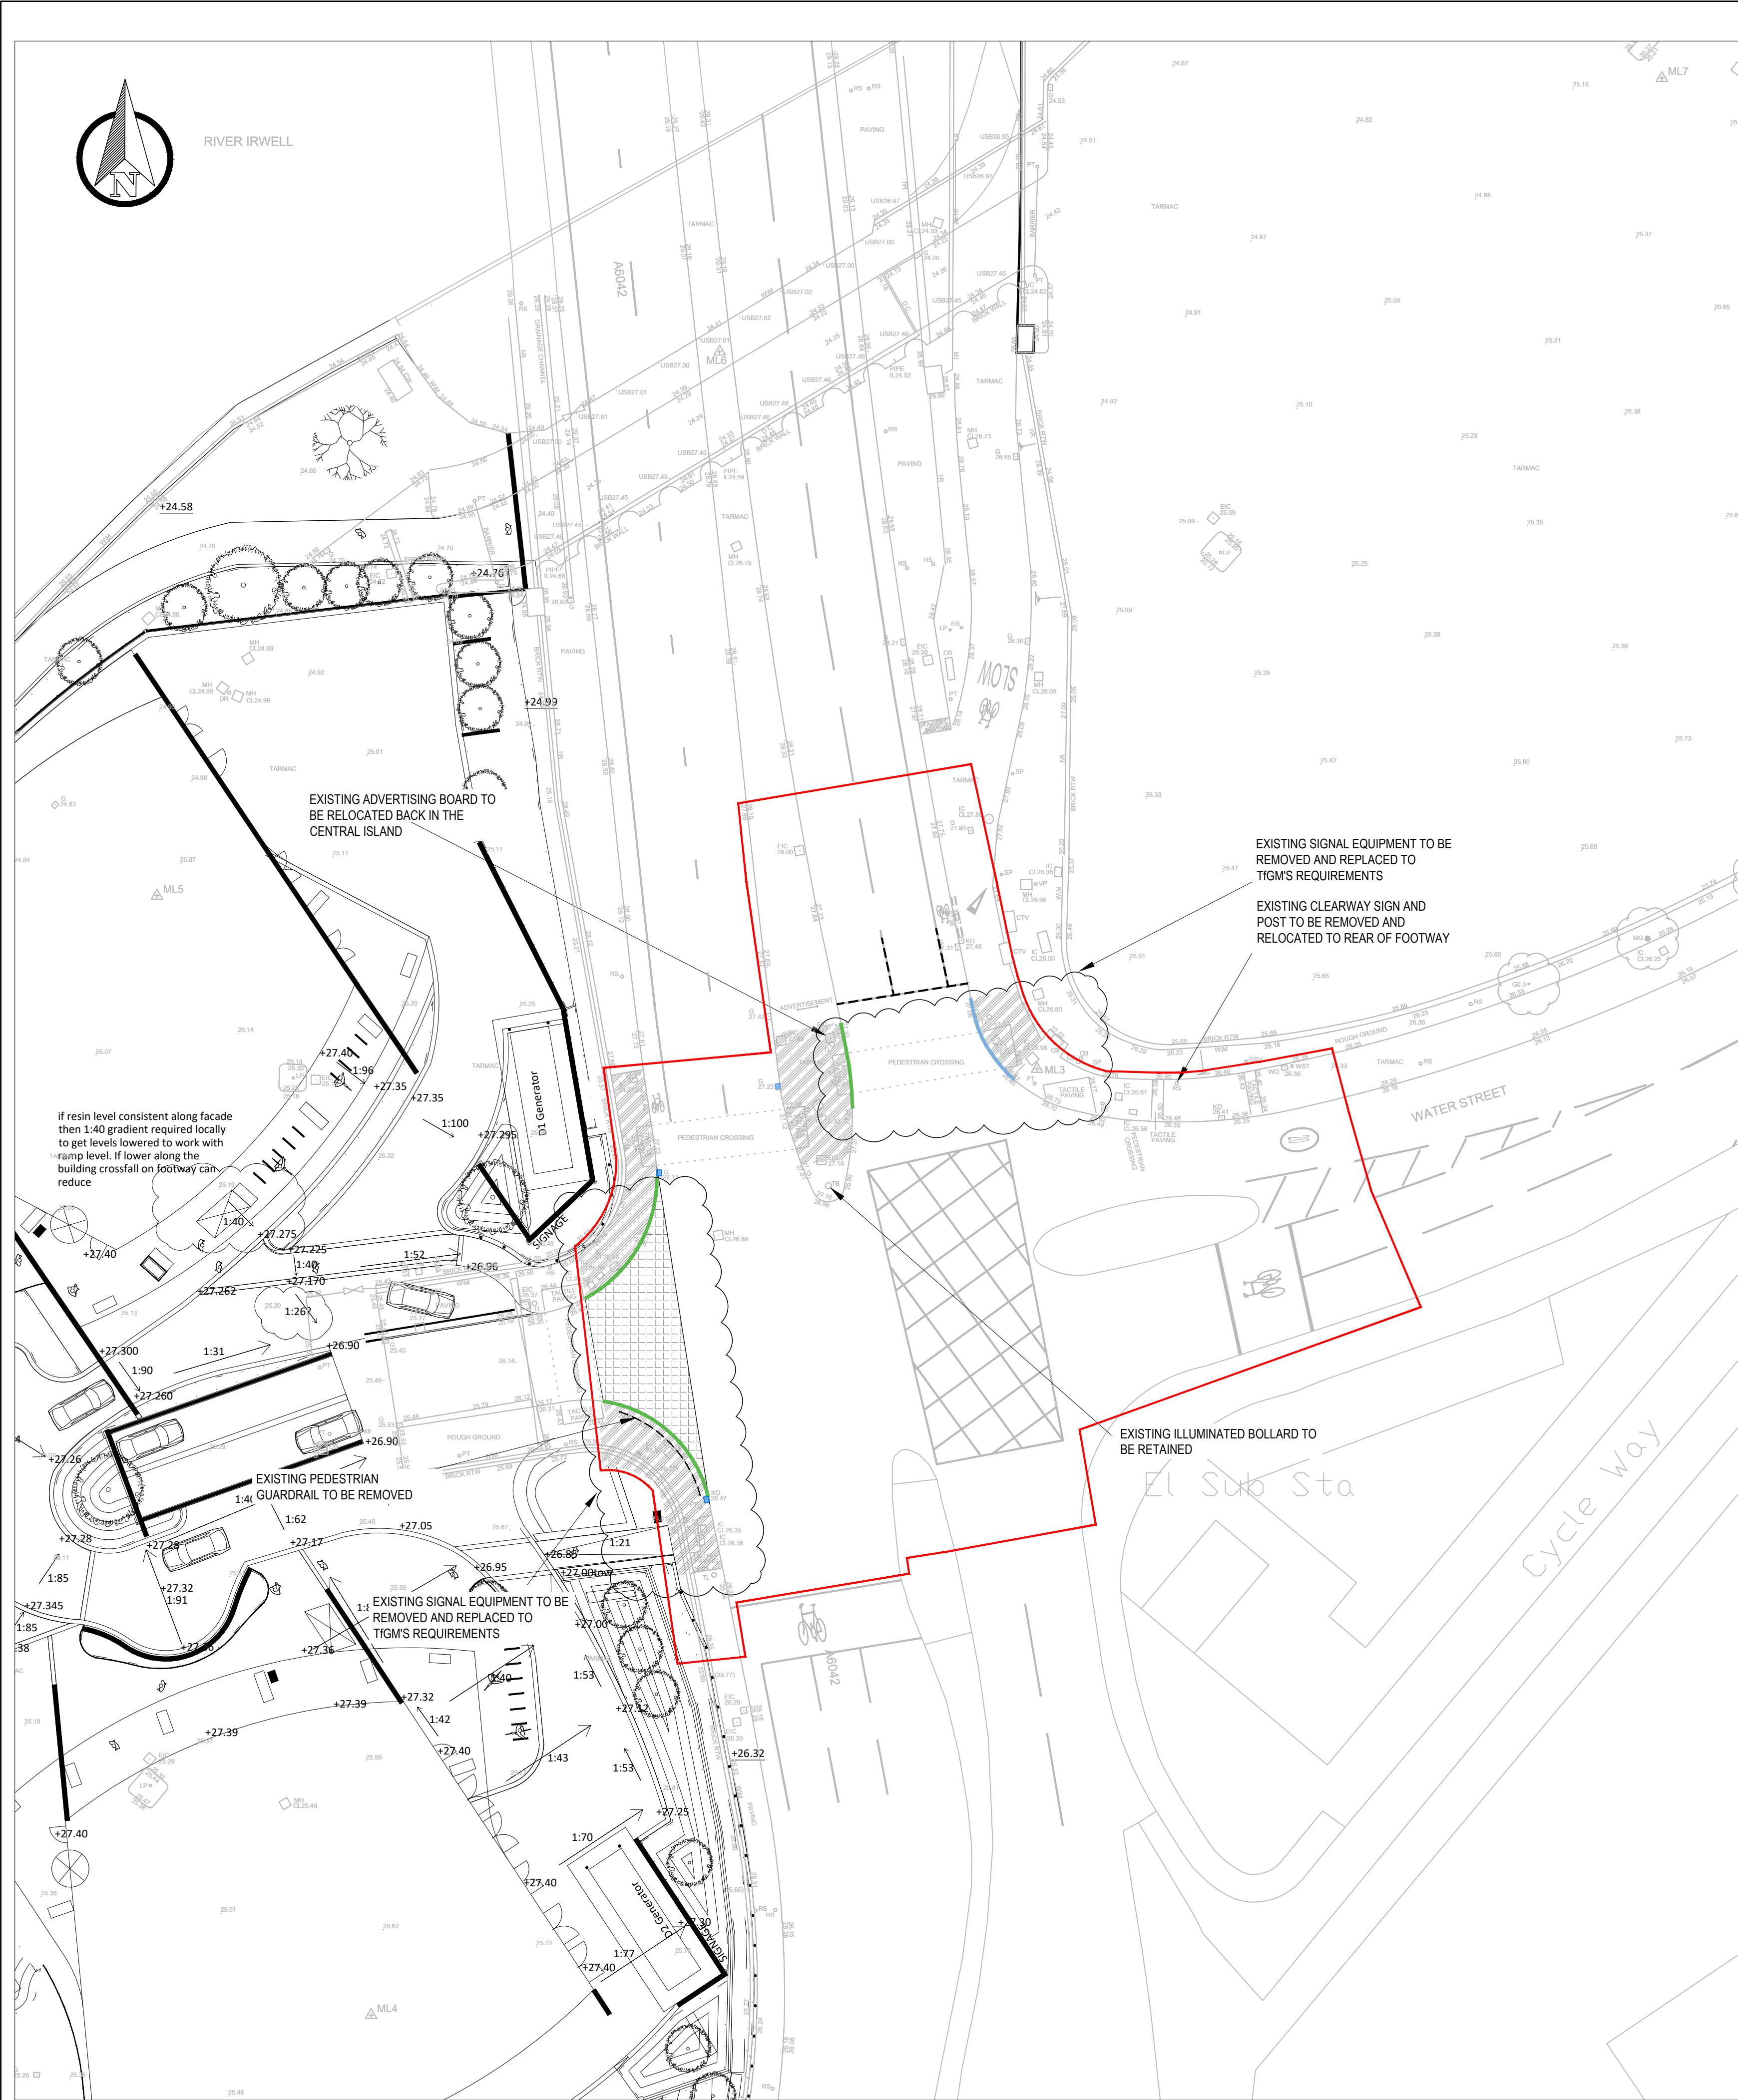

KEY

- EXISTING KERB, FOUNDATION AND BACKING TO BE REMOVED
- EXISTING ACO KERBDRAIN, FOUNDATION AND BACKING TO BE REMOVED
- EXISTING ROAD MARKING TO BE REMOVED
- EXISTING FOOTWAY TO BE REMOVED TO ACCEPT PROPOSED CONSTRUCTION
- EXISTING CARRIAGEWAY TO BE PLANNED TO ACCEPT PROPOSED CONSTRUCTION
- EXISTING GULLY TO BE CLEANED AND PROVED

GENERAL NOTES:

- THIS DRAWING IS TO BE READ IN CONJUNCTION WITH ALL RELEVANT ARCHITECTS AND ENGINEERS DRAWINGS AND SPECIFICATIONS.
- DO NOT SCALE THIS DRAWING. ANY AMBIGUITIES, OMISSIONS AND ERRORS ON DRAWINGS SHALL BE BROUGHT TO THE ENGINEERS ATTENTION IMMEDIATELY. ALL DIMENSIONS MUST BE CHECKED / VERIFIED ON SITE.
- ALL DIMENSIONS ARE IN METRES UNLESS NOTED OTHERWISE.
- FOR GENERAL NOTES REFER TO DRAWING ZD-CUR-G580-PL-XX-92510.
- FURTHER CO-ORDINATION REQUIRED BETWEEN EXTERNAL SERVICES AND THE PROPOSED DRAINAGE.

|      |                                        |          |     |       |
|------|----------------------------------------|----------|-----|-------|
| P03  | UPDATED LAYOUT                         | 04/12/24 | KS  | HS    |
| P02  | UPDATED RETAINING WALL CLEARANCE ADDED | 18/06/24 | KS  | HS    |
| P01  | ISSUED FOR INFORMATION                 | 21/06/23 | HS  | AR    |
| Rev: | Description:                           | Date:    | By: | Chkd: |

# Curtins

Merchant Exchange, 17-19 Whitworth Street West, Manchester, M1 5WG  
0161 236 2394  
manchester@curtins.com  
www.curtins.com

Civils & Structures • Transport Planning • Environmental • Infrastructure • Geotechnical • Conservation & Heritage • Principal Designer  
Birmingham • Bristol • Cambridge • Cardiff • Douglas • Dublin • Edinburgh • Glasgow • Kentish • Leeds • Liverpool • London • Manchester • Nottingham

Status: **SUITABLE FOR INTERNAL REVIEW / COMMENT** **S3**

Project: **TRINITY ISLANDS**

Orig Title: **SECTION 278  
SITE CLEARANCE**

|                 |             |           |              |             |       |                    |      |
|-----------------|-------------|-----------|--------------|-------------|-------|--------------------|------|
| Size:           | Date:       | Drawn By: | Designed By: | Checked By: |       |                    |      |
| A1              | 21/06/23    | HS        | HS           | AR          |       |                    |      |
| Scale:1:250/100 |             |           |              |             |       |                    |      |
| Project No:     | Originator: | Volume:   | Level:       | Type:       | Role: | Category / Number: | Rev: |

ZD - CUR - G580 - PL - XX - 90101- P03