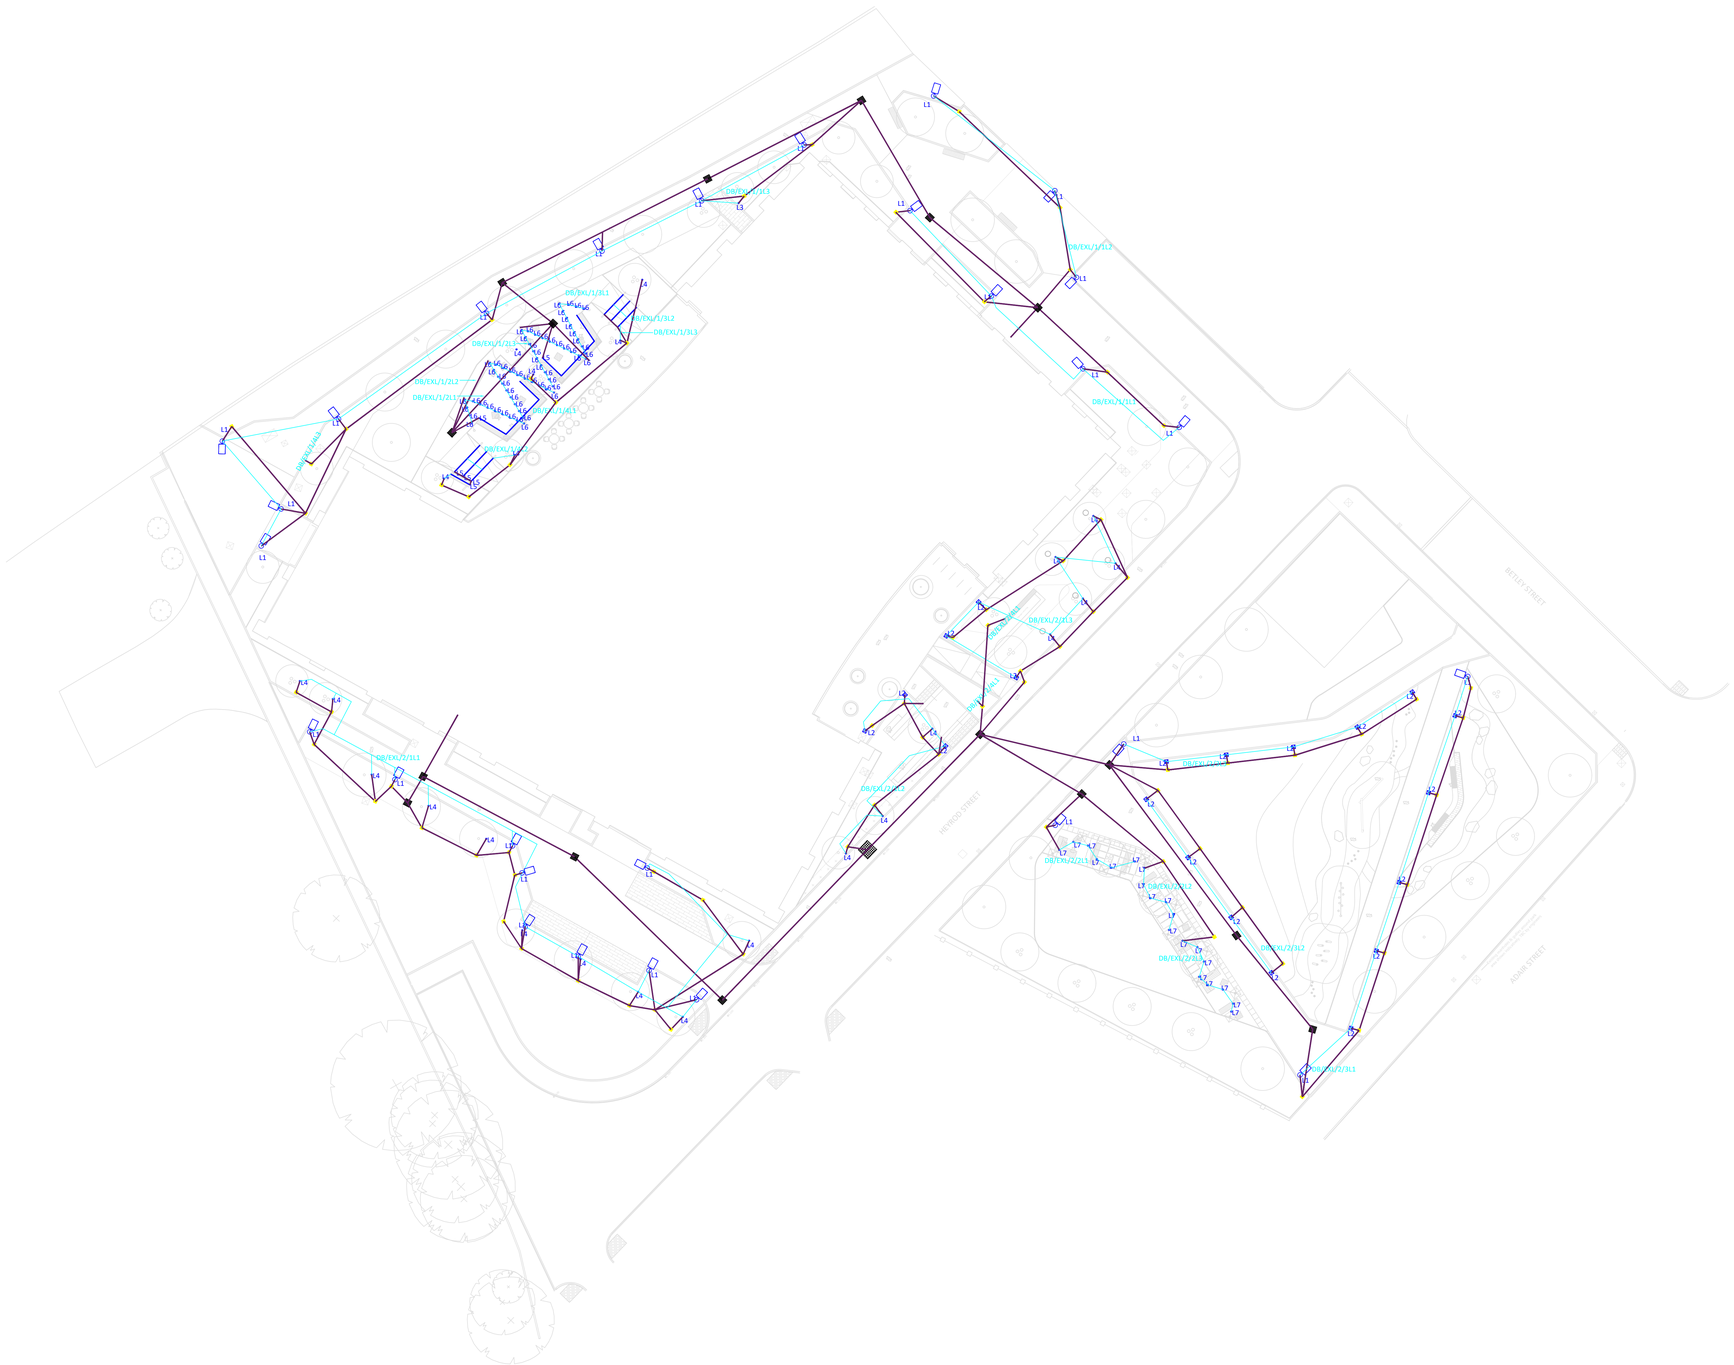


GENERAL NOTES

1. THIS DRAWING IS COPYRIGHT AND SHALL NOT BE REPRODUCED WITHOUT PERMISSION
2. THIS DRAWING IS TO BE READ IN CONJUNCTION WITH ALL OTHER DISCIPLINES, DRAWINGS, SCHEDULES AND SPECIFICATIONS, LEGENDS AND STANDARD DETAILS
3. DIMENSIONS GOVERN ON ALL DRAWINGS AND DETAILS. IF ANY DISCREPANCIES ARE FOUND ON THIS DRAWING AND ANY ASSOCIATED DRAWINGS OR SPECIFICATIONS, THIS SHOULD BE BROUGHT TO THE ATTENTION OF BRENTWOOD DESIGN IMMEDIATELY
4. CONTRACTORS MUST CHECK AND VERIFY ALL INFORMATION / DIMENSIONS / LEVELS IN CONJUNCTION WITH ALL RELEVANT DRAWINGS AND ACTUAL SITE CONDITIONS BEFORE COMPLETING ANY MANUFACTURING / INSTALLATION DRAWINGS OR COMMENCING SITE INSTALLATION WORK
5. DO NOT SCALE FROM THIS DRAWING

NOTES

## LEGEND

| SYMBOL | MANUFACTURER | DESCRIPTION |
|---|---|---|
| L1 | KINGFISHER | VIVA CITY PRO - 40W ON 6M COLUMN |
| L2 | PLATEK | T4 3.6M 39W |
| ⌀L3 | PLATEK | T4 1.2M 21W |
| ⌀L4 | ANSELL | LAZOR PROJECT 2 SPIKE UPLIGHTER 30W |
| L5 | DELTA LIGHT | LED FLEX 3W PLUS PROFILE |
| L6 | TOKISTAR | FESTOON LIGHTING EXBK-24-VIWW-G19-C |
| ⌀L7 | REGGIANI | ENVIOS IP66 |
| | | 300mmx300mmx300mm DRAW PIT |
| | | 600mmx600mmx600mm DRAW PIT |
| | | 150mm O.D DUCTS. |
| | | ALL EXTERNAL LIGHTING AND SIGNS CONTROLLED BY CONTACTORS LINKED TO BMS TIMECLOCK AND PHOTOCELL. |

| Rev | Date | Description | Dwn | Chk |
|---|---|---|---|---|
| C3 | 27/08/25 | CONSTRUCTION ISSUE | SA | MG |
| C2 | 29/07/25 | CONSTRUCTION ISSUE | MG | NK |
| C1 | 10/07/25 | CONSTRUCTION ISSUE | SA | SA |
| P2 | 10/02/25 | DRAFT - WIP | SA | SA |
| P1 | 09/07/25 | DRAFT - WIP | SA | SA |

BRENTWOOD
CONSULTING ENGINEERS
www.brentwoodgroup.co.uk
The Lemming Building, 1 Lemming Street, Ashton-under-Lyne, OL6 7PT T: 0113 518 3326
Jactin House, Hood Street, Manchester, M4 6WX T: 0161 503 4620

CLIENT: group 9

PROJECT: FAIRFAX

DRAWING TITLE: EXTERNAL LIGHTING - DUCTING & CIRCUITS

DRAWING STATUS: CONSTRUCTION

| DRAWN BY | CHK BY | DATE | SCALE |
|---|---|---|---|
| SA | SA | JULY 25 | 1:200 @A0 |

DRAWING No: S585-E-4011

REVISION: C3