



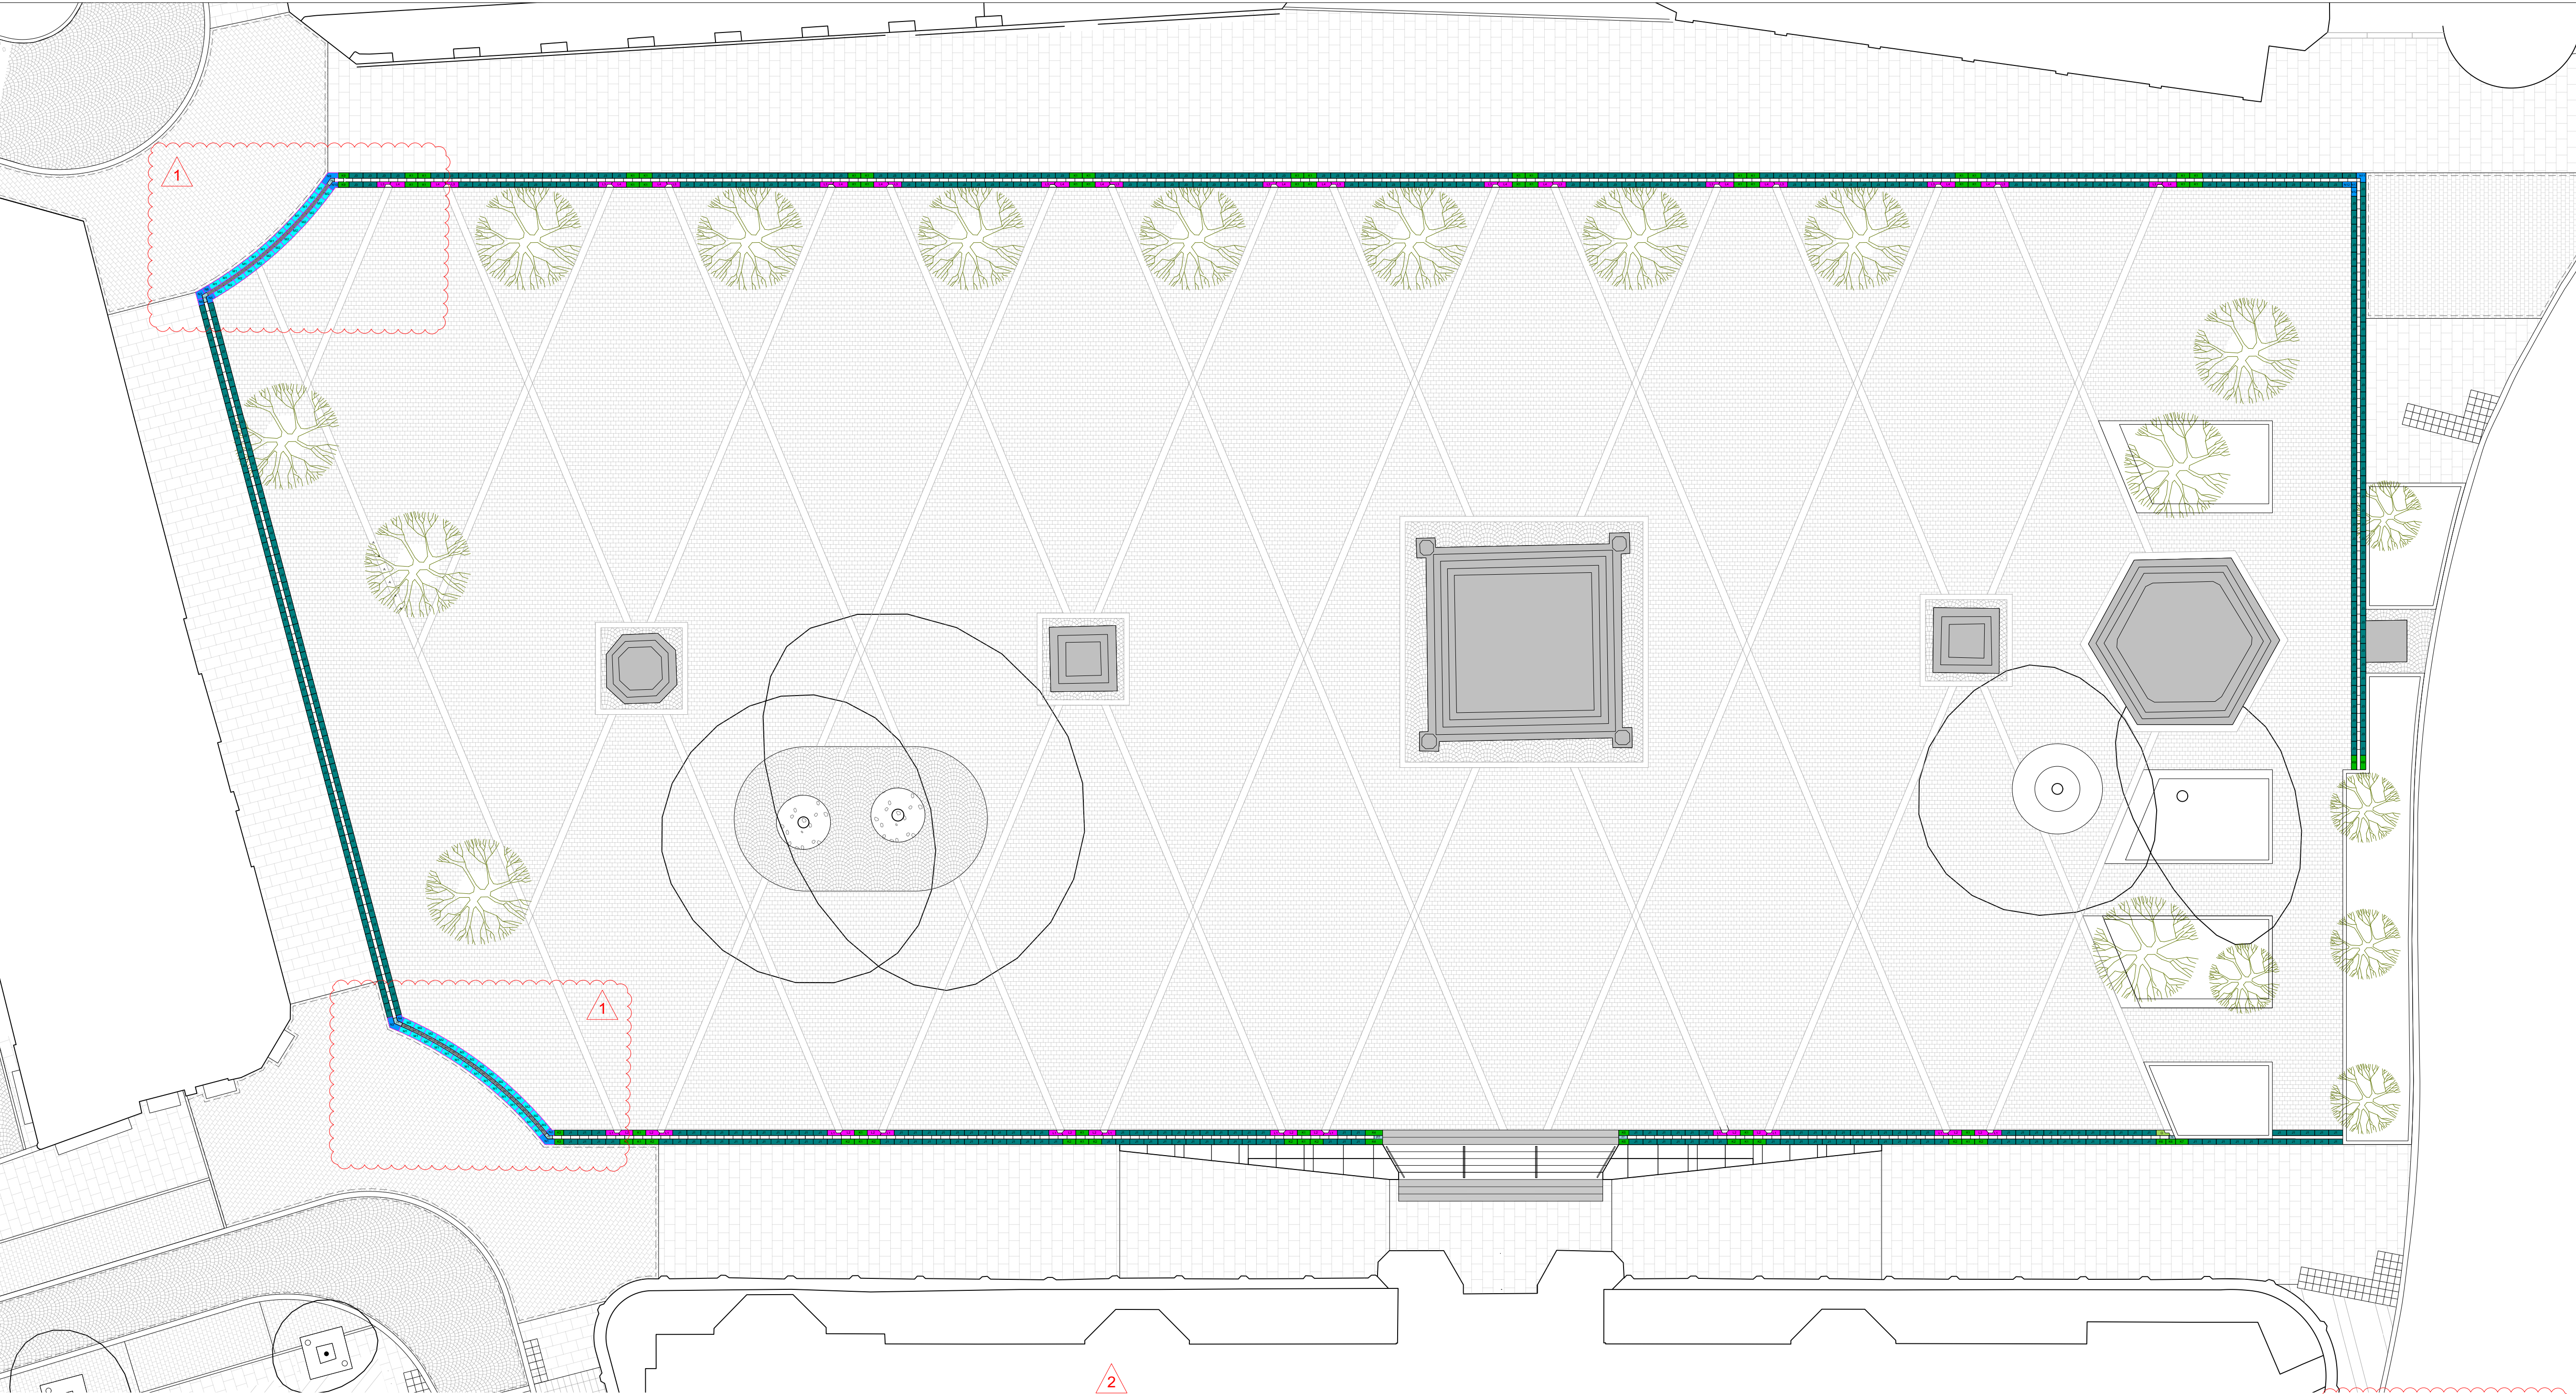


Paving Schedule - Granite Perimeter Paving Channel - REF S2.3

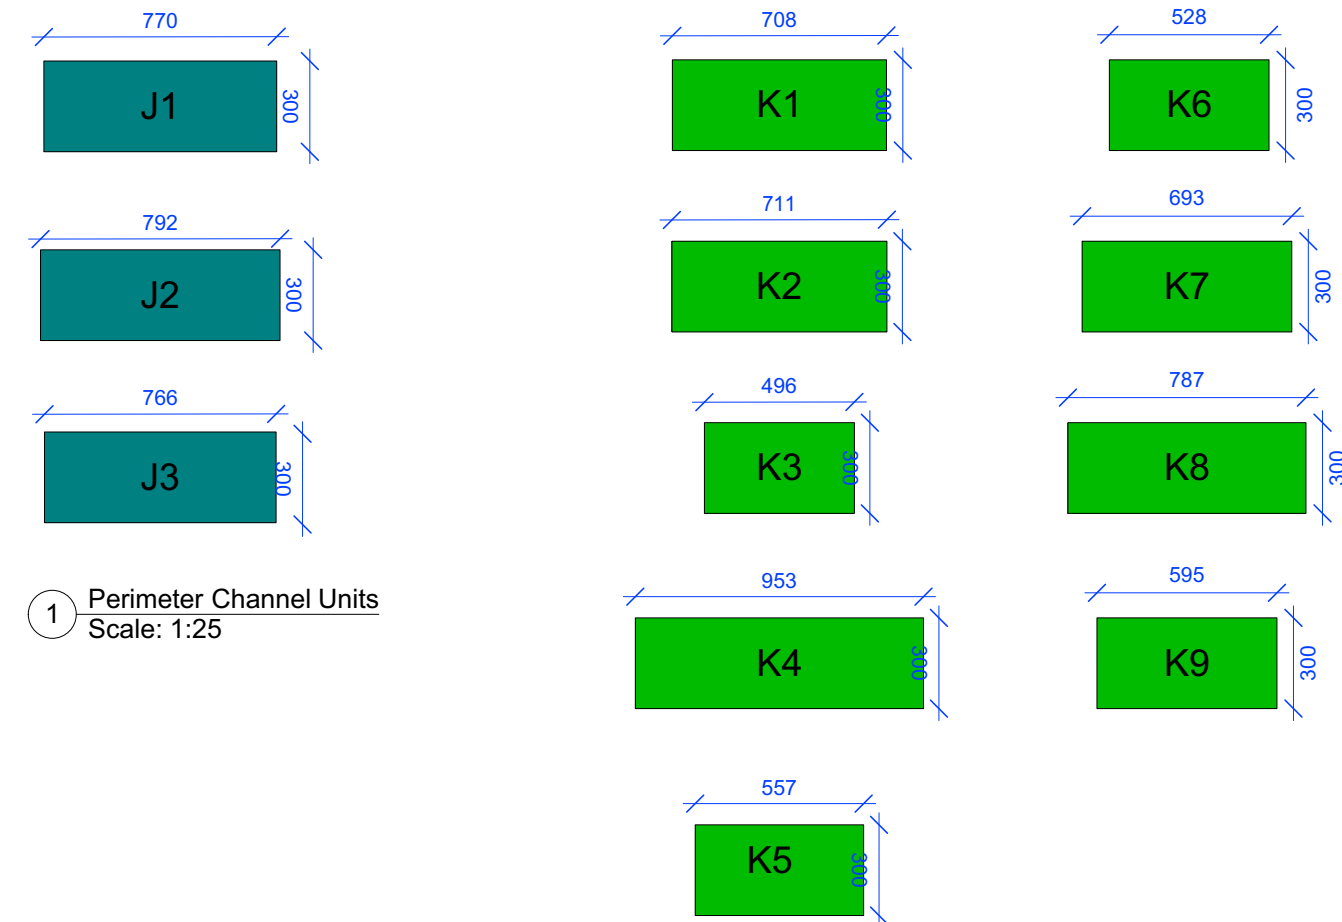


1 Perimeter Channel Units
Scale: 1:25


2 Perimeter Channel Specials
Scale: 1:25

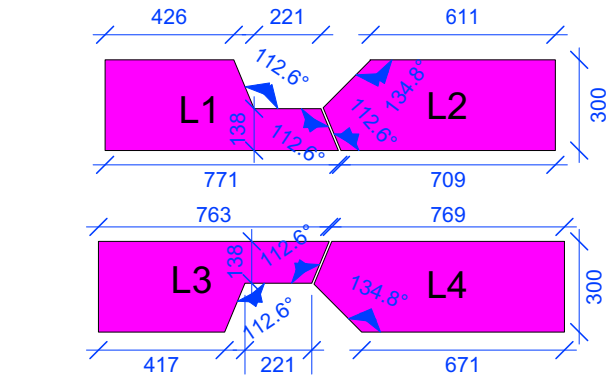


3 Intersection unit - Diamond Band
Scale: 1:25

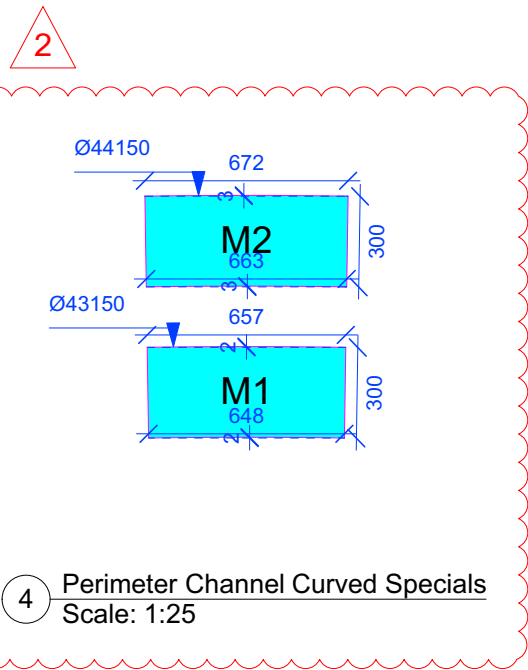


4 Perimeter Channel Curved Specials
Scale: 1:25

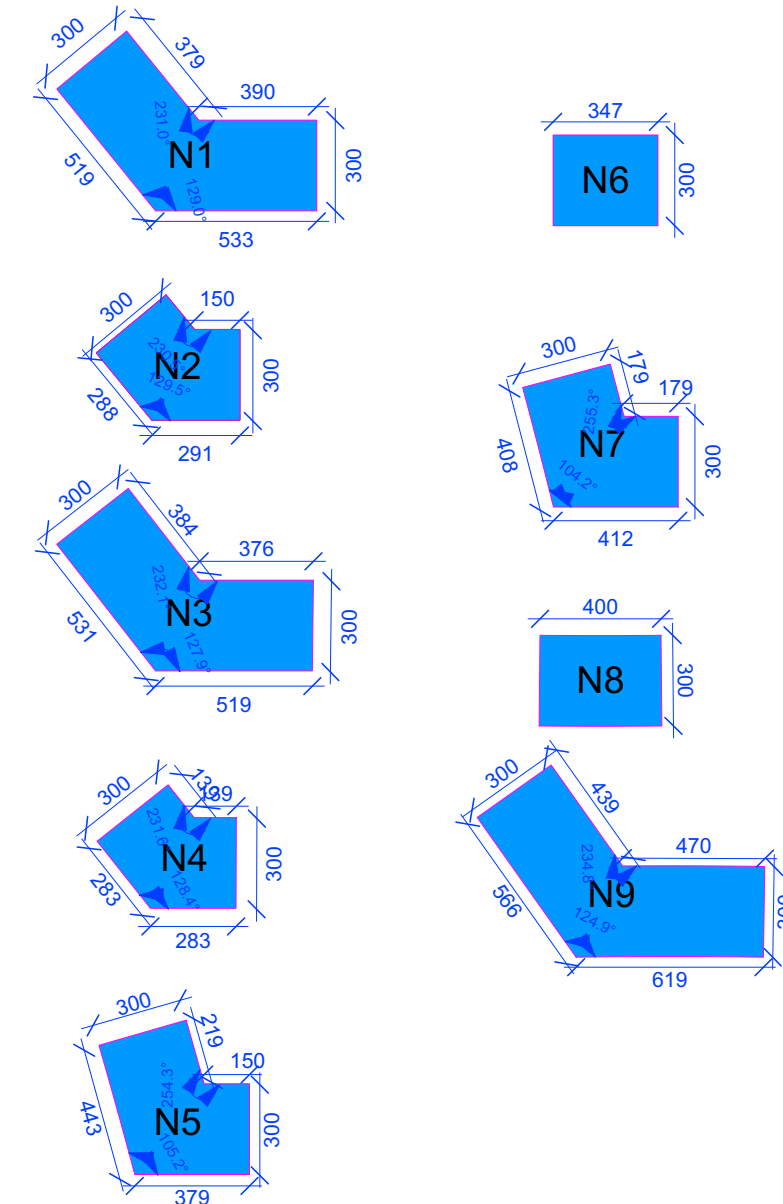

5 Perimeter Channel Corner Units
Scale: 1:25

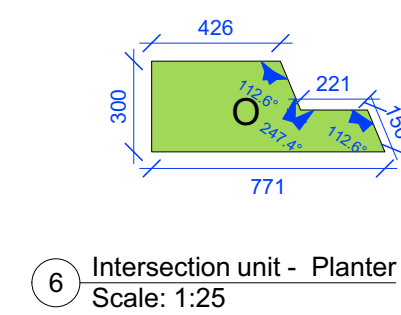

6 Intersection unit - Planter
Scale: 1:25

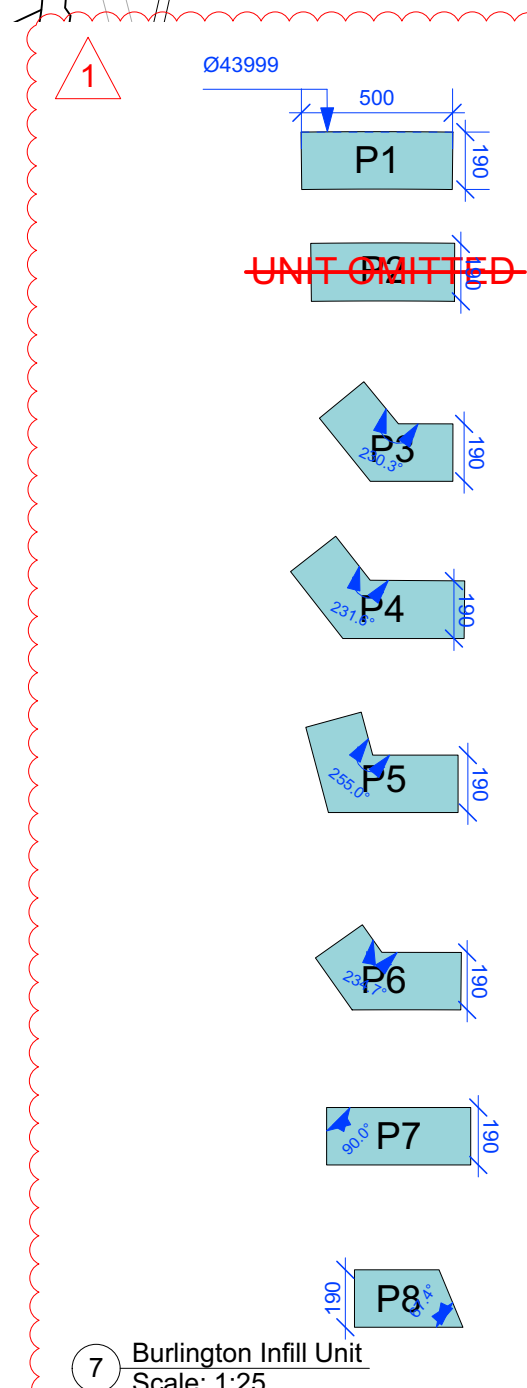

7 Burlington Infill Unit
Scale: 1:25

NOTES

1. Check scale before this drawing.
2. Check scale before this drawing.
3. All dimensions are in millimeters unless otherwise stated.
4. All dimensions are in millimeters unless otherwise stated.
5. The dimensions of all materials must be checked on site before being laid out.
6. The drawing must be used with the relevant specifications shown on the drawing.
7. Order of construction and setting out to be agreed on site.

1. Granite Perimeter Channel - REF S2.3
To clause Q25/142C

Main channel units: 300mm width x 100mm depth. Refer to drawing for bespoke lengths of units.

Special units: Bespoke units at intersections of bands and corners.
Cut units: lengths to be bespoke as indicated, cutting to be minimal and to be agreed with Landscape Architect prior to installation.

Revision Notes:

1. Sizes of Burlington units updated.
2. Additional dims added.

C02	25/02/22	Construction Issue	SR	MS/KR
C01	01/04/21	Construction Issue	SR	MS/KR

Revision	Date	Description	Drawn	Apprvd.

Planit I.E. Limited
E: info@planit-ie.com W: planit-ie.com
MANCHESTER
2 Back Grafton St., Altrincham, WA14 1DY
T: 0161 928 9281
LONDON
Unit 6 Waterside, 44-48 Wharf Road, London, N1 7UX
T: 0207 253 5678
LIVERPOOL
No. 8 Princes Parade, Princes Dock, Liverpool, L3 1DL
T: 0151 705 6746

Client Manchester City Council

Project Our Town Hall

Drg Title Detailed Paving Units - Drawing 2 of 3
Schedule of Perimeter Channel Units

Created on 26.07.19 Created by SR Approved by MS/KR

Scale As shown Size A1 Workstage Stage 5

Drg No. OTH-PLA-EE-ES-DWG-L-5018 Suitability S4 Revision C02

© Planit I.E. Limited