


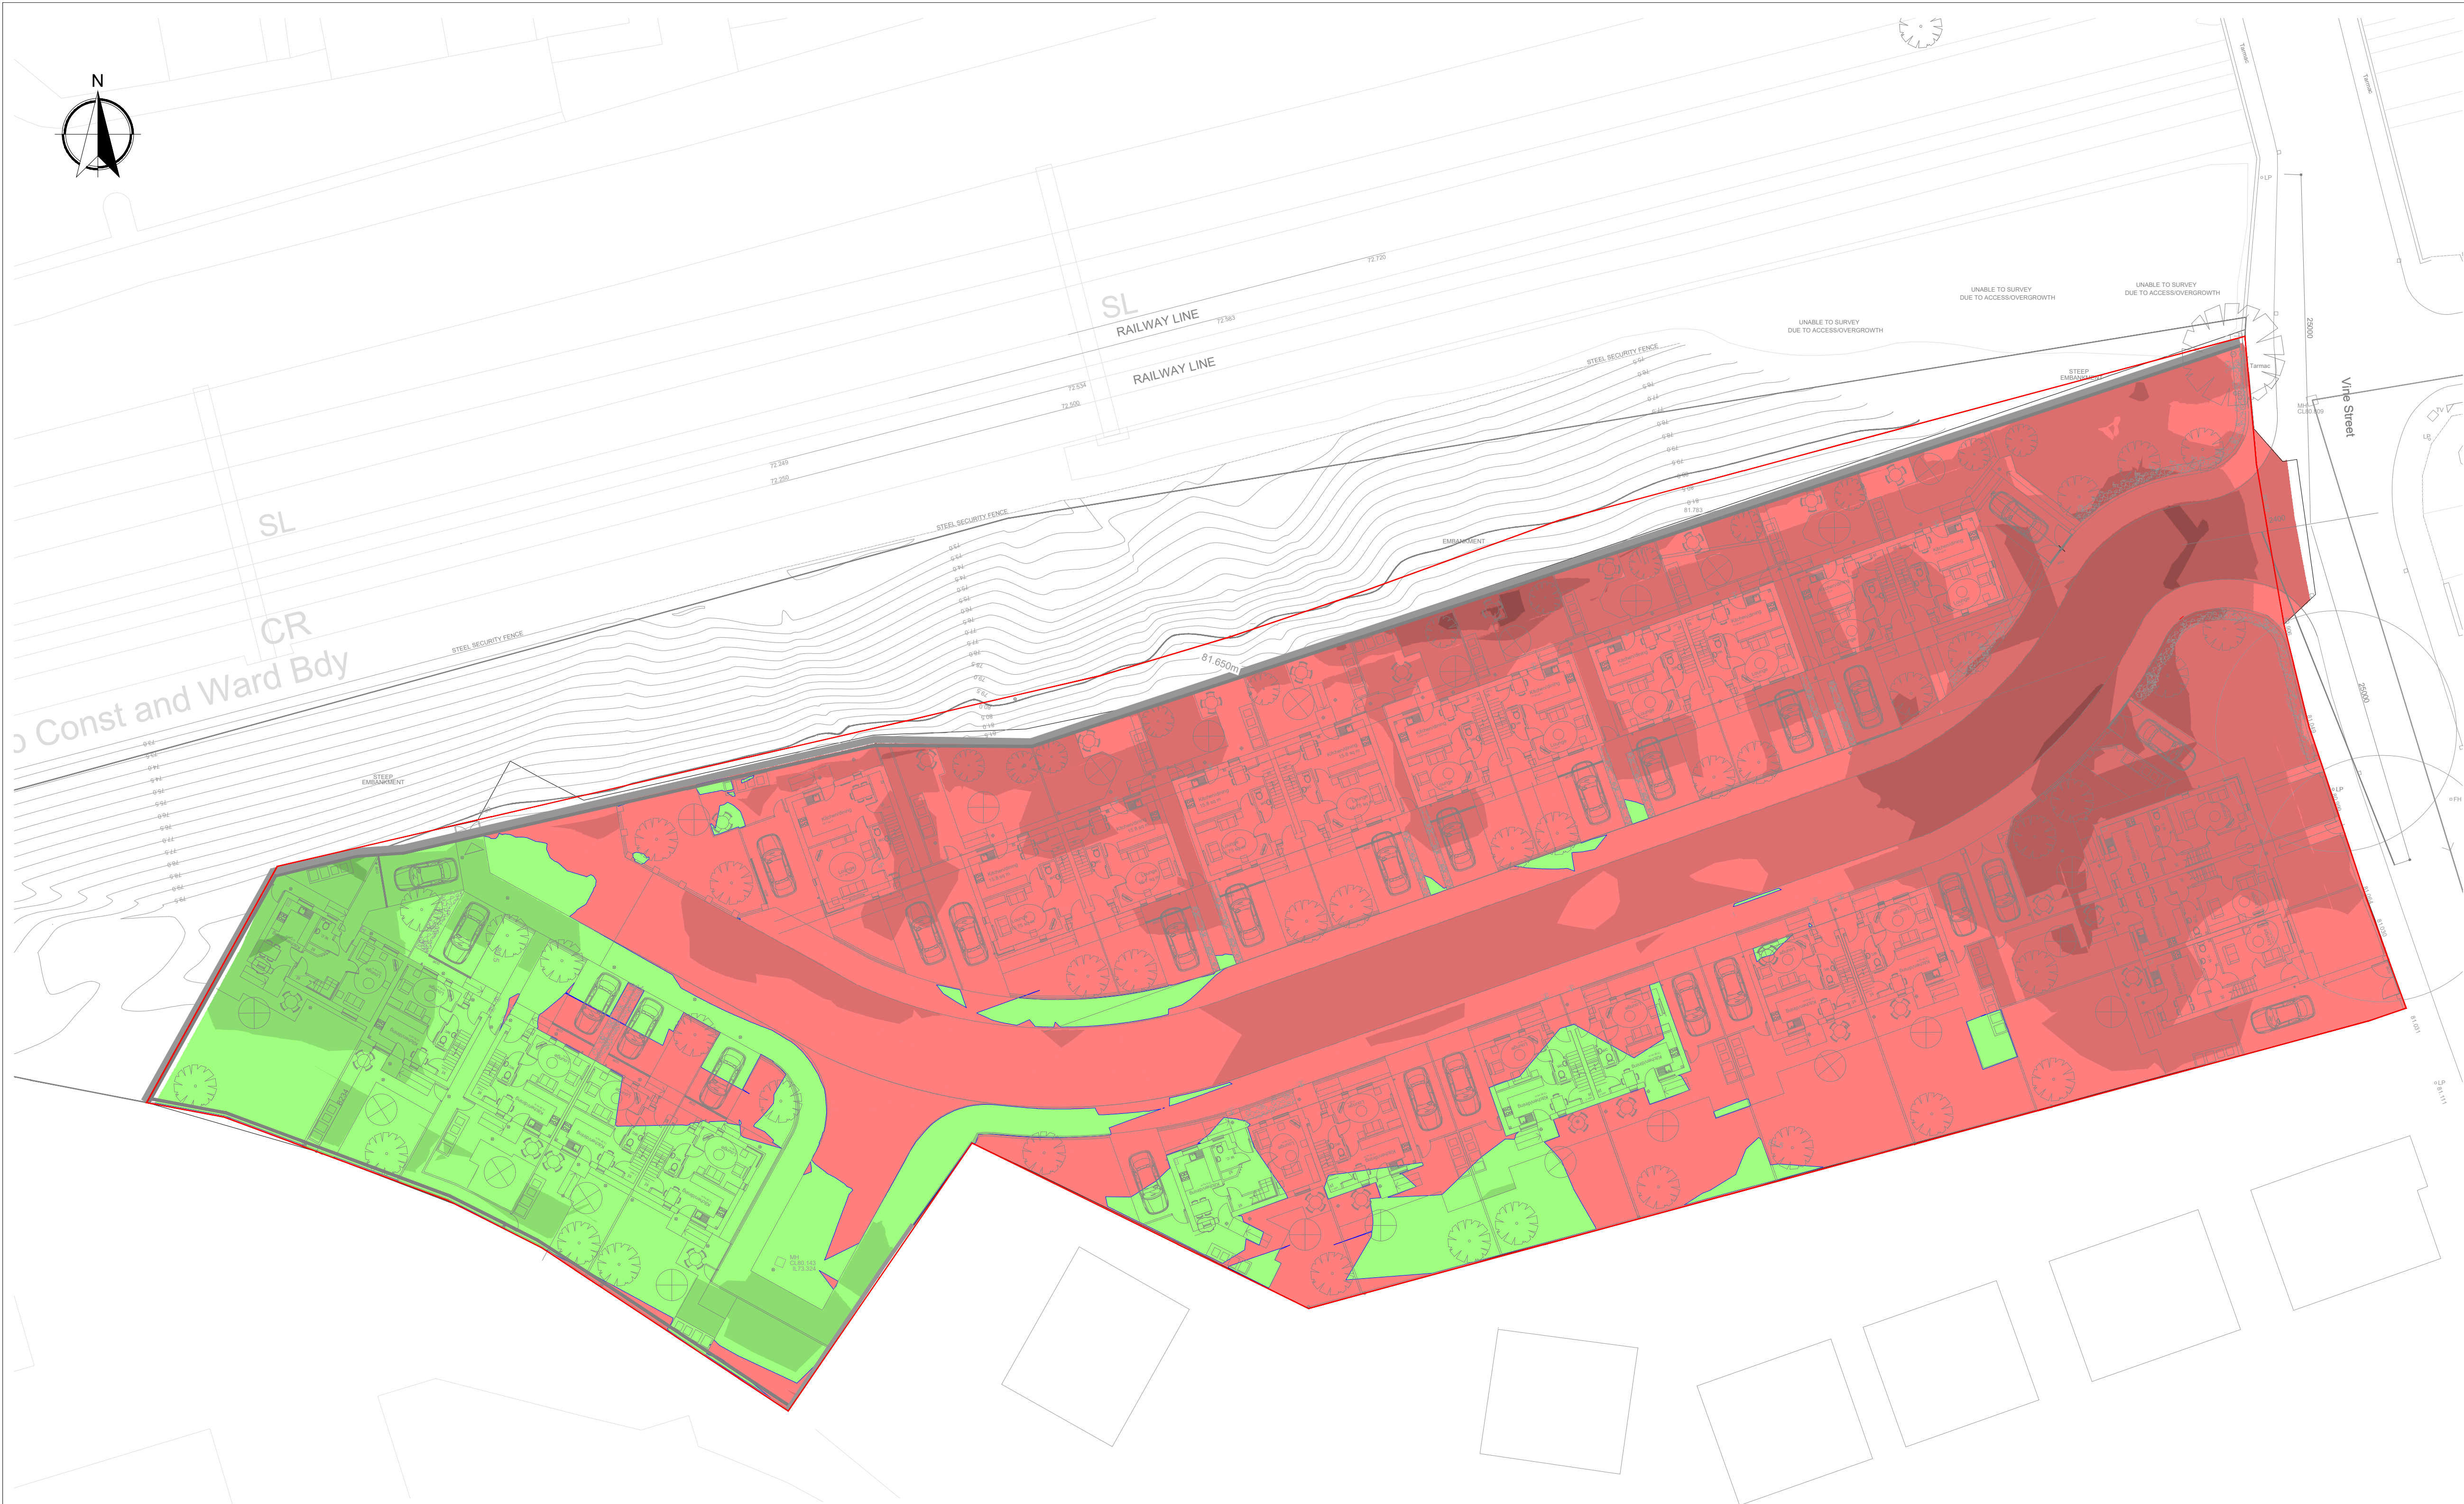

DISCLAIMER NOTES:

- THIS DOCUMENT IS COPYRIGHT OF THE ORIGINATOR AND MUST BE TREATED AS CONFIDENTIAL
- THIS DOCUMENT MUST NOT BE ALTERED, REPRODUCED OR DISTRIBUTED WITHOUT PRIOR WRITTEN CONSENT OF THE ORIGINATOR
- THIS DOCUMENT MUST NOT BE ALTERED - THE ORIGINATOR ACCEPTS NO RESPONSIBILITY FOR ANY DISCREPANCIES ARISING AS A RESULT OF THE ORIGINATORS INFORMATION BEING ALTERED BY OTHERS
- ANY DISCREPANCY MUST BE REPORTED TO THE ORIGINATOR
- DO NOT SCALE THIS DOCUMENT - USE FIGURED DIMENSIONS ONLY
- ALL DIMENSIONS MUST BE CHECKED ON SITE PRIOR TO COMMENCEMENT OF ANY RELATED WORKS
- THIS DOCUMENT MUST BE READ IN CONJUNCTION WITH ALL SUPPORTING DOCUMENTS PRODUCED BY THE ORIGINATOR AND OTHER PROJECT DISCIPLINES
- THE ORIGINATOR ACCEPTS NO RESPONSIBILITY FOR THE ACCURACY OF BACKGROUND INFORMATION PRODUCED BY THIRD PARTIES - THIS MUST BE TREATED AS INDICATIVE ONLY
- USERS OF THIS DOCUMENT ARE RESPONSIBLE FOR CHECKING WHICH REVISION IS CURRENT
- THE DOCUMENT STATUS "INFORMATION" OR "PRELIMINARY", INDICATES THAT THIS DRAWING IS FOR REFERENCE PURPOSES ONLY - THE ORIGINATOR WILL ACCEPT NO RESPONSIBILITY FOR THE COMPLETENESS OF INFORMATION UNDER THIS STATUS
- THE DOCUMENT STATUS "RECORD" OR "AS BUILT" HAS BEEN PREPARED, IN PART, BASED UPON INFORMATION FURNISHED BY OTHERS. WHILE THIS INFORMATION IS BELIEVED TO BE RELIABLE, THE ORIGINATOR ASSUMES NO RESPONSIBILITY FOR THE ACCURACY OF THIS "RECORD" OR "AS BUILT" DOCUMENT OR FOR ANY ERRORS OR OMISSIONS THAT MAY HAVE BEEN INCORPORATED INTO IT AS A RESULT OF INCORRECT INFORMATION PROVIDED TO THE ORIGINATOR. THOSE RELYING ON THE "RECORD" OR "AS BUILT" DOCUMENT ARE ADVISED TO OBTAIN INDEPENDENT VERIFICATION OF ITS ACCURACY

DRAWING NOTES:

KEY

SITE BOUNDARY	
0.0m - 0.5m CUT	0.0m - 0.5m FILL
0.5m - 1.0m CUT	0.5m - 1.0m FILL
1.0m - 1.5m CUT	1.0m - 1.5m FILL
1.5m - 2.0m CUT	1.5m - 2.0m FILL

FOR THE CUT AND FILL ANALYSIS THE FOLLOWING HAS BEEN ASSUMED.

- SITE STRIP OF - 100mm (COLOURED AREA ONLY)
- CUT MATERIAL IS SUITABLE TO BE GRADED AND REUSED AS FILL

ASSUMED FORMATION DEPTHS

PROPOSED LANDSCAPING	- 600mm
PROPOSED DRIVEWAY PARKING	- 380mm
PROPOSED BUILDING FOOTPRINT	- 610mm
PROPOSED PRIVATE FOOTWAY	- 230mm
PROPOSED ROAD	- 730mm
PROPOSED PUBLIC FOOTPATH	- 295mm
PILING MAT (3m OFFSET)	- 600mm

ASSUMED ARISING

TBC

FOR THE CUT AND FILL ANALYSIS SUMMARY

EXISTING SITE STRIP VOLUME = 595m³ [CUT]

EXISTING STRIP LEVEL TO FORMATION LEVEL VOLUME:

- = 2240m³ [CUT]
- = 381m³ [FILL]
- = NET = 1859 [CUT]

P04	AMENDED TO SUIT REVISED SITE LAYOUT AND UPDATED PROPOSED LEVELS	04.05.23	LWP	PB
P03	REVISED TO SUIT UPDATED PROPOSED LEVELS, ROAD AND WESTERN PLOT RAISED TO SUIT DRAINAGE	21.04.23	LWP	PB
P02	REVISED TO SUIT UPDATED ARCHITECTS SITE LAYOUT	14.04.23	LWP	PB
P01	ISSUED FOR COMMENT	28.10.20	AS	PG
REV	DESCRIPTION	DATE	BY	CHKD



5TH FLOOR
BELVEDERE HOUSE
12 BOOTH STREET
MANCHESTER, M2 4AW

TEL: 0161 833 9579
WWW.RIDGE.CO.UK

CLIENT:

KIRKLAND DEVELOPMENT LTD

IN ASSOCIATION WITH:

PROJECT:

VINE STREET
GORTON

TITLE:

EARTHWORKS CUT & FILL
ISOPACHYTES

ENG/TECH:	CSE:	ICSE:	SCALE: 1:250 @ A1				
AS	PG	PB	STATUS ISSUE PRELIMINARY				
STATUS: PRELIMINARY							
UNLESS ISSUED FOR CONSTRUCTION - WORKS AT CLIENT/CONTRACTORS RISK							
SUITABILITY: SO - Initial Status or WIP							
PROJECT:	ORG:	ZONE:	LEVEL:	TYPE:	ROLE:	NUMBER:	REV:
VSG	RDG	XX	XX	DR	C	0002	P04

CONTRACTOR TO NOTE THAT THERE WILL BE SOME MATERIAL REQUIRED TO BE TAKEN OFF SITE. BASED ON CURRENT INFORMATION AND ASSUMPTIONS NOTED ON THIS DRAWING WE BELIEVE THE VOLUME WILL BE APPROXIMATELY 2454m³ OF TOPSOIL FROM SITE STRIP. HOWEVER THIS FIGURE IS AN ESTIMATE ONLY AND MAY VARY DEPENDING ON SUITABILITY OF MATERIAL. NO BULKING OR COMPACTION FACTORS APPLIED.