


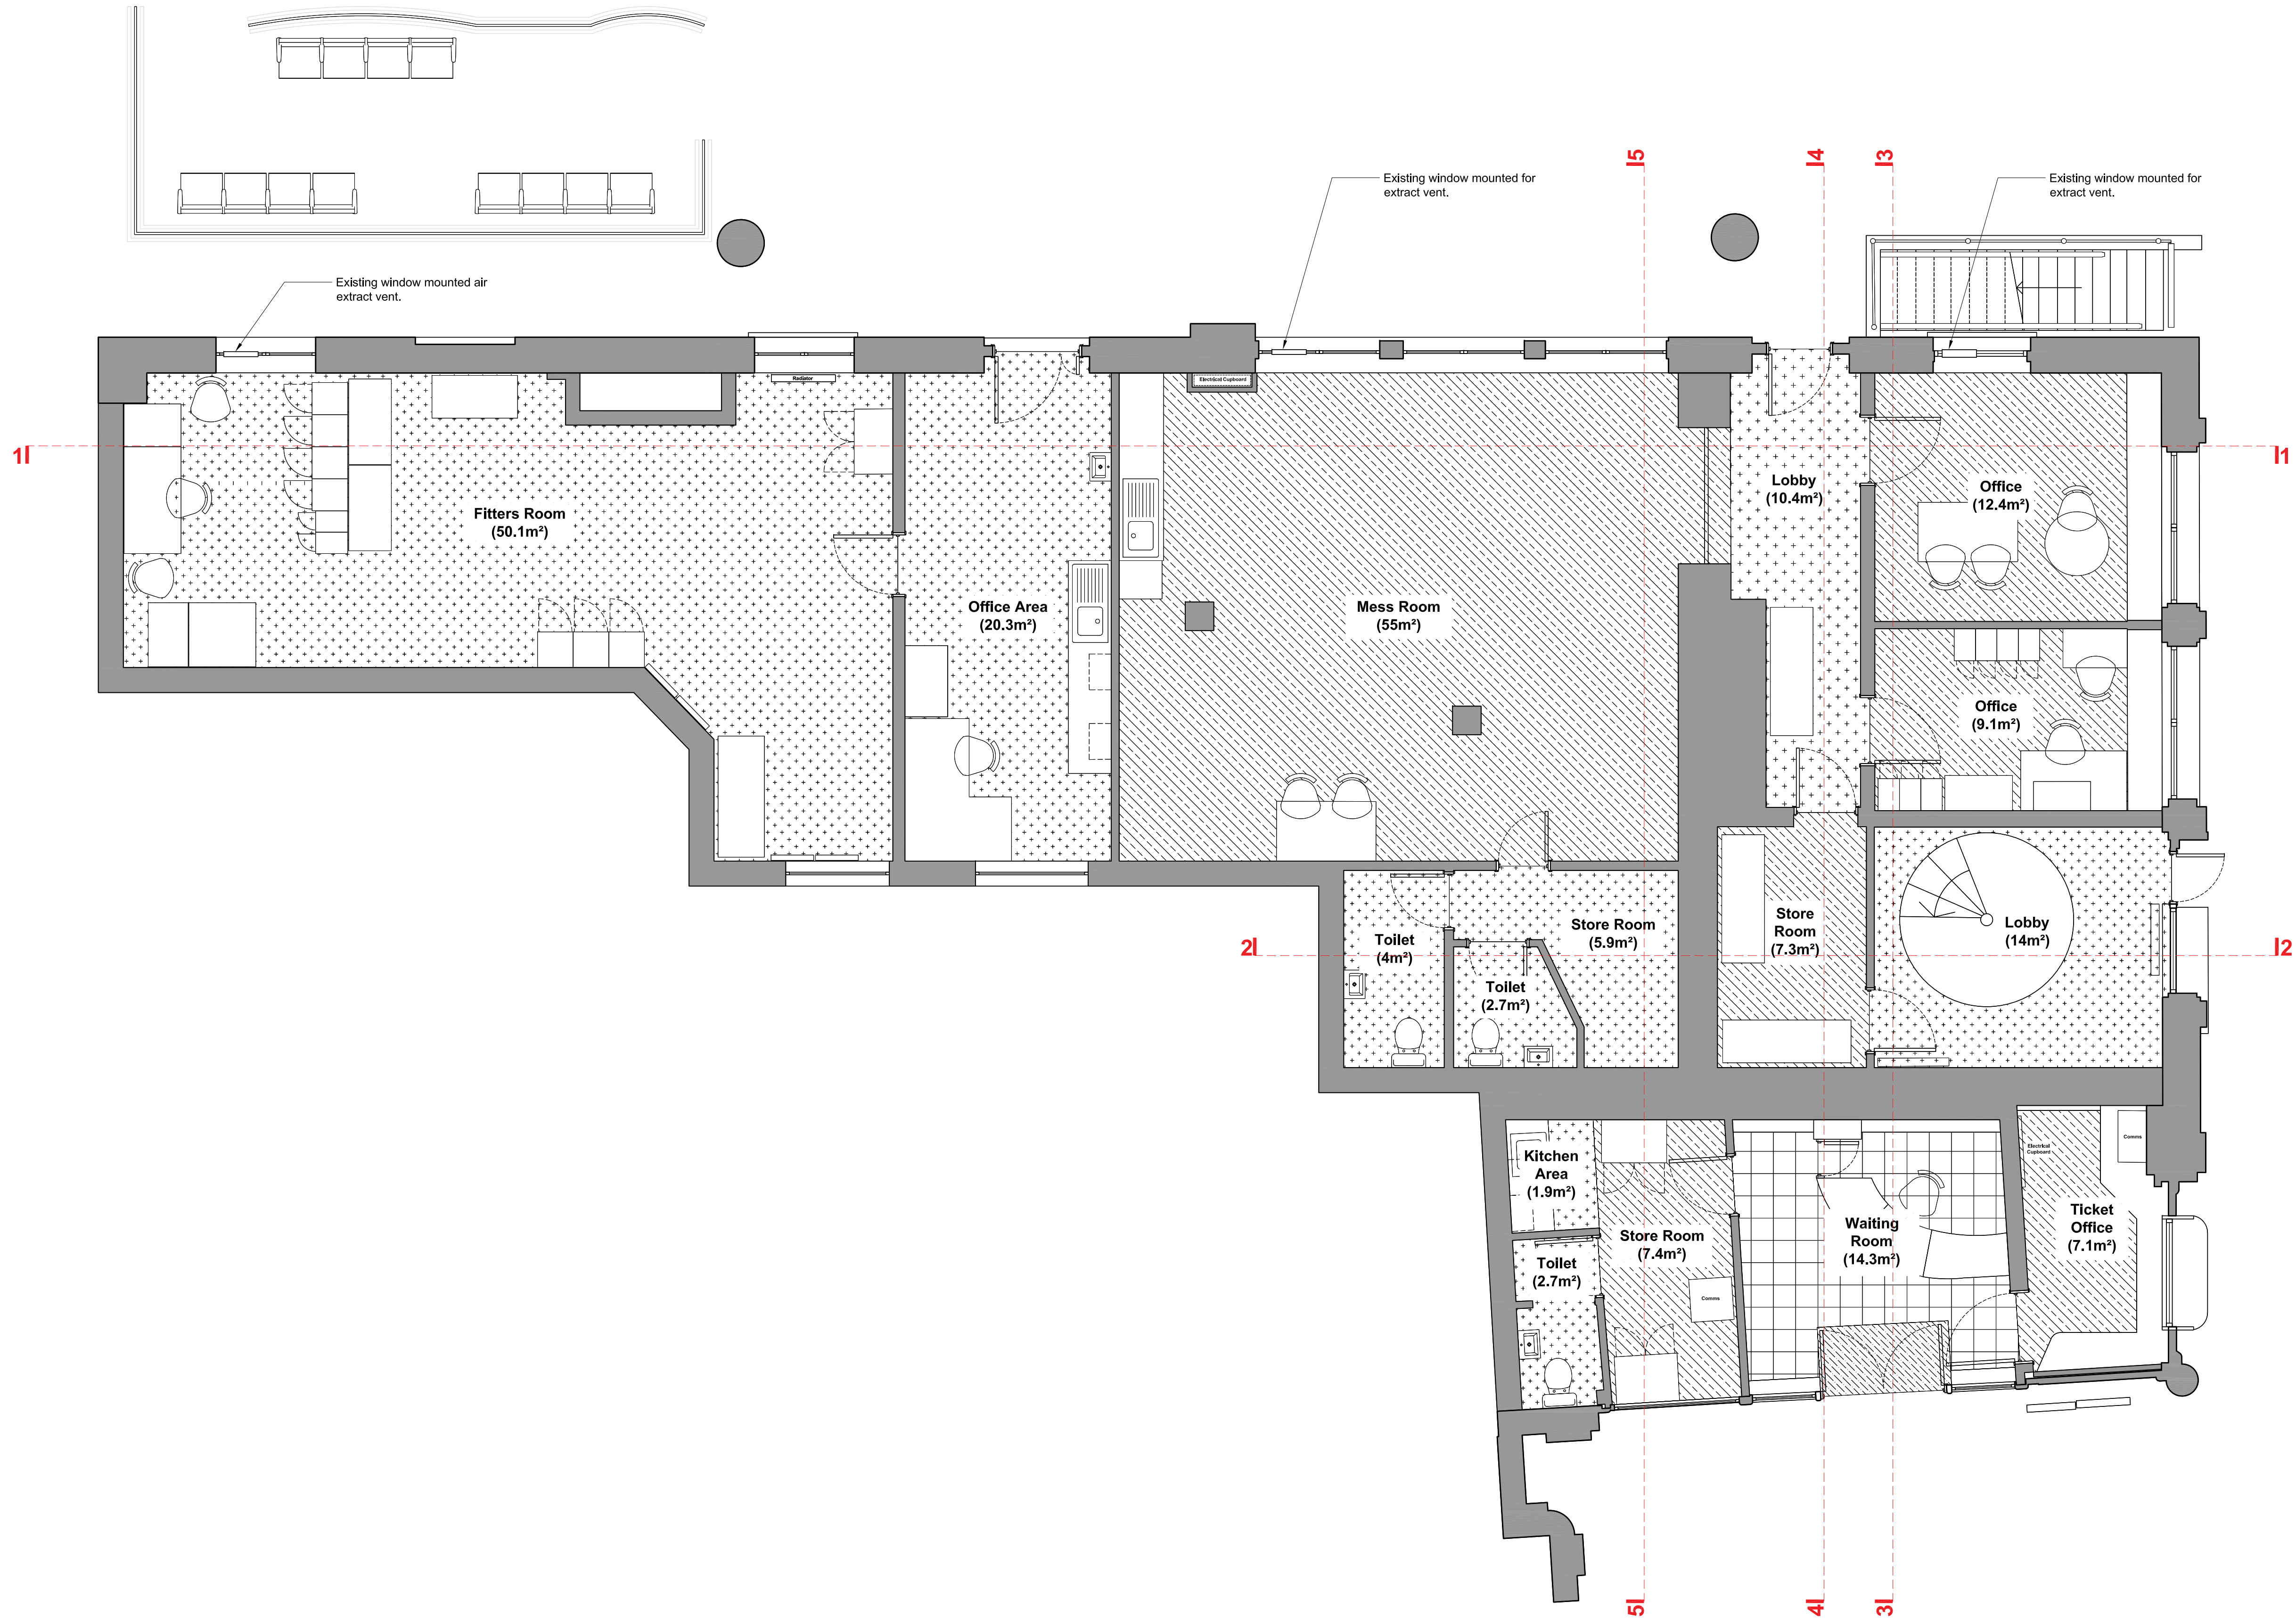

01 EXISTING GA PLAN
Scale 1:50 @ A1

©
DO NOT SCALE. Use figured dimensions only. Contractor is to check all dimensions before commencement of works. This drawing is copyright. This data to be used as well the only - not as line data. This drawing must only be used for the purpose for which it is supplied.

- KEY**
- Vinyl Flooring
 - Carpet flooring
 - Tiled flooring

A	16/09/25	MH	FOR LISTED BUILDING CONSENT	AF	RS
/	17/09/24	EM	FOR LISTED BUILDING CONSENT	AF	RS
no.	date	by	revision details	Ckd	App

STRALA architects
3rd Floor, 9 Stevenson Square
Northern Quarter, Manchester, M1 1DB
Tel: 0161 236 5866
E: office@strazarch.co.uk



project
ELR: MC.V. MILEAGE: 0m 00ch. OS Ref: SJ839990
**MANCHESTER VICTORIA TRAIN STATION
CIF WORKS**

drawing status
FOR LISTED BUILDING CONSENT

drawing title
EXISTING GA PLAN

drawn by	date	checked by	date
MH	16/09/25	AF	16/09/25

CRE Approved by	date	CEM Reviewed by	date
AF	16/09/25		

Network Rail dwg no.	revision no.	sht no.
	A	1 of 1

consultant dwg no.	scale	sht size
3266-LBC002	1 : 50	A1