



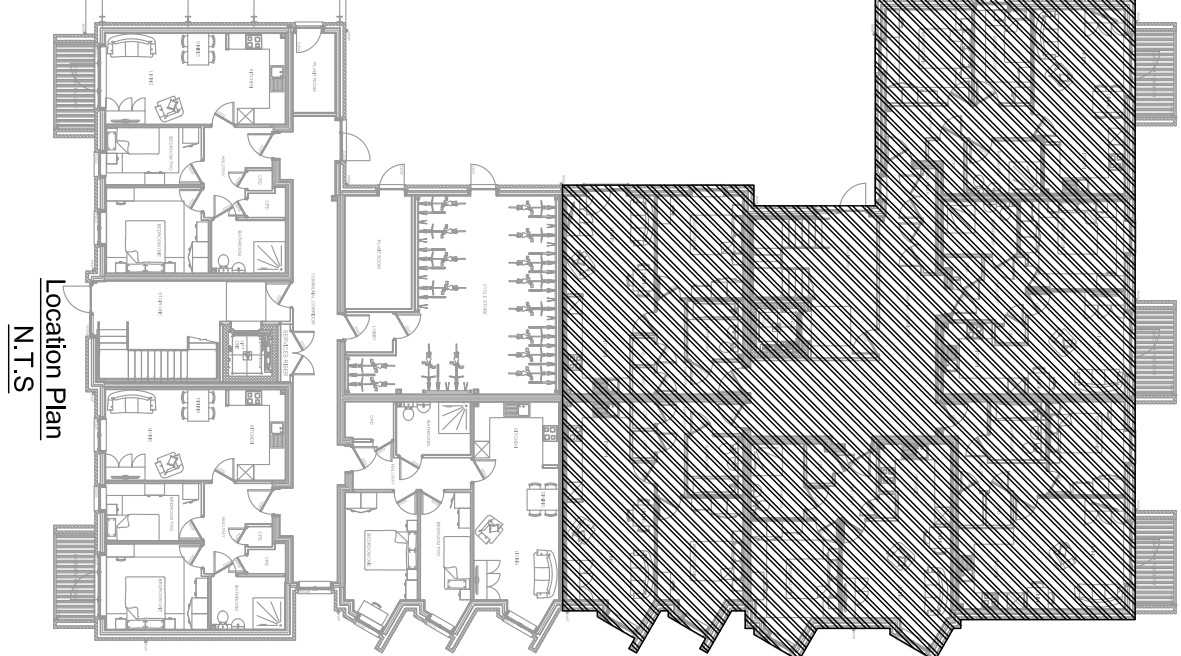

30	Comment Issue Only.		
C1	01		K.K C.M
25			
Revision:	Description:	Drawn:	Checked:

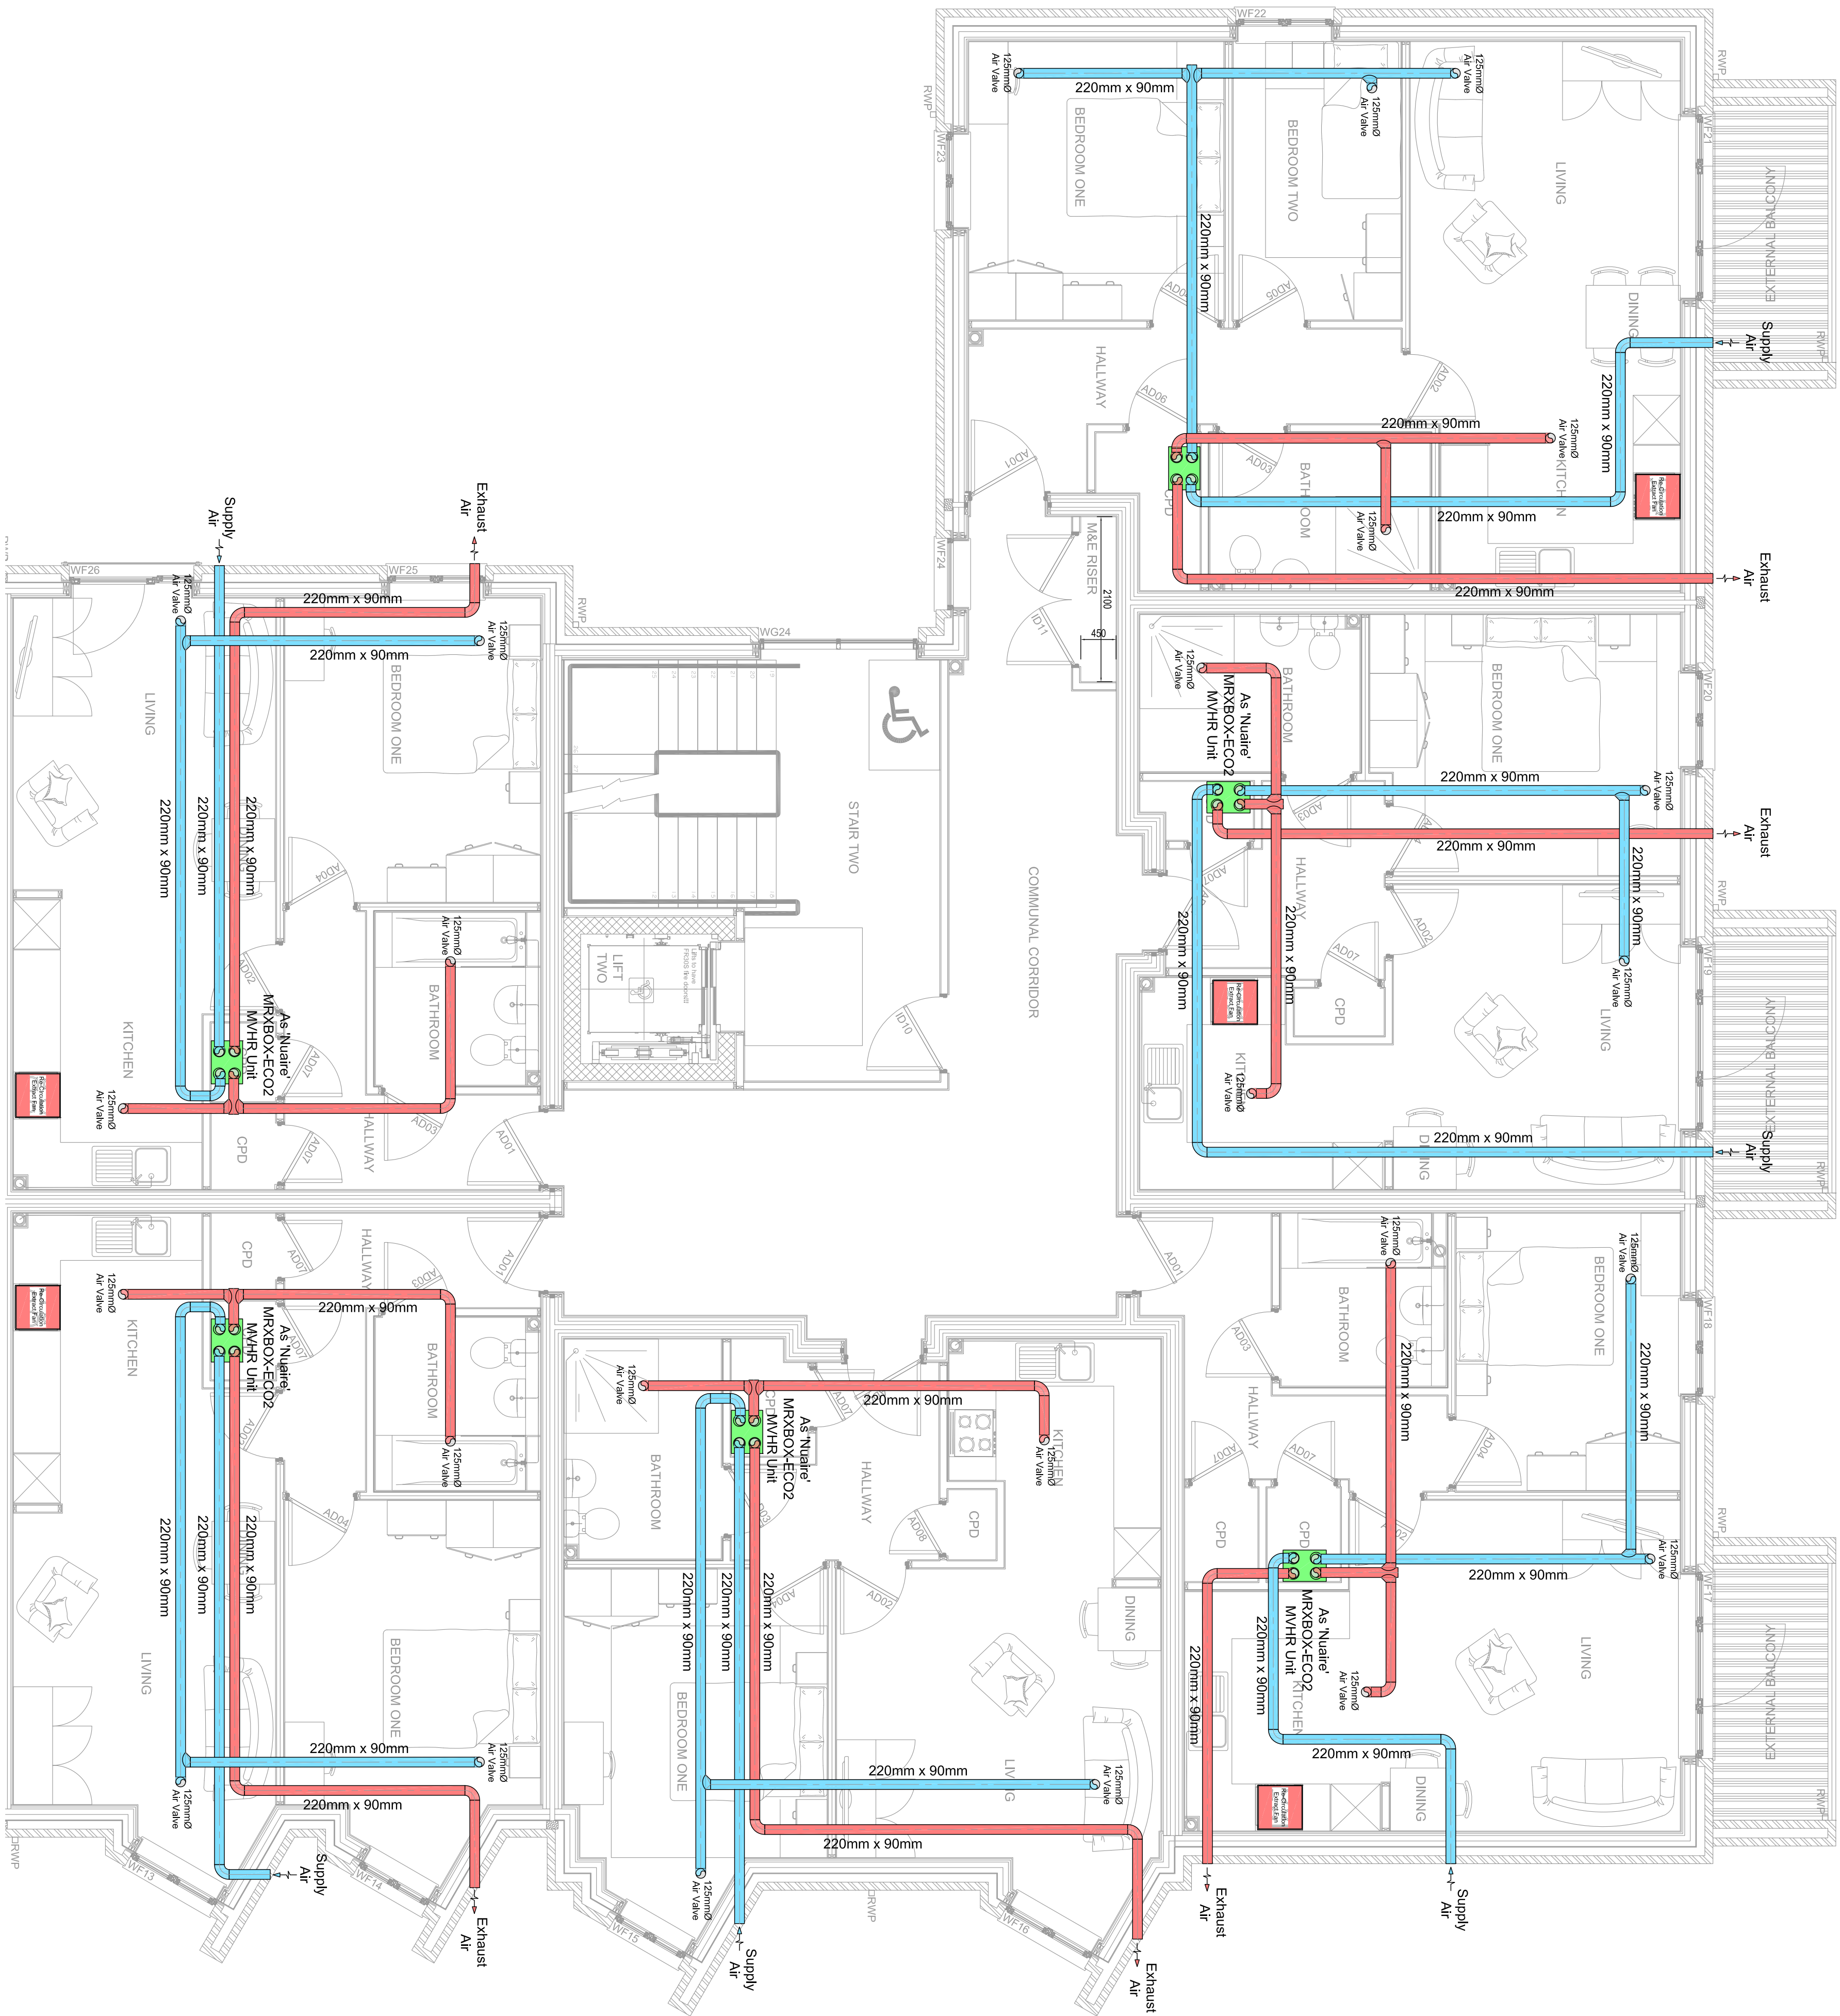

Building Services Consultants
Suite 4, Harwood Business Centre
2 Fairfield Road, Buxton, SK17 7DP

Project: Challenger Building Services Ltd
Apartment Development
Albany Road, Chelton

Title: First Floor
Proposed MVR Layout
2 of 2

Drawing no:	Revision:
0507-01-M400.2	C1
STATUS:	COMMENT ISSUE
Drawn:	Checked:
K.K	C.M
Date:	Scale:
JAN 2025	1:50@A1