



External Escape Door and Location/ Elevations





External Escape Door and Stone Surrounding Details





External Escape Door and Escape Route




External Escape Door and Internal Details

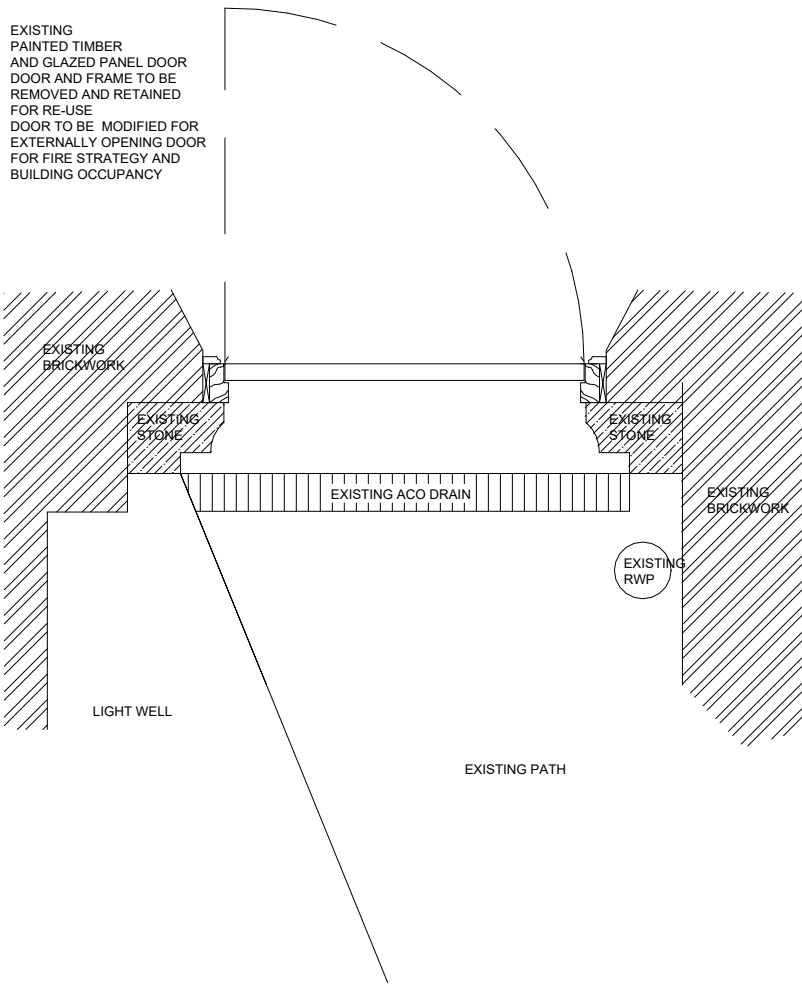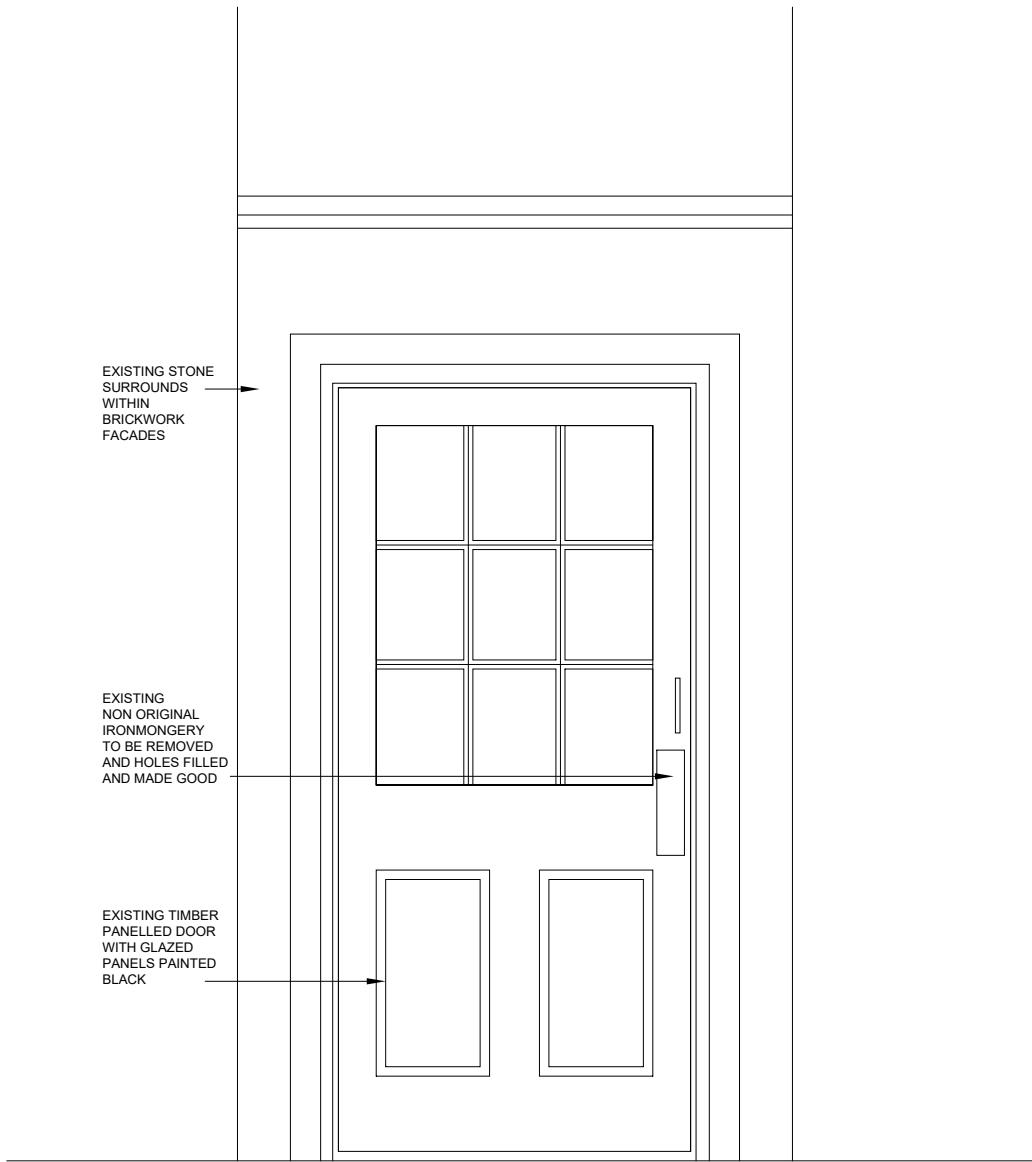



Existing Elevation and Plan Details
1 : 20

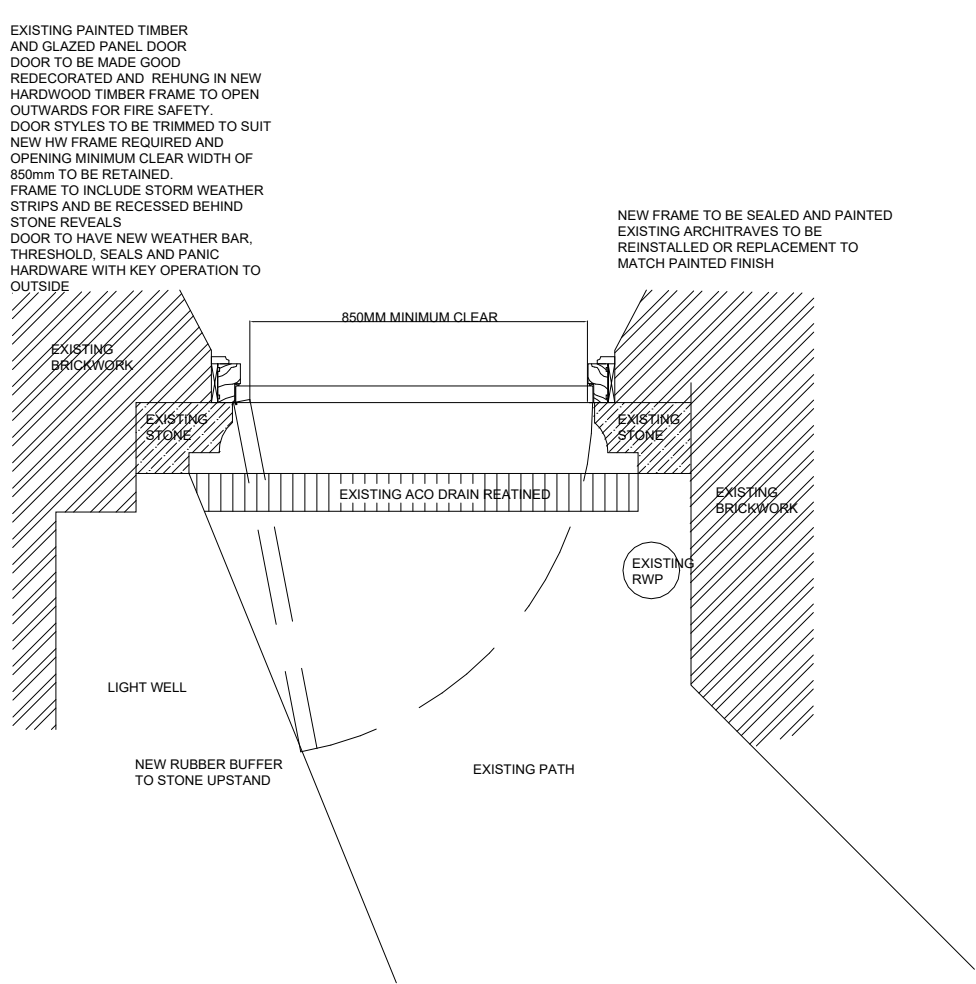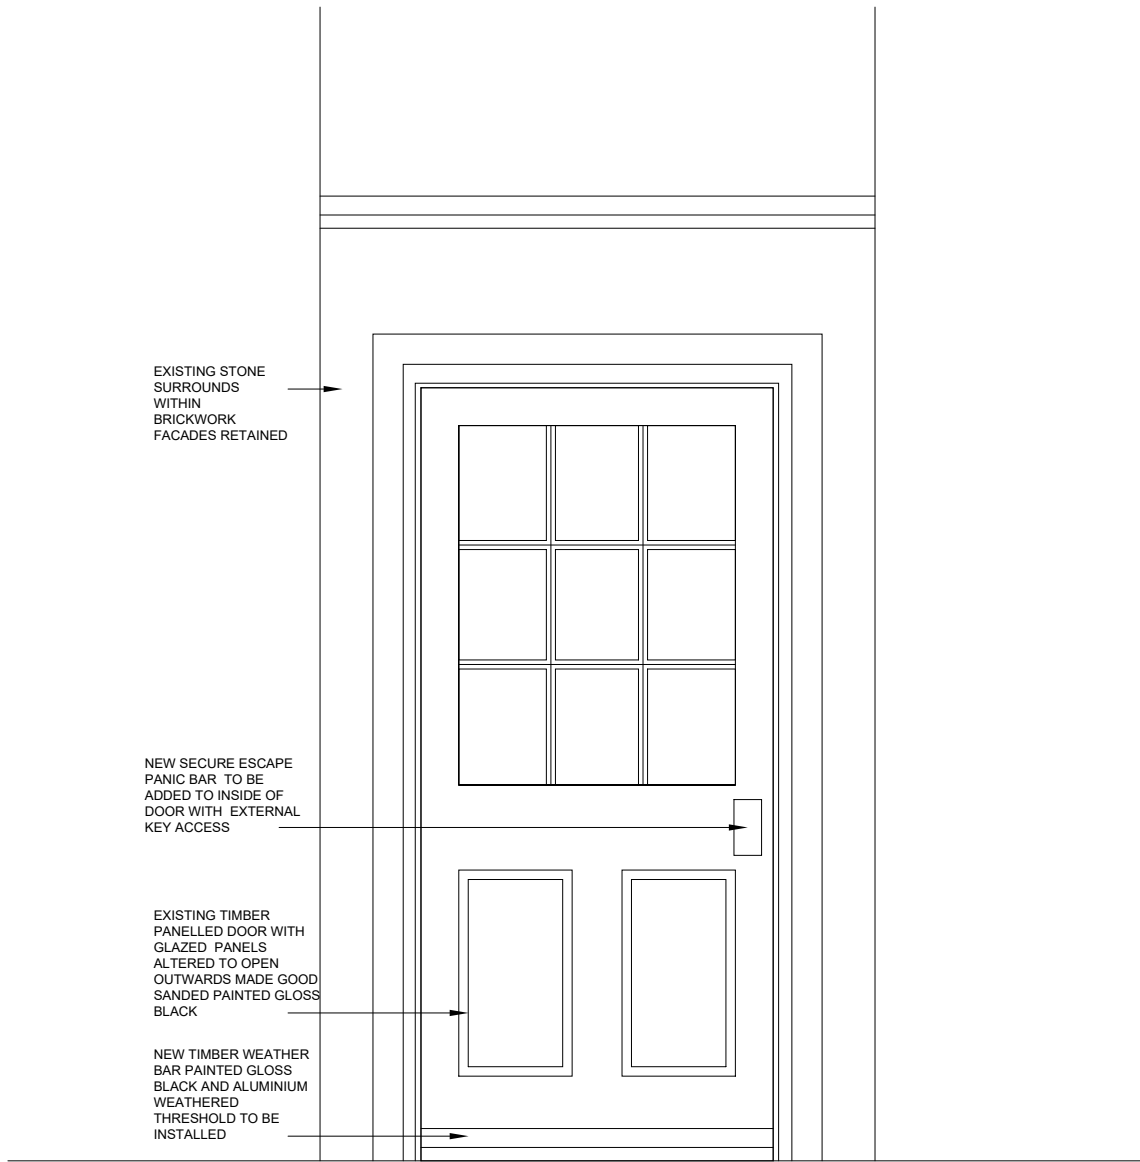

Proposed Elevation and Plan Details
1 : 20

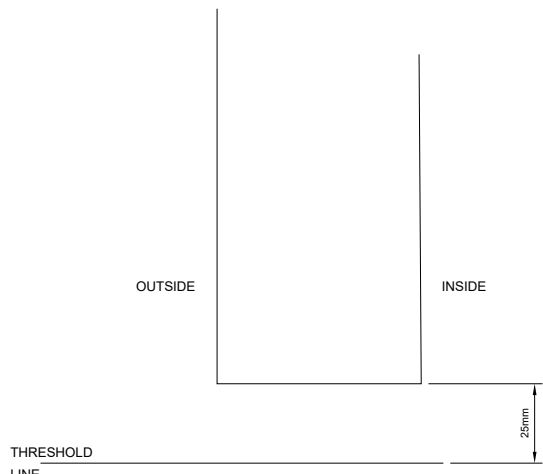

Existing threshold and Non original hardware detail
1 : 2

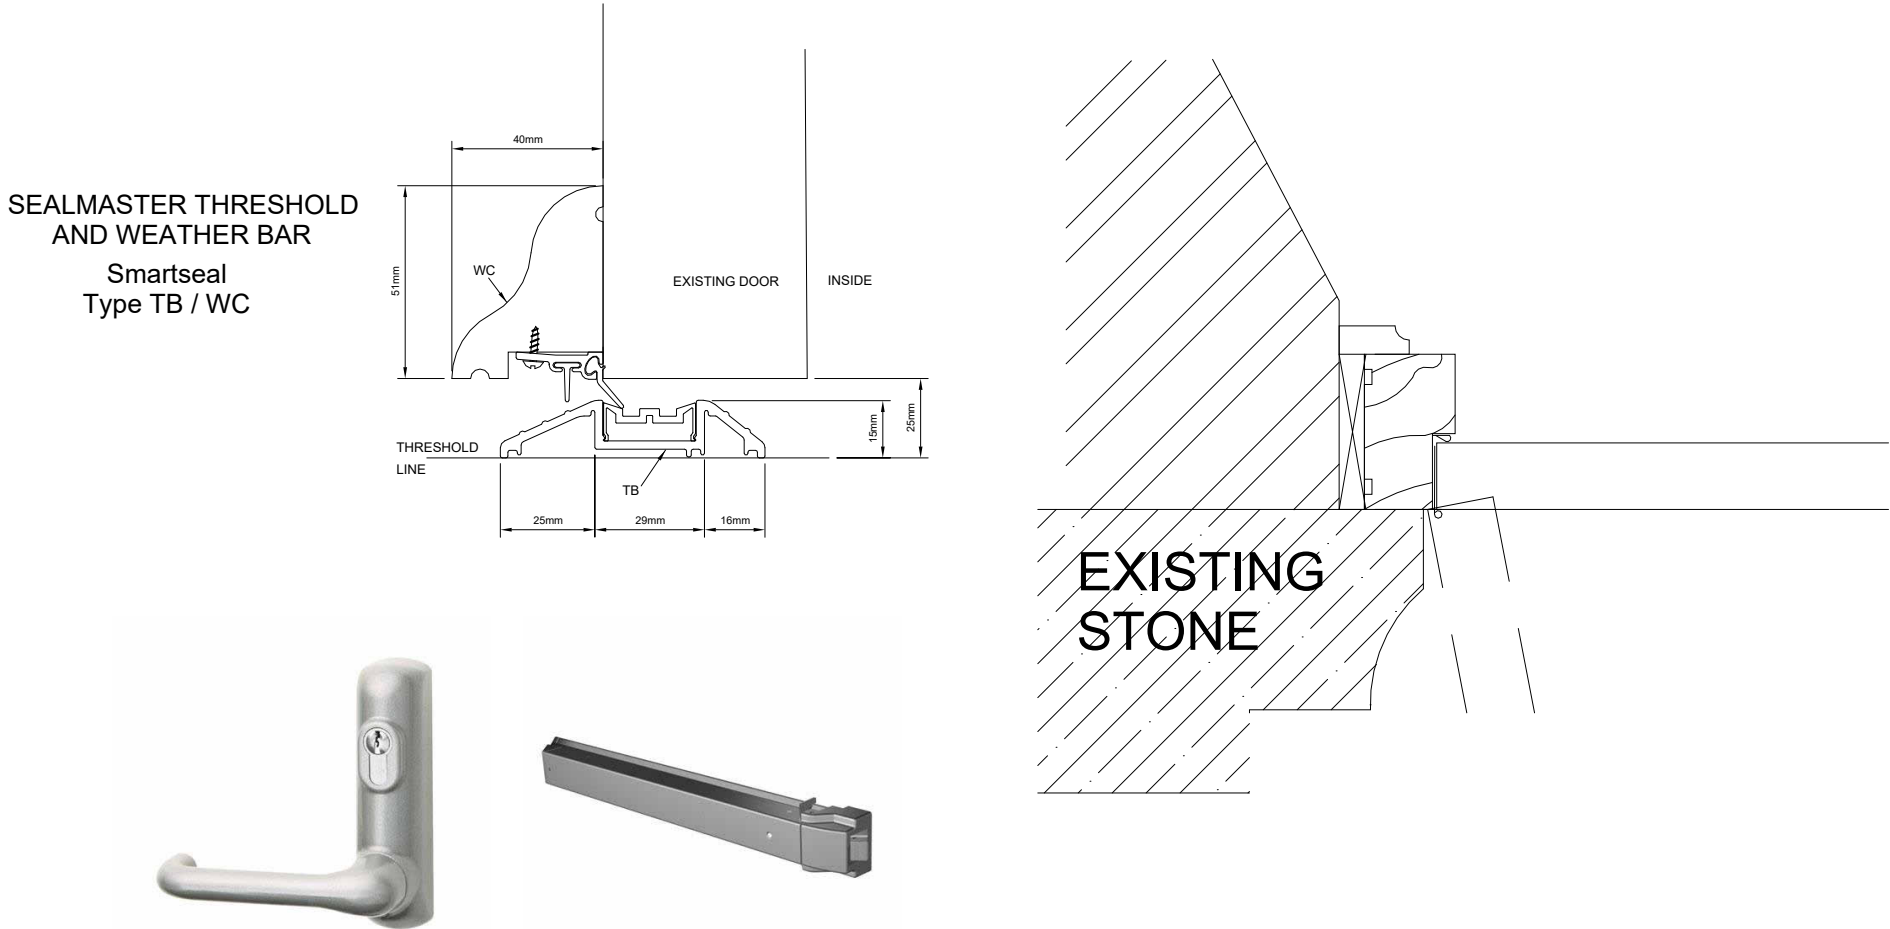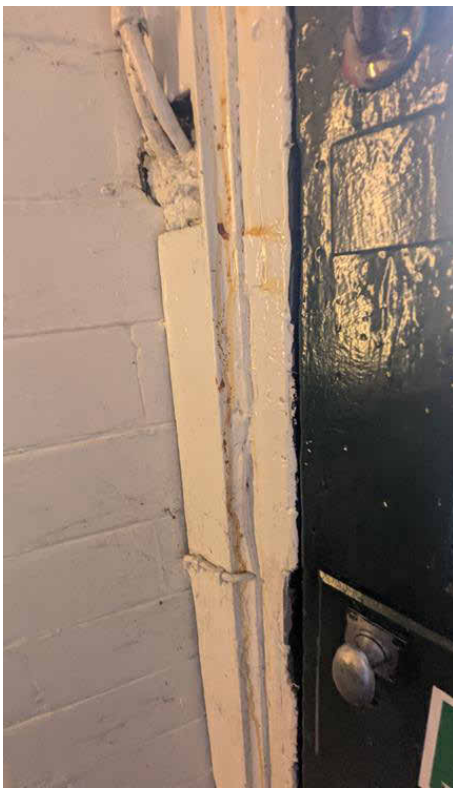

Proposed threshold, Jam and Non original hardware detail
1 : 2

- NOTES
- DO NOT SCALE FROM THIS DRAWING.
 - ALL MEASUREMENTS ARE IN MILLIMETRES UNLESS STATED OTHERWISE.
 - THIS DRAWINGS IS TO BE READ IN CONJUNCTION WITH THE SPECIFICATION AND ALL RELEVANT ARCHITECTURAL, ELECTRICAL, MECHANICAL AND STRUCTURAL DRAWINGS.
 - UNIVERSITY OF MANCHESTER. THIS DRAWING MUST NOT BE REPRODUCED WITHOUT PERMISSION.
 - DIRECTORATE O ESTATES AND FACILITIES TO BE NOTIFIED OF ANY DISCREPANCIES.

Scale Bars		TO BE USED ONLY AS GUIDANCE			
1:100	mm	0	1000	2000	3000
1:200	mm	0	1000	2000	3000
1:500	M	0	5	15	25
1:1250	M	0	10	30	50

P04 Stage 4 Tender Issue	21.08.25	MD
P03 Stage 4 Issue	24.07.25	MD
P02 Stage 4 Draft Issue	04.07.25	MD
P01 Issued for comment	11.06.25	MD
Rev Description	Date	By

MANCHESTER 1824 The University of Manchester Directorate of Estates and Facilities Beyer Building The University of Manchester Oxford Road Manchester M13 9PL	Fairhursts: Fairhurst Architects 5th Floor 31 Dale Street Manchester M1 1EY +44 (0)161 831 7300
--	--

Drawing Status	STAGE 4
----------------	---------

Project	University of Manchester ITS & Computer Science
---------	---

Building Name	Eddie Newcomb	Building No.
Site Name	Burlington Street	
Sub Site Name		

Drawing Title	External Door Modification Details
---------------	------------------------------------

PM Avision Young	Drawn KMD	Checked KMD	Authorised
Scale @A1 As indicated	Date 21.08.25	Date 21.08.25	Date
Drawing No. 7808-FA-EN-00-DR-A-23200	Revision P04		