

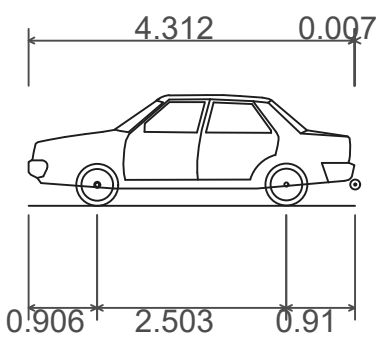
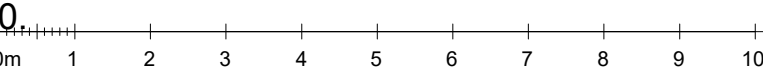


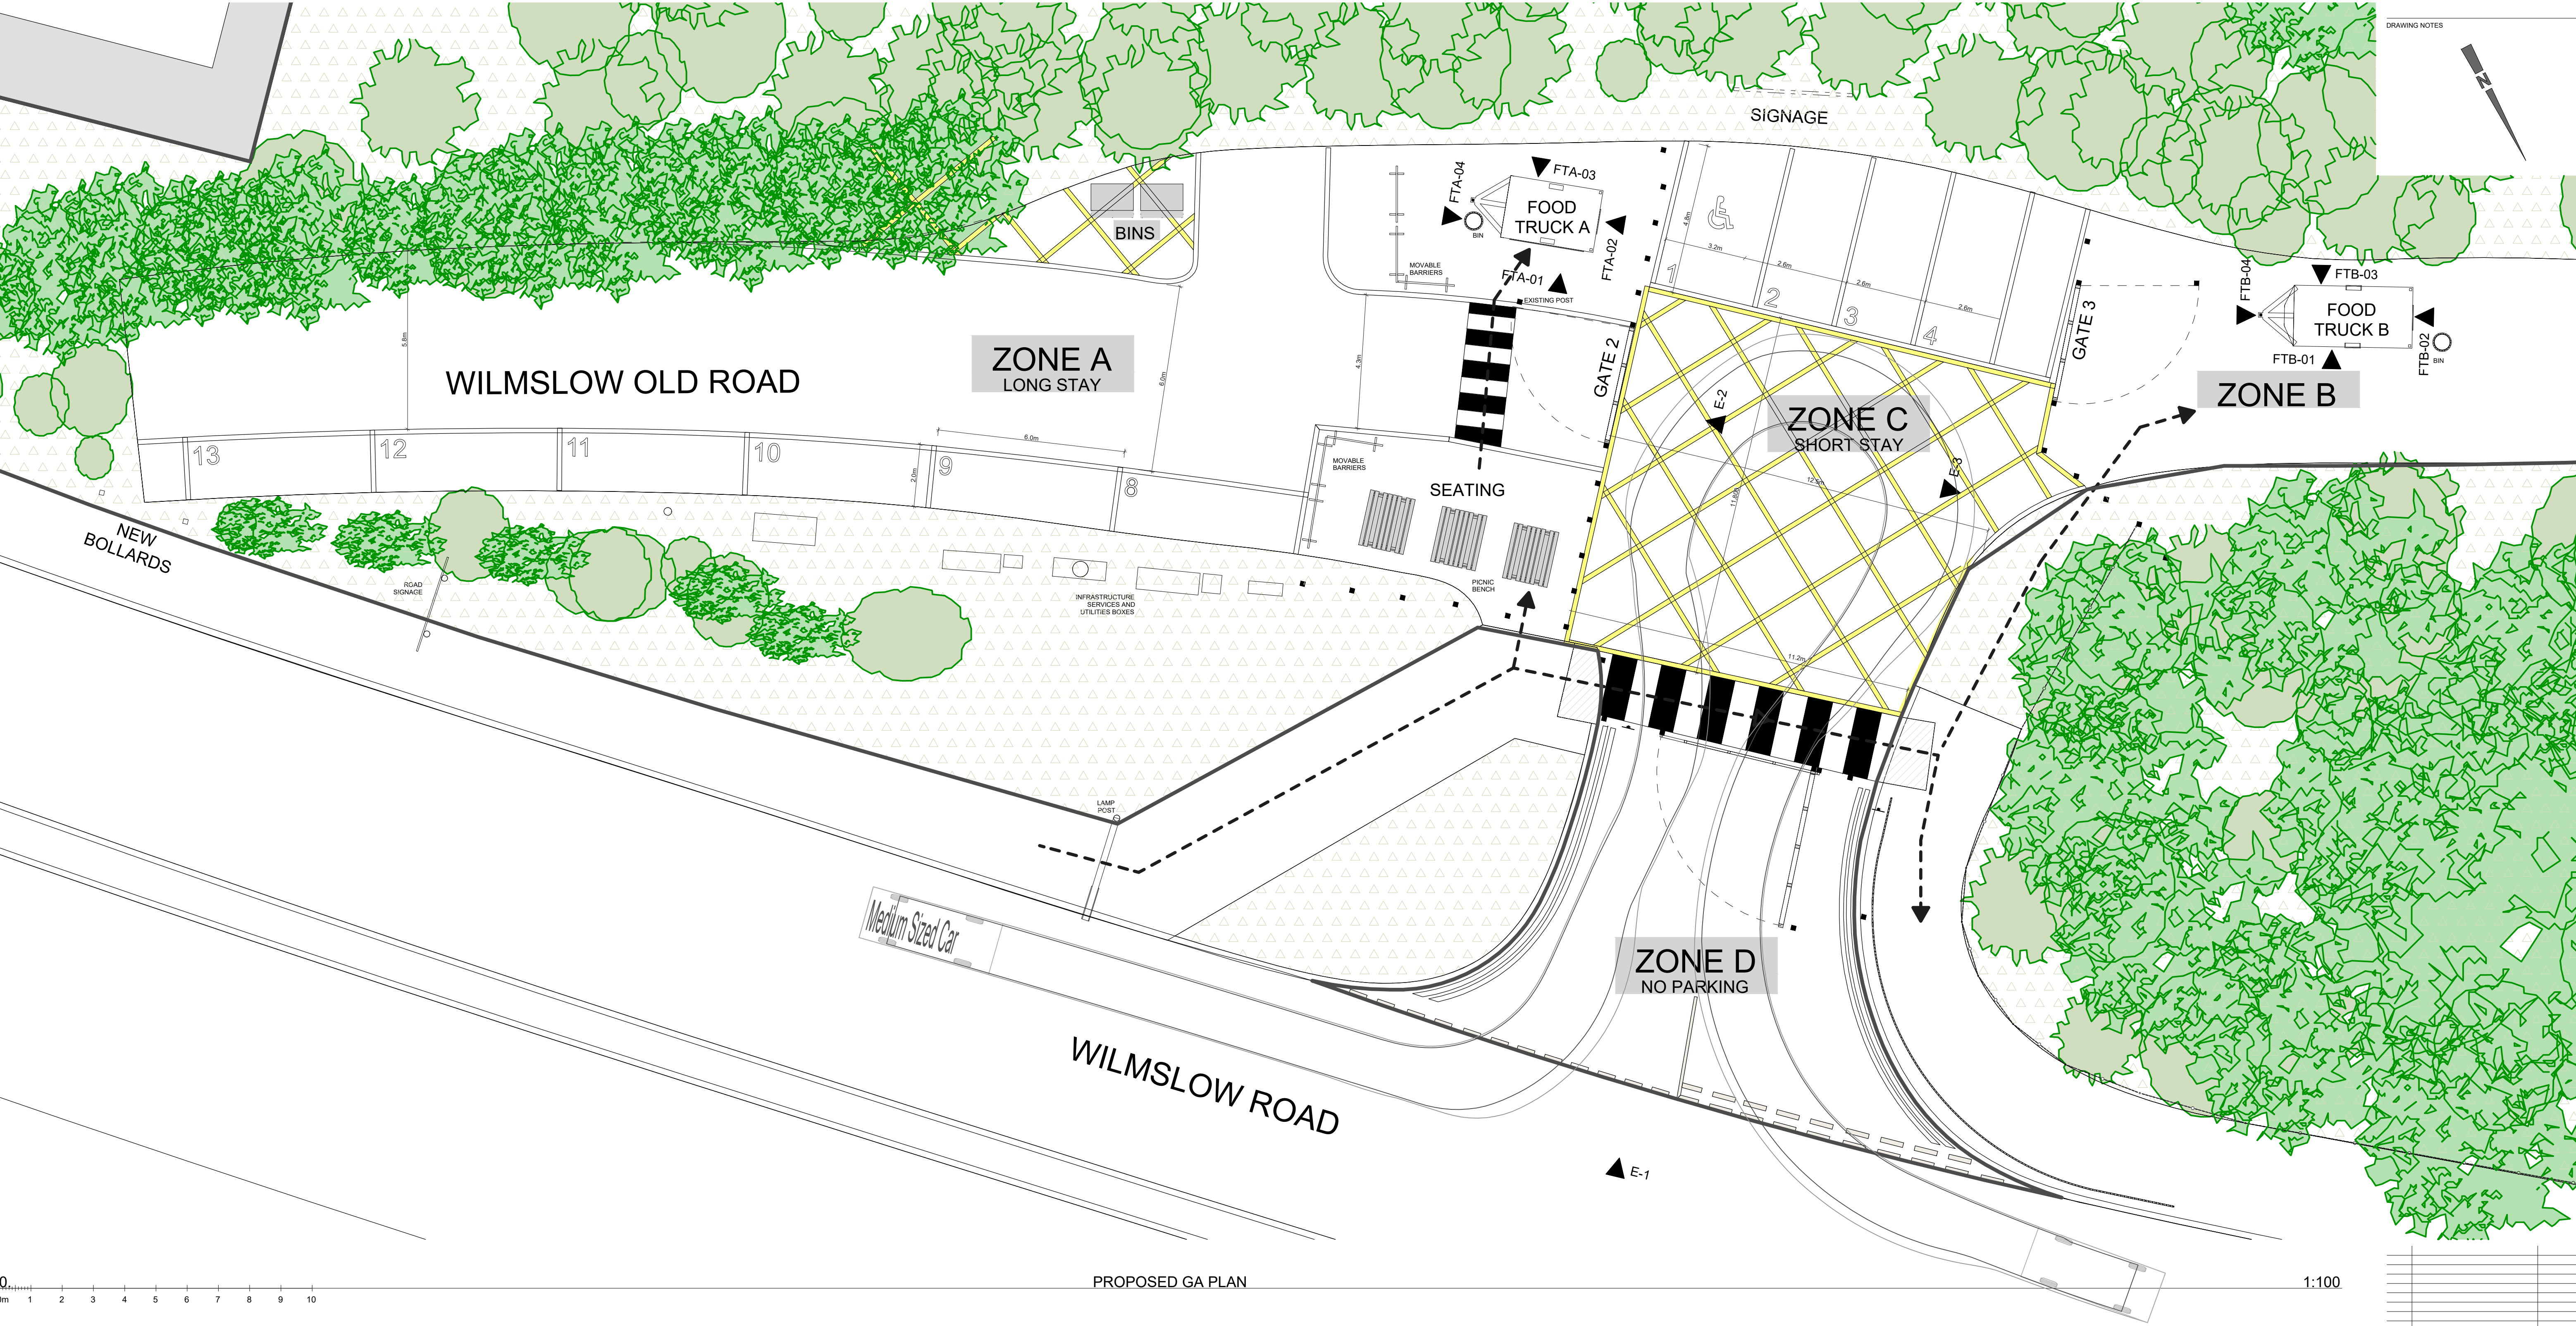

Medium Sized Car	
Overall Length	4.319m
Overall Width	1.686m
Overall Body Height	1.466m
Min Body Ground Clearance	0.228m
Max Track Width	1.591m
Lock to lock time	4.00s
Kerb to Kerb Turning Radius	5.042m

DRAWING NOTES

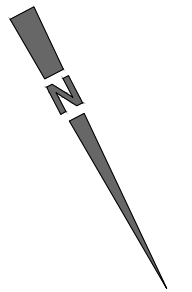

RevID	Change Name	Date

PROJECT STATUS	PLANNING
PROJECT NUMBER	25-1000-A
CLIENT	MR.D. MURTAGH
SITE ADDRESS	A538 LAY-BY WILMSLOW OLD ROAD, MANCHESTER M90 5AA
PROJECT DESCRIPTION	CATERING UNITS
DRAWING TITLE	PROPOSED GA DRAWINGS

SWEEP PATH ANALYSIS