


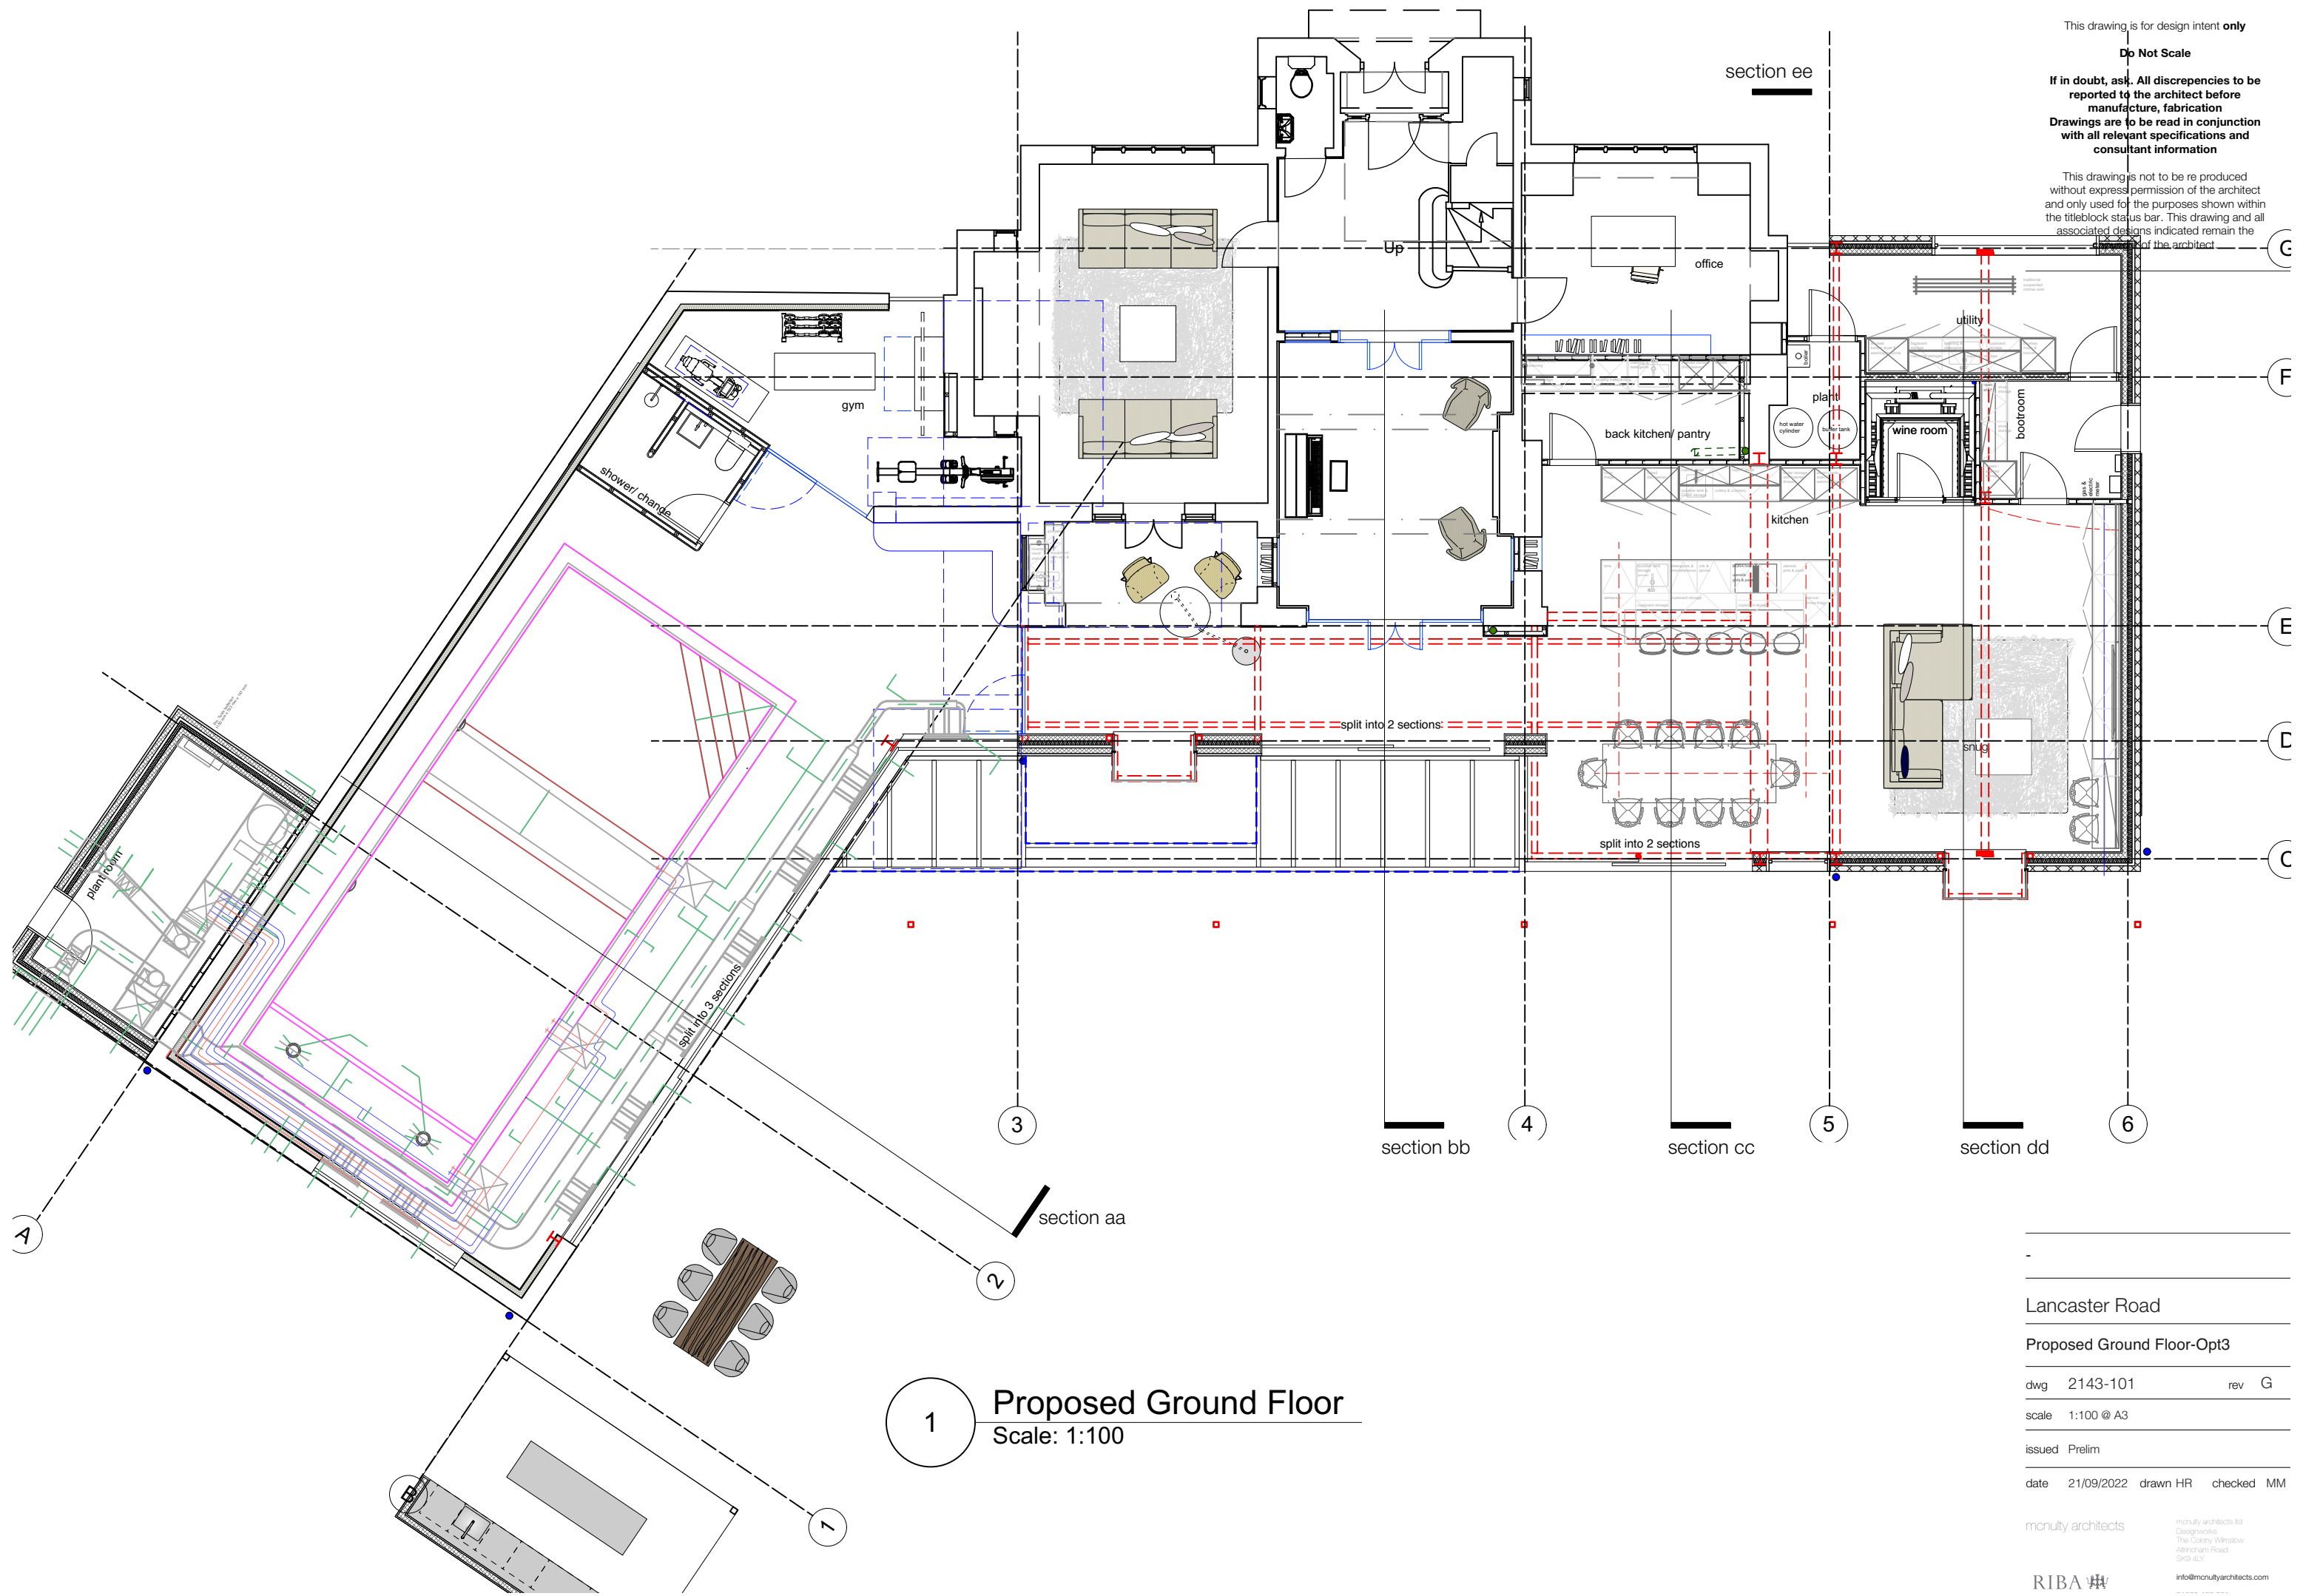

This drawing is for design intent only

Do Not Scale

If in doubt, ask. All discrepancies to be reported to the architect before manufacture, fabrication

Drawings are to be read in conjunction with all relevant specifications and consultant information

This drawing is not to be reproduced without express permission of the architect and only used for the purposes shown within the titleblock status bar. This drawing and all associated designs indicated remain the property of the architect

1 Proposed Ground Floor
Scale: 1:100

Lancaster Road

Proposed Ground Floor-Opt3

dwg 2143-101 rev G

scale 1:100 @ A3

issued Prelim

date 21/09/2022 drawn HR checked MM