




P:\2018\1892 ST JOHNS\01 CAD\02 SHEET LAYOUT\2279 T1 NOVATION\T1-EXA-G710-DE-XX-601 T1 HARD LANDSCAPE DETAILS - EDGES.DWG

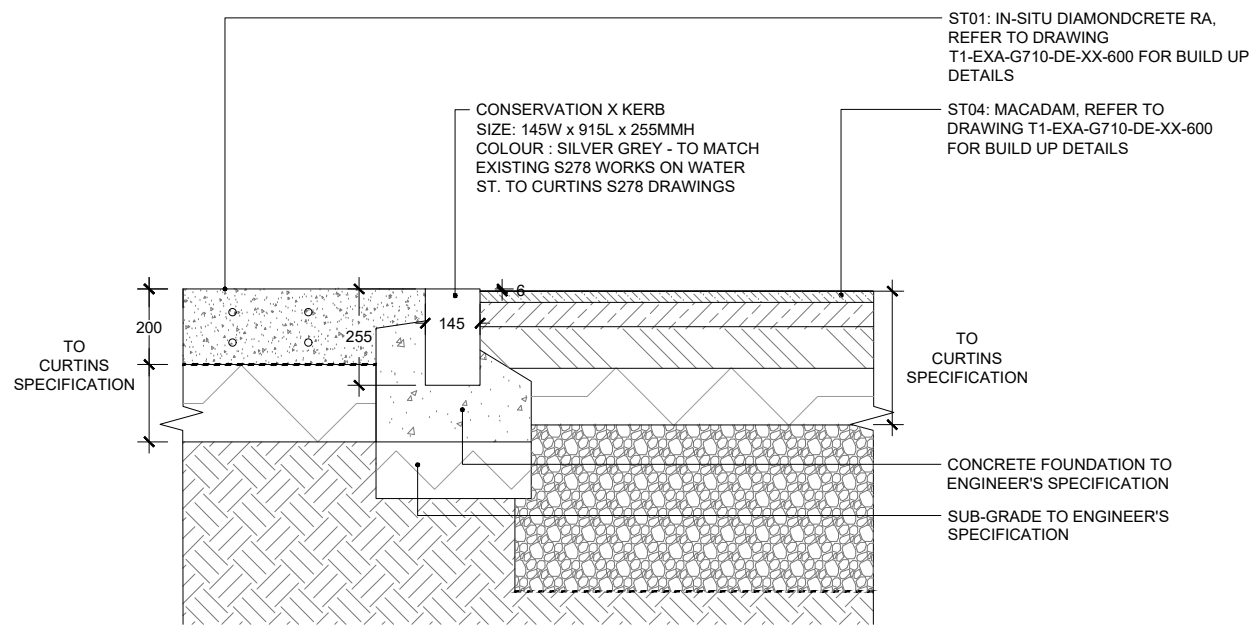


ET01: CONSERVATION X KERB IN-SITU DIAMONDCRETE 6MM DROP TO MACADAM
SECTION

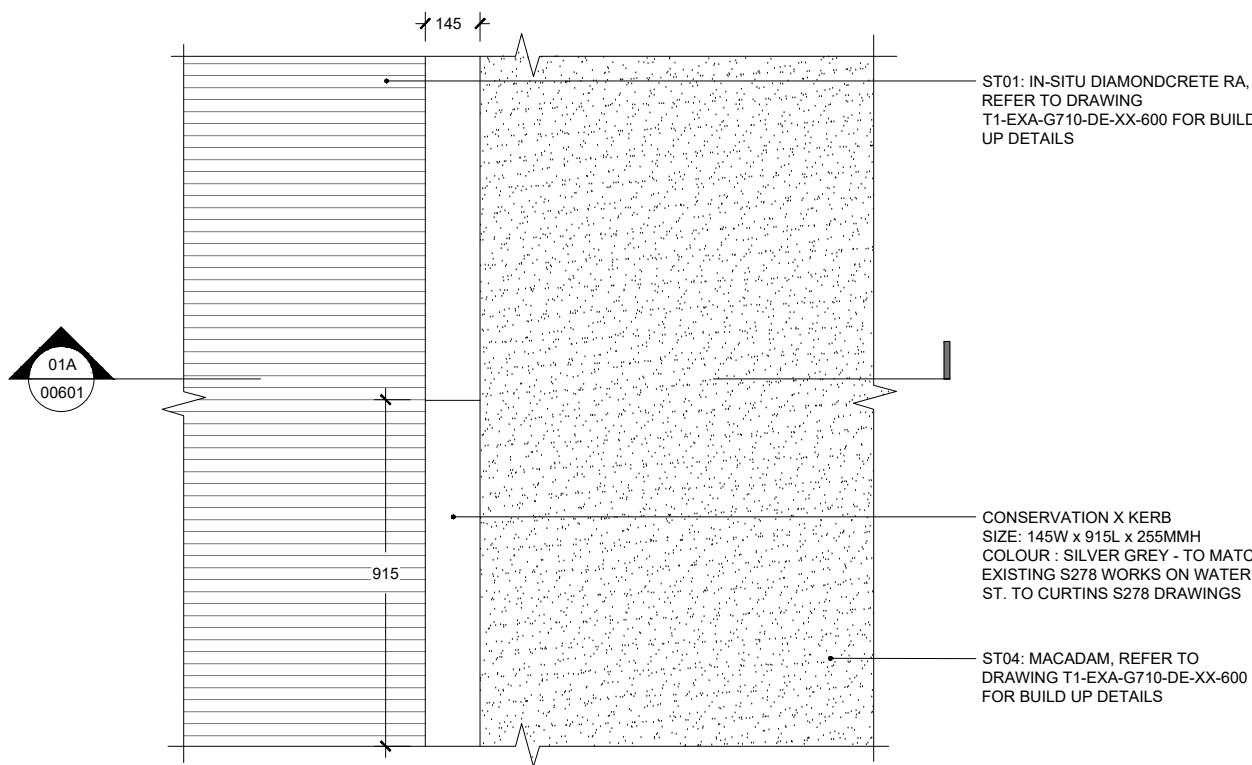


ET01: CONSERVATION X KERB IN-SITU DIAMONDCRETE 6MM DROP TO MACADAM
PLAN

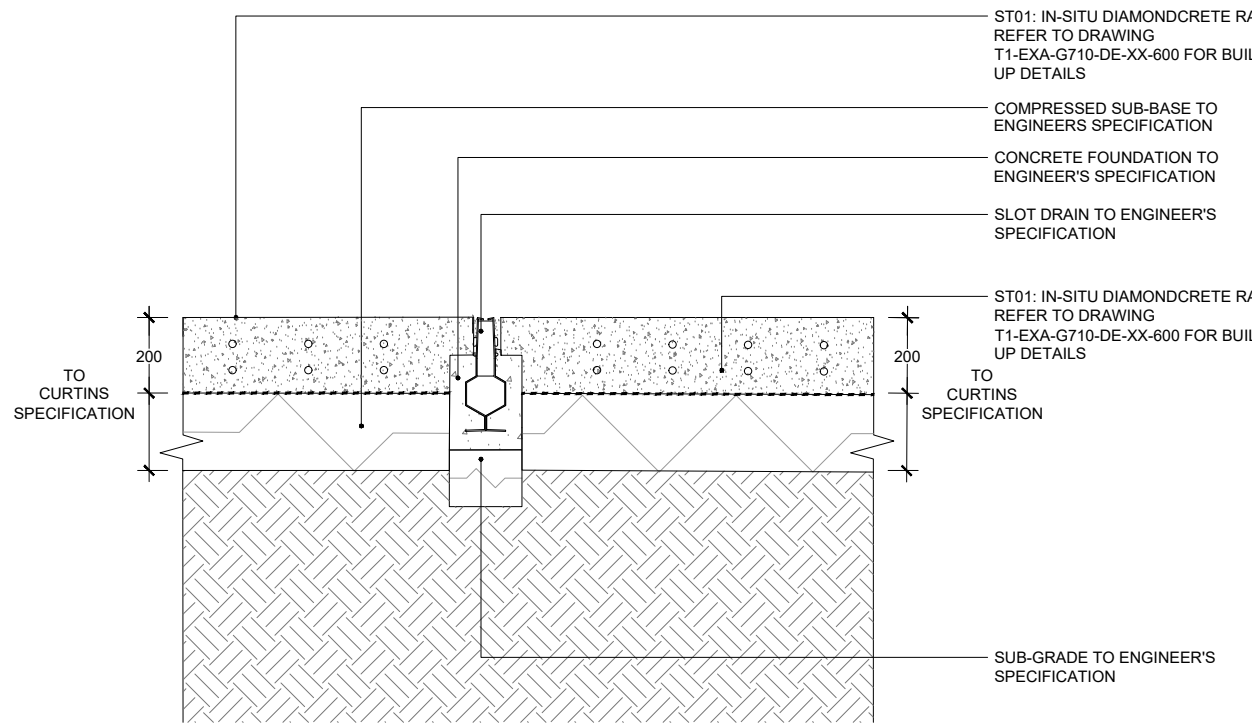


ET03: SLOT DRAIN IN DIAMONDCRETE RA
SECTION

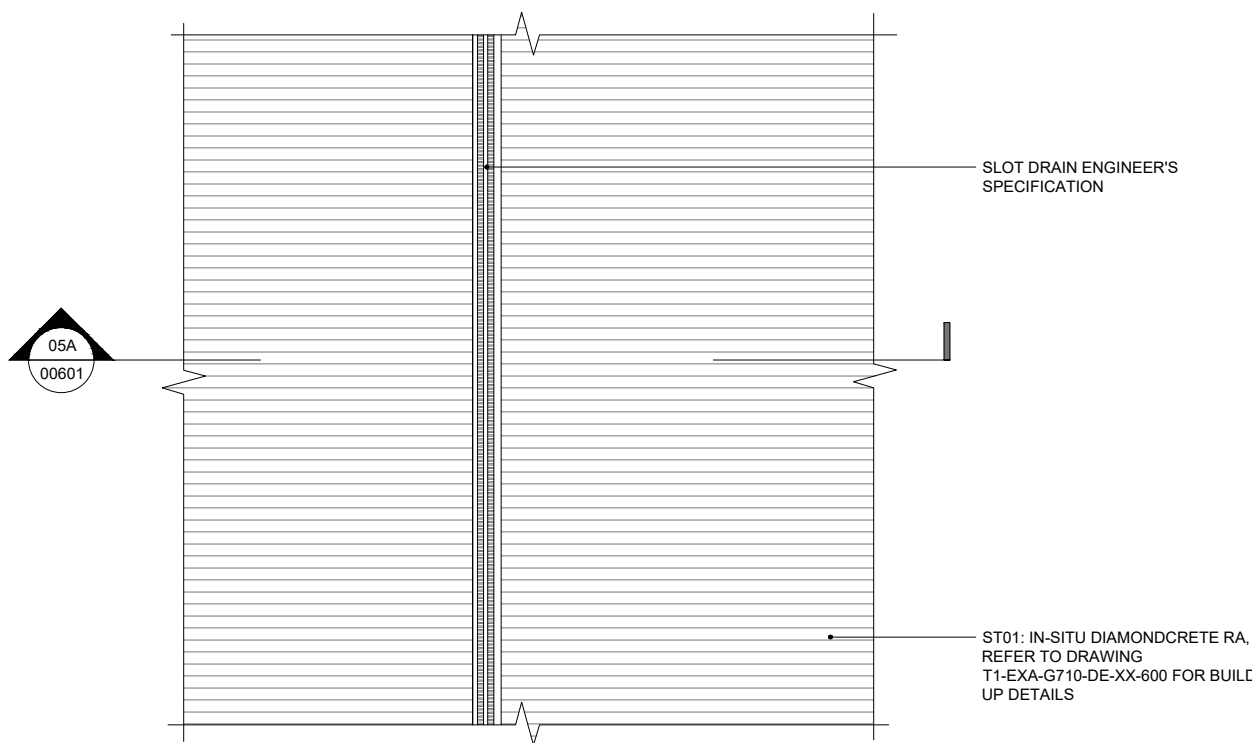


ET03: SLOT DRAIN IN DIAMONDCRETE RA
PLAN

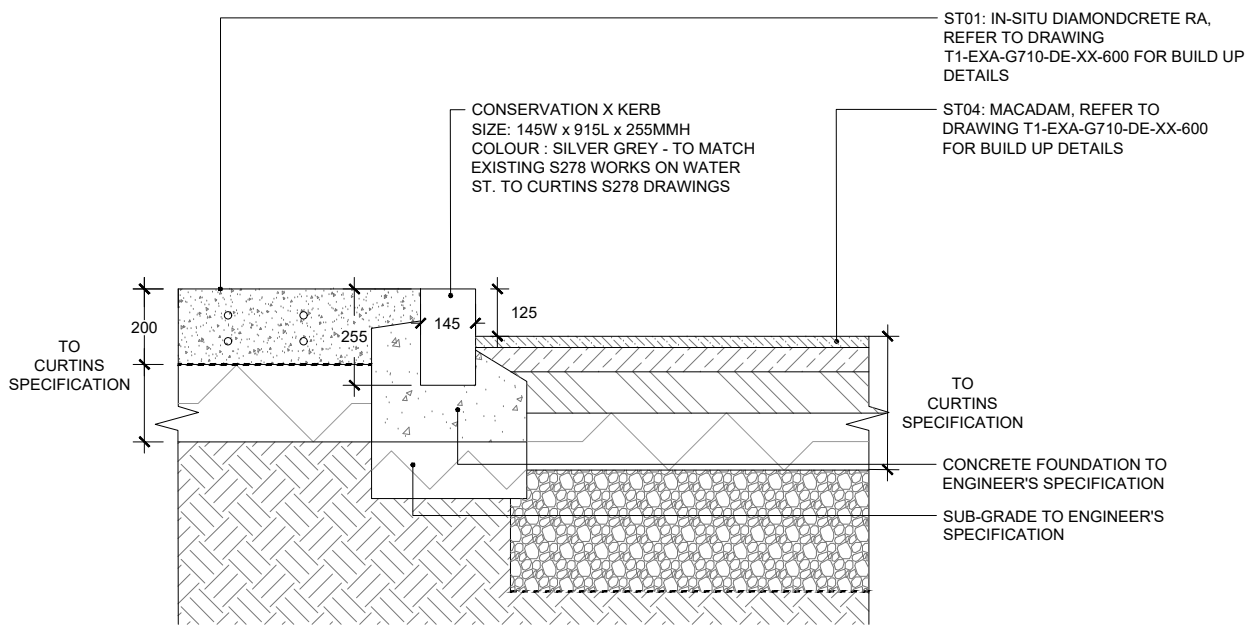


ET01: CONSERVATION X KERB IN-SITU DIAMONDCRETE 125MM DROP TO MACADAM
SECTION

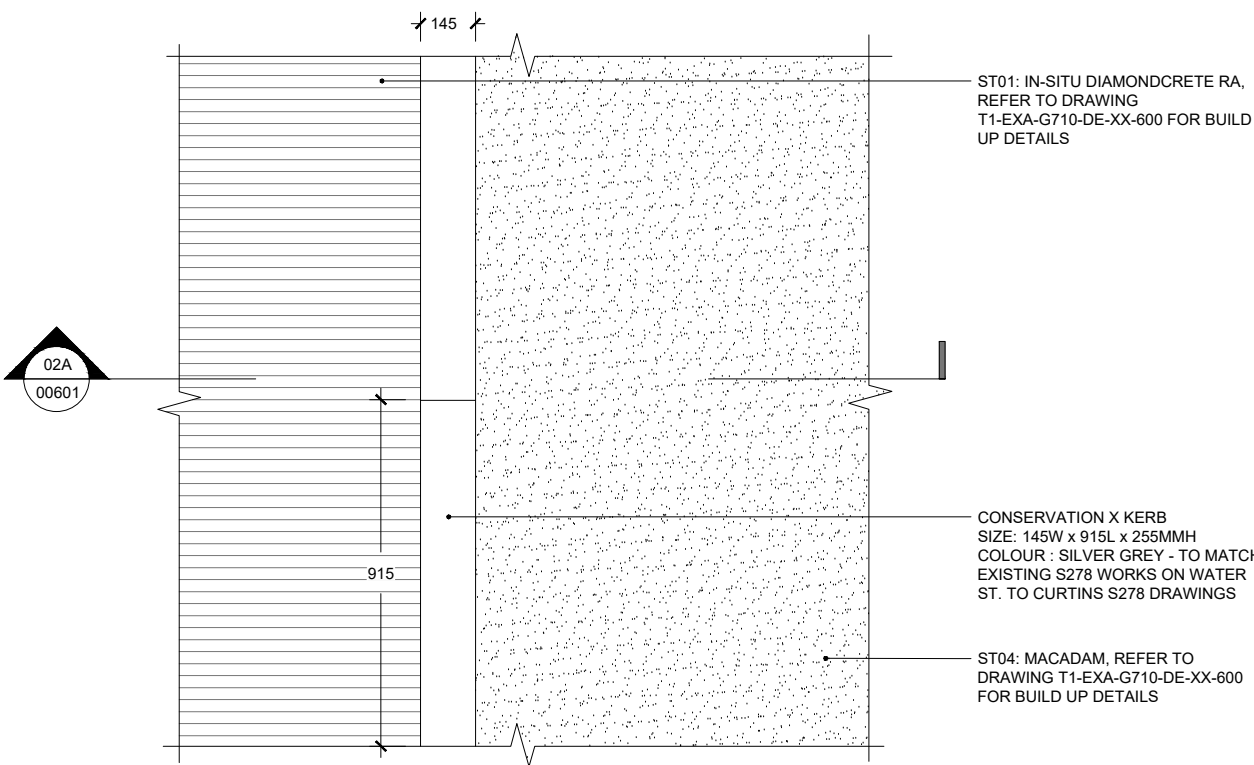


ET01: CONSERVATION X KERB IN-SITU DIAMONDCRETE 125MM DROP TO MACADAM
PLAN

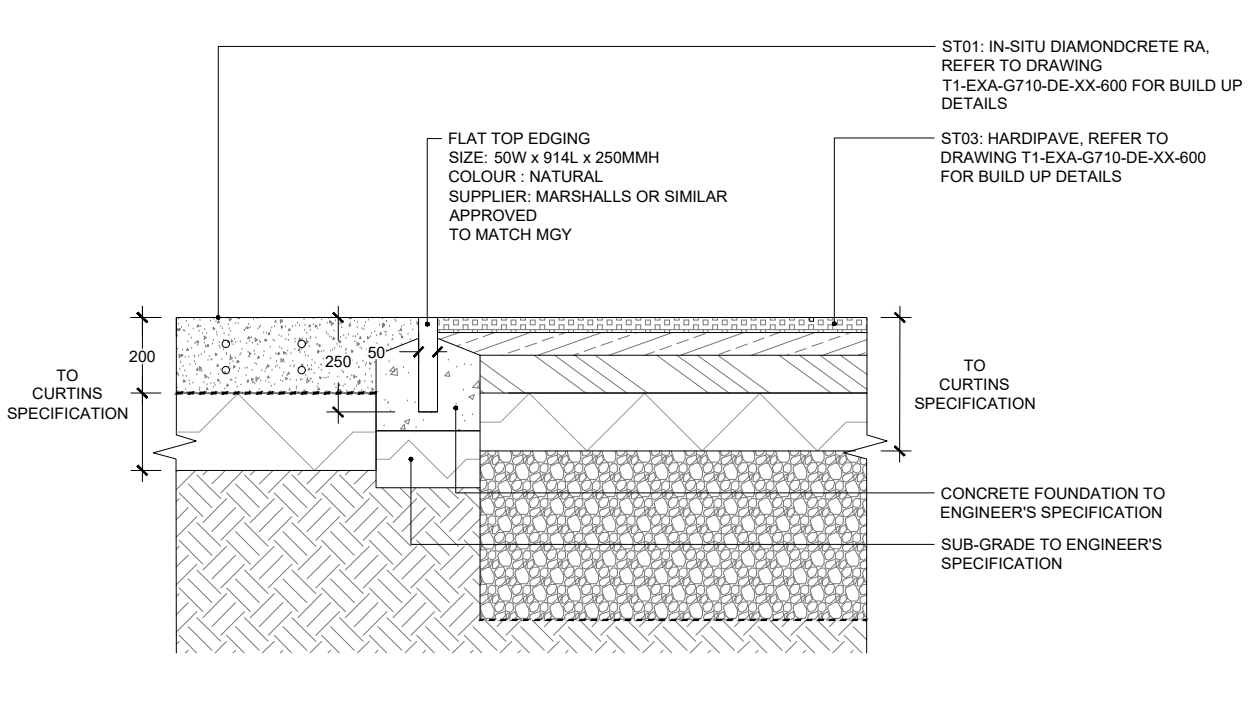


ET04: FLAT TOP EDGING AGAINST IN-SITU DIAMONDCRETE & HARDPAVE
SECTION

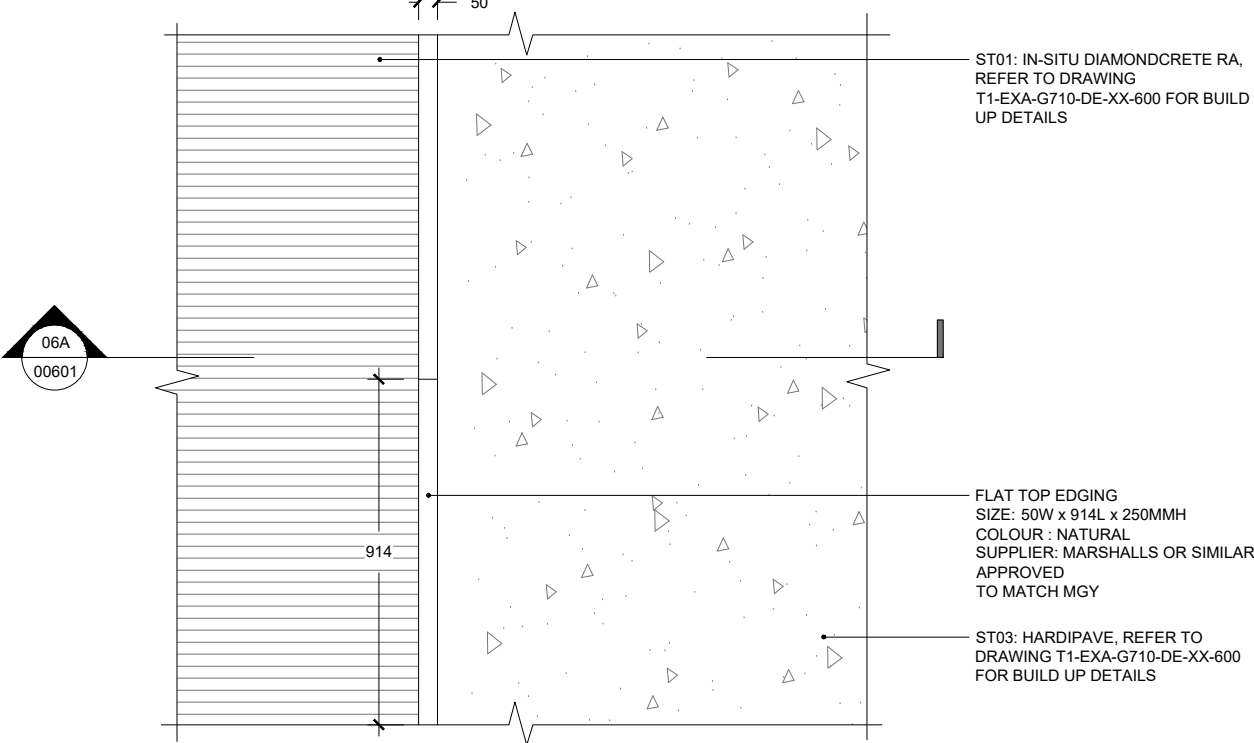


ET04: FLAT TOP EDGING AGAINST IN-SITU DIAMONDCRETE & HARDPAVE
PLAN

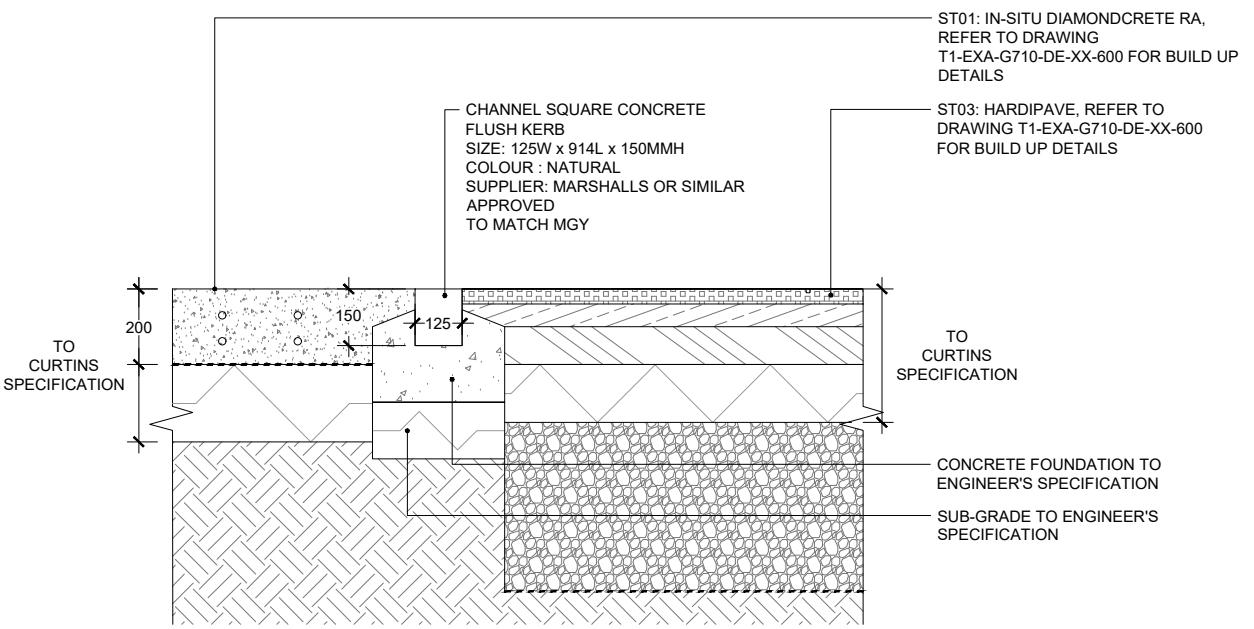


ET02: FLUSH KERB AGAINST IN-SITU DIAMONDCRETE & HARDPAVE
SECTION

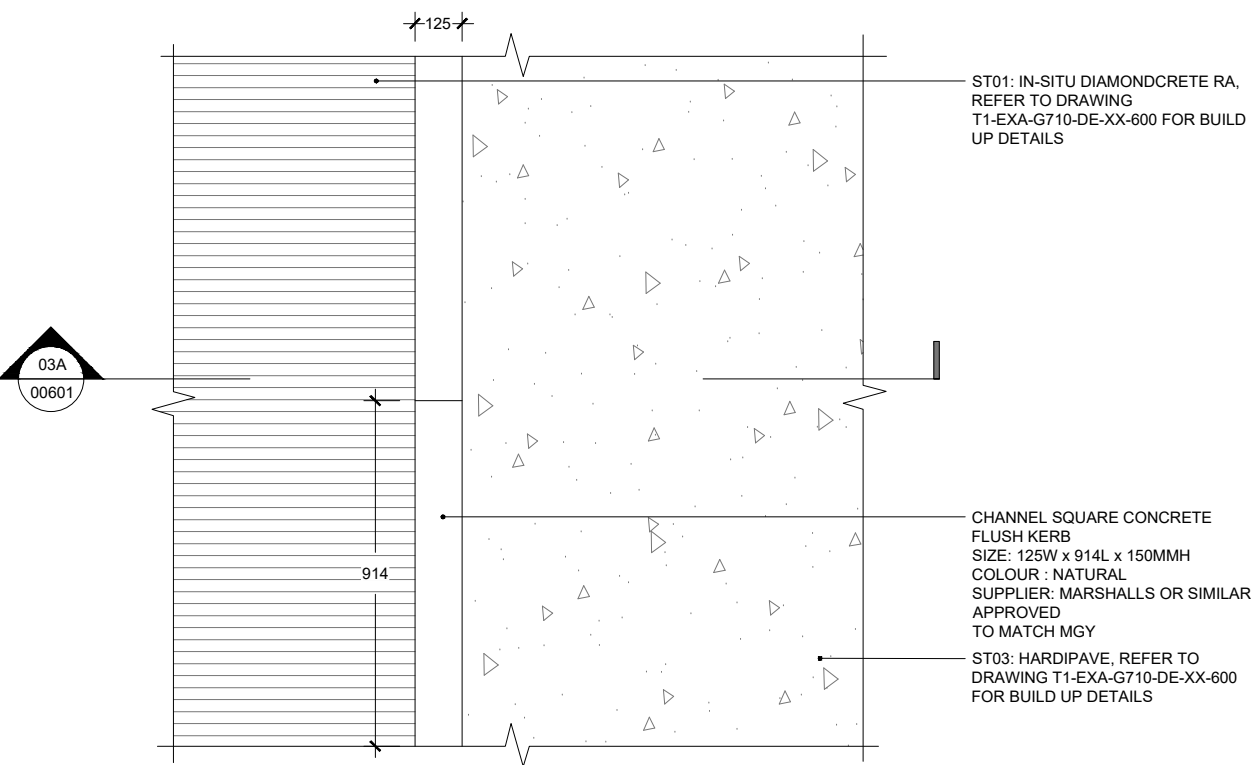


ET02: FLUSH KERB AGAINST IN-SITU DIAMONDCRETE & HARDPAVE
PLAN

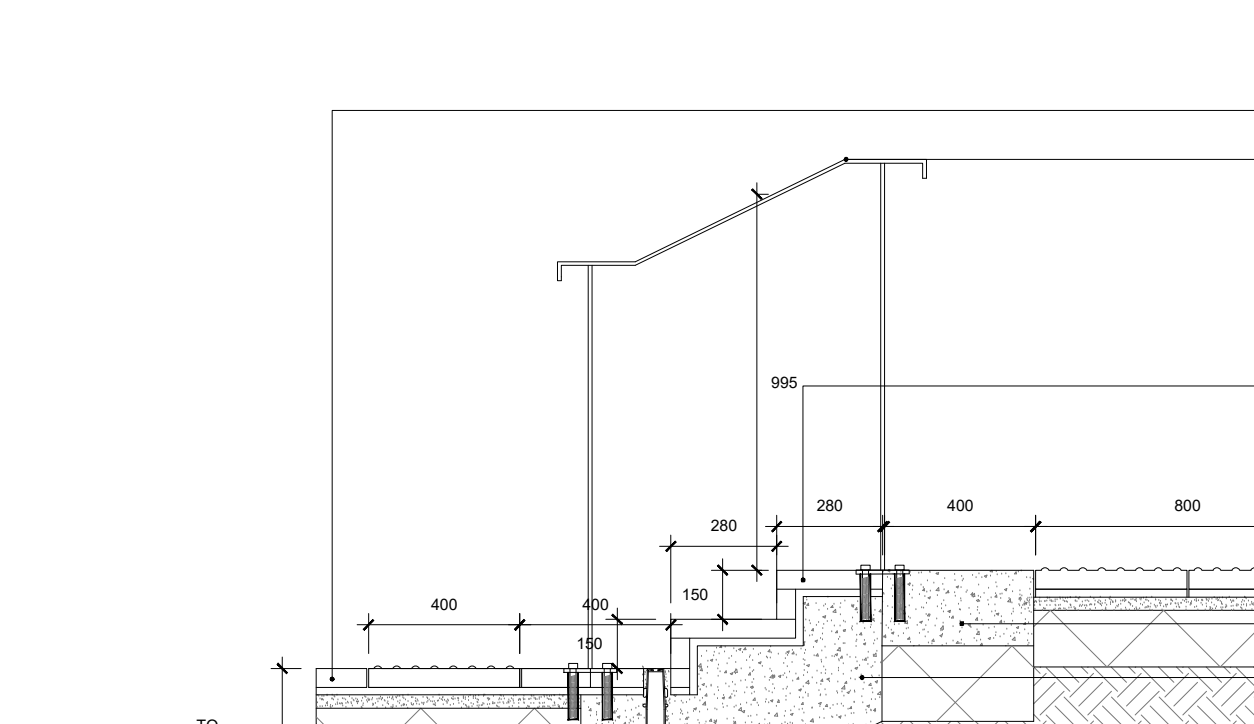


ET07A: STEPS
SECTION

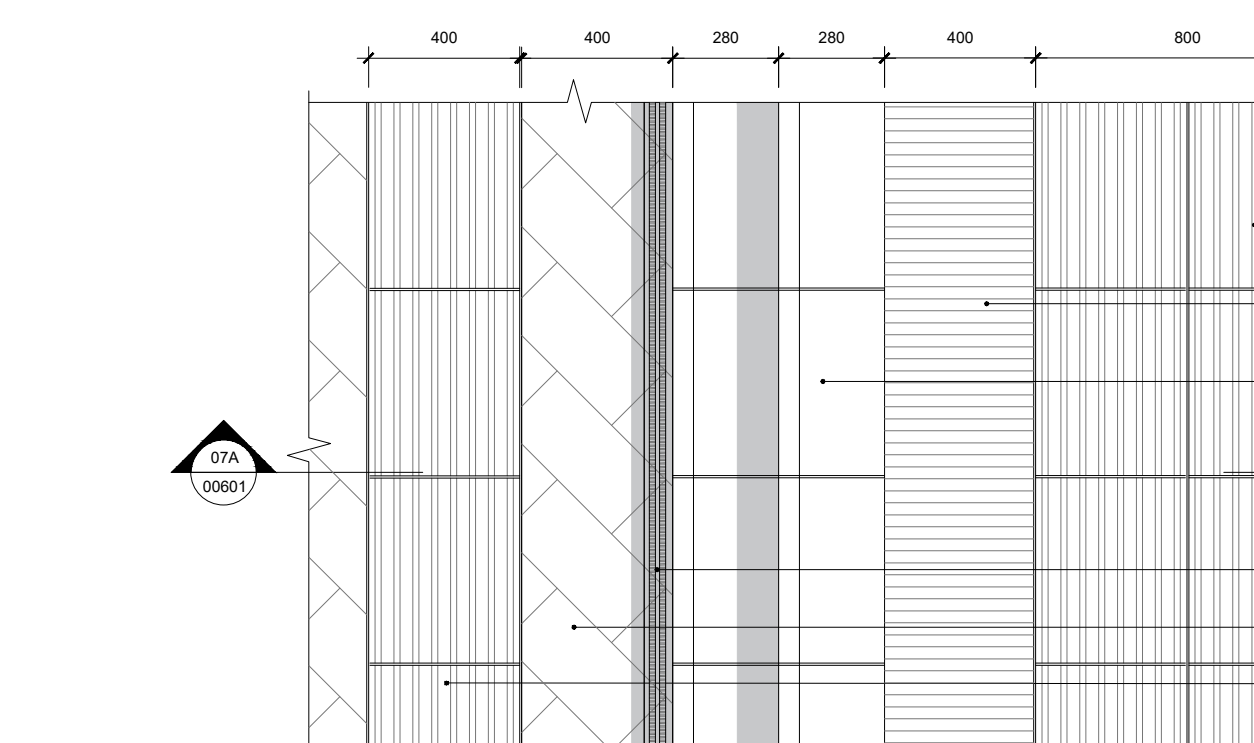



ET07A: STEPS
PLAN

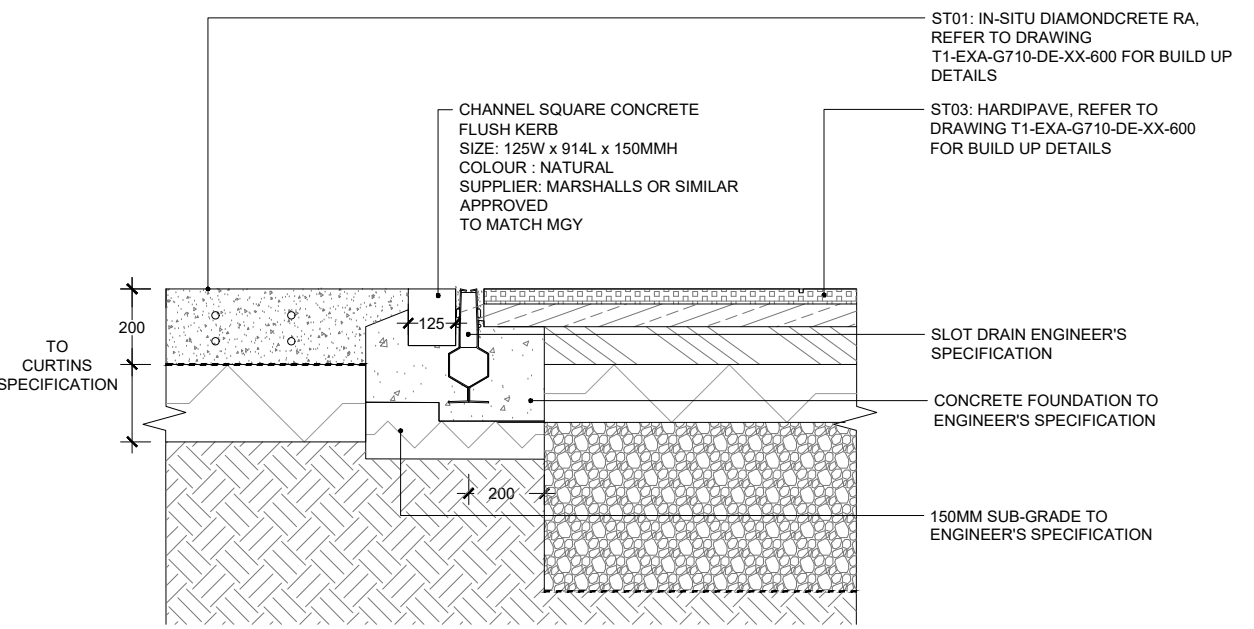


ET02/ET03: SLOT DRAIN AGAINST FLUSH KERB & HARDPAVE
SECTION

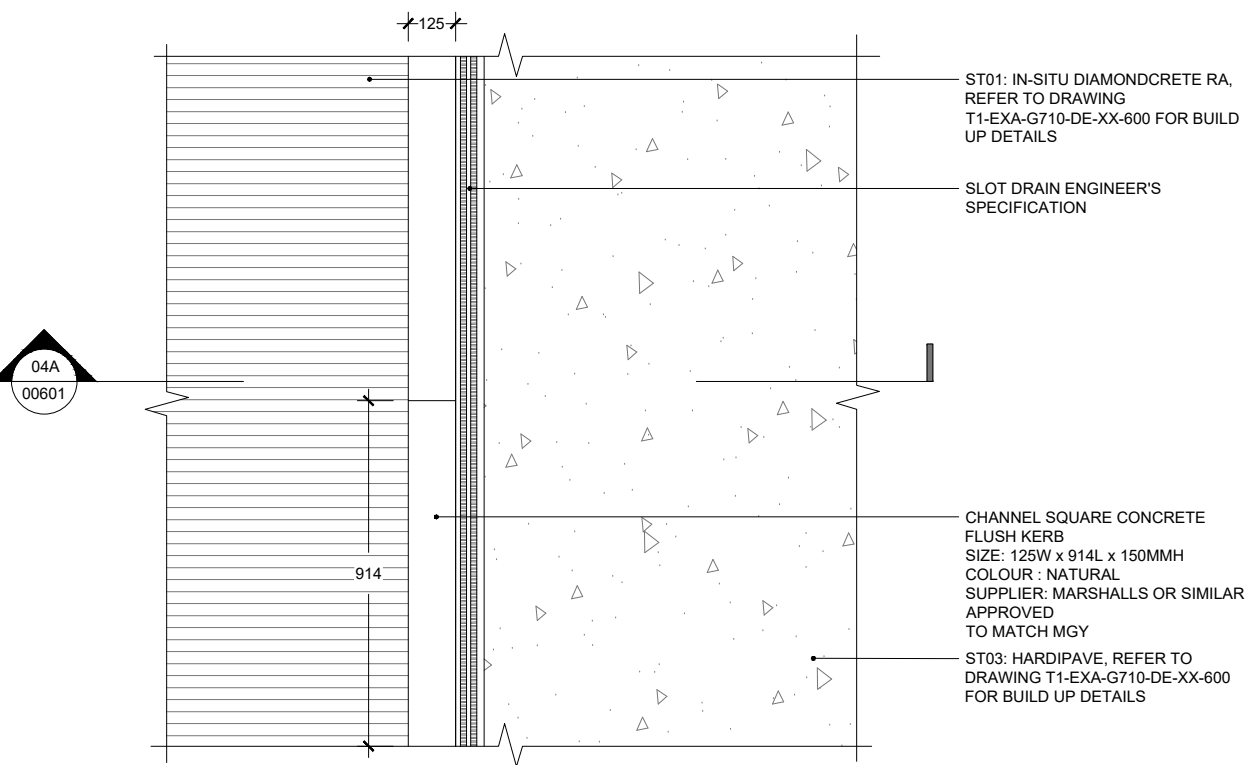


SLOT DRAIN AGAINST FLUSH KERB & HARDPAVE
PLAN

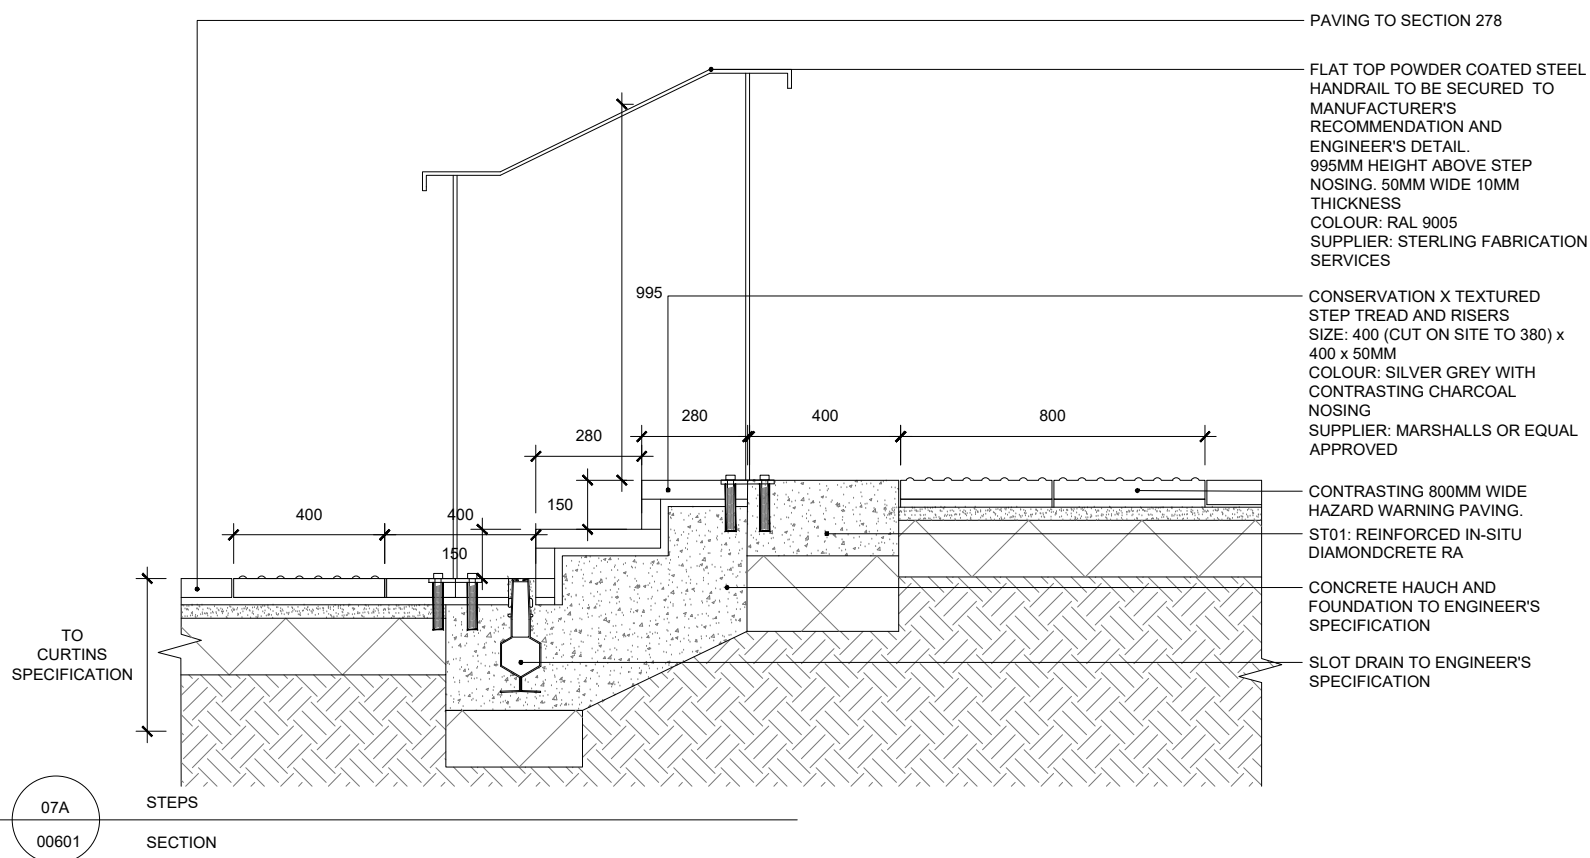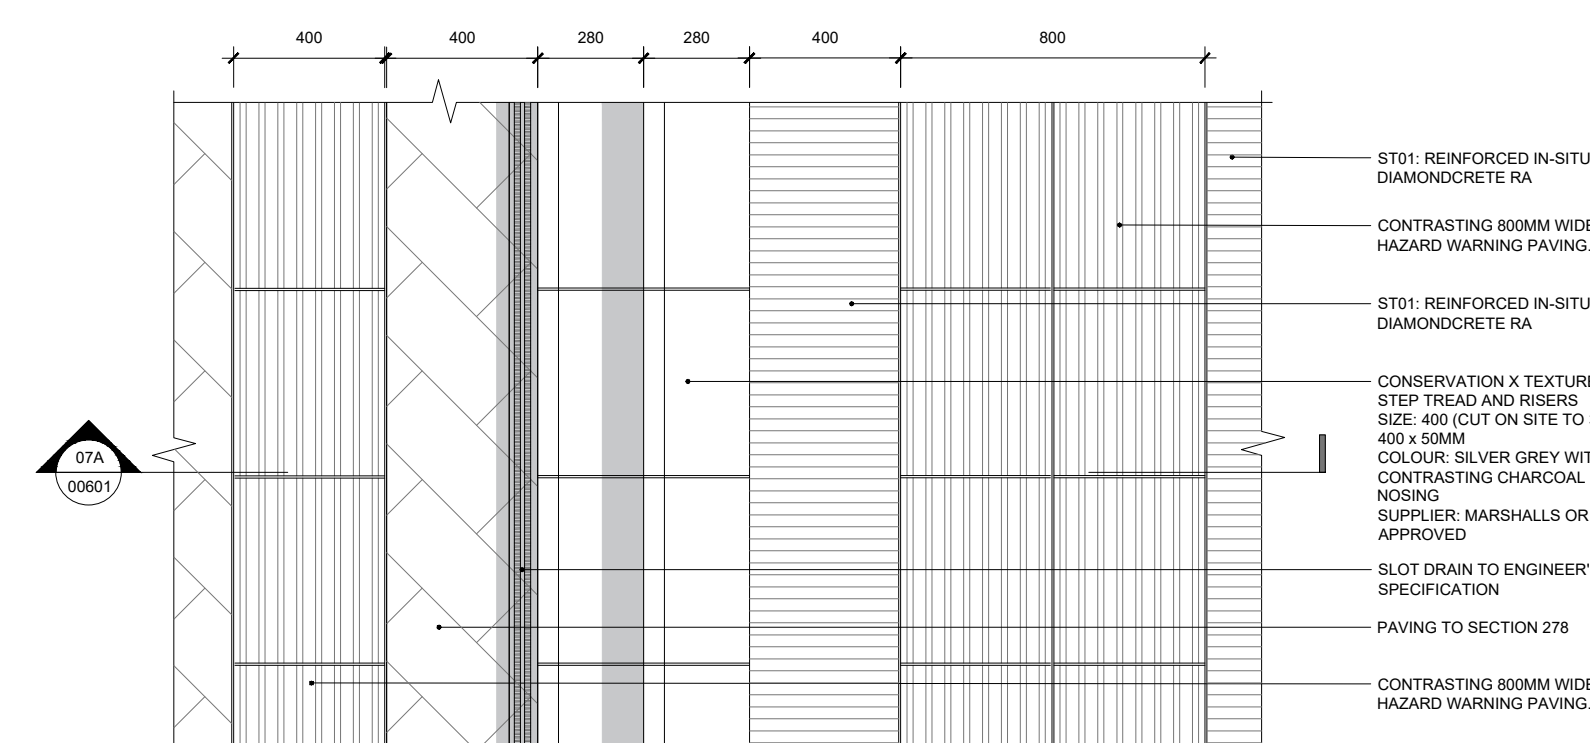



ET07B: STEPS
PLAN

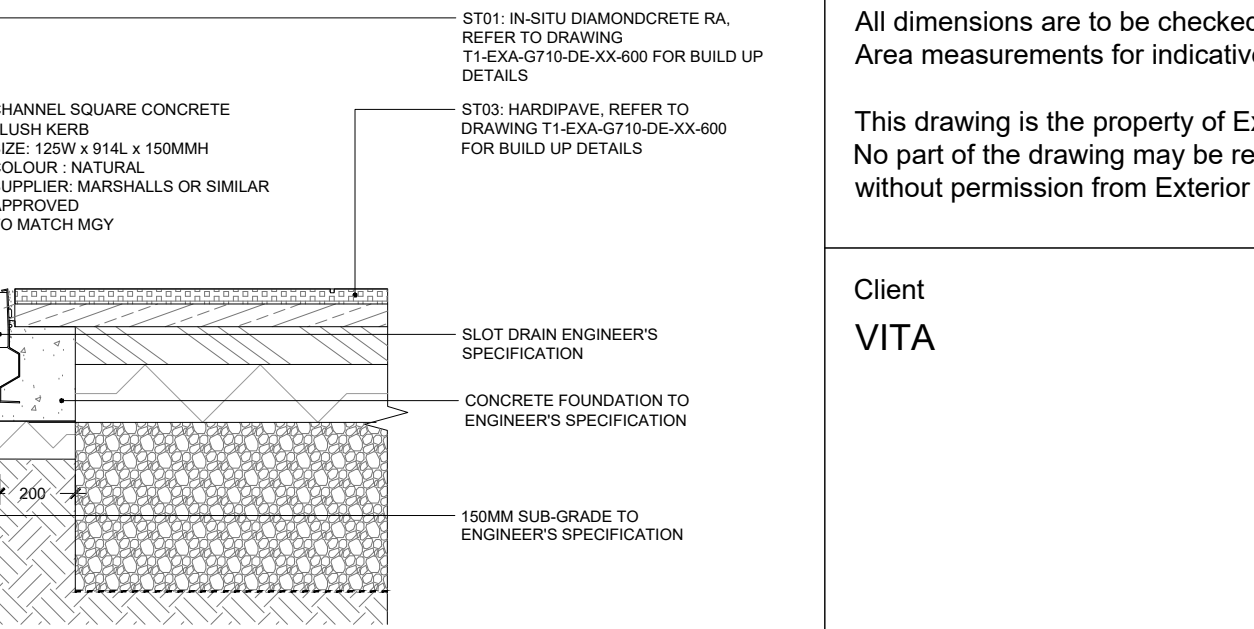

ET02/ET03: SLOT DRAIN AGAINST FLUSH KERB & HARDPAVE
SECTION

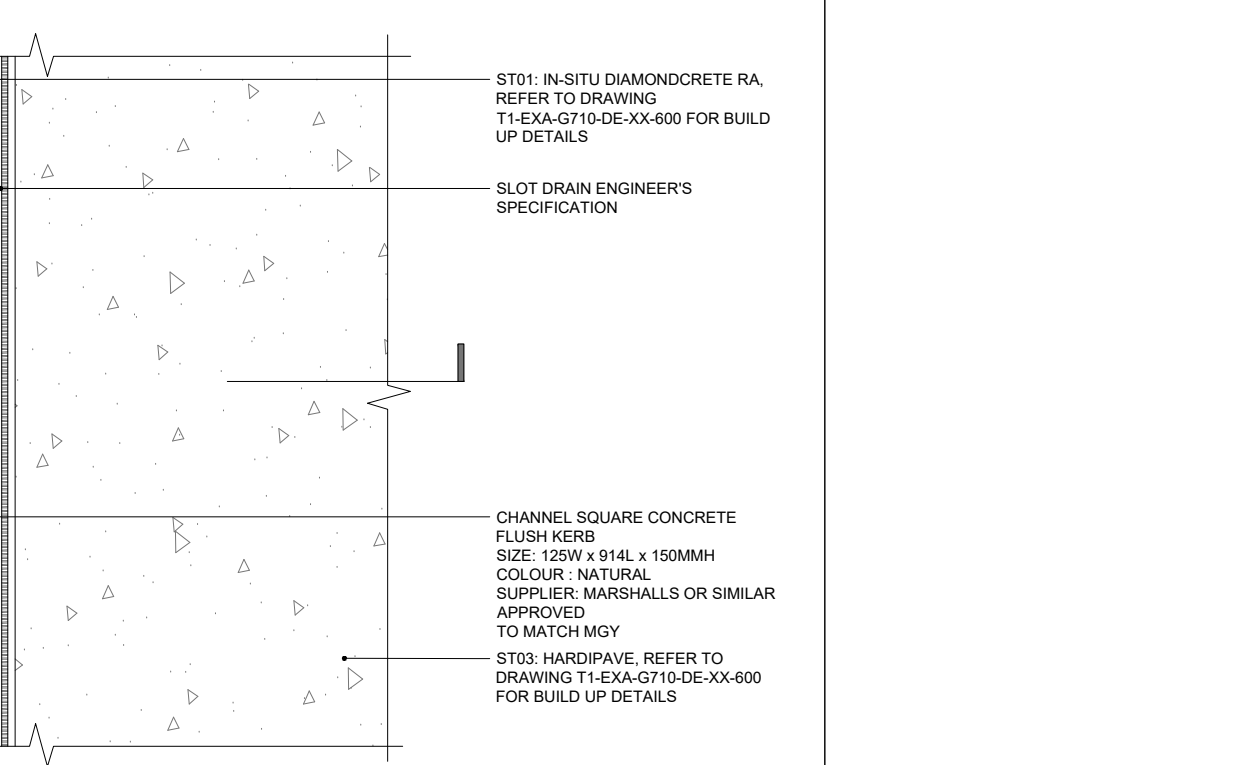

SLOT DRAIN AGAINST FLUSH KERB & HARDPAVE
PLAN

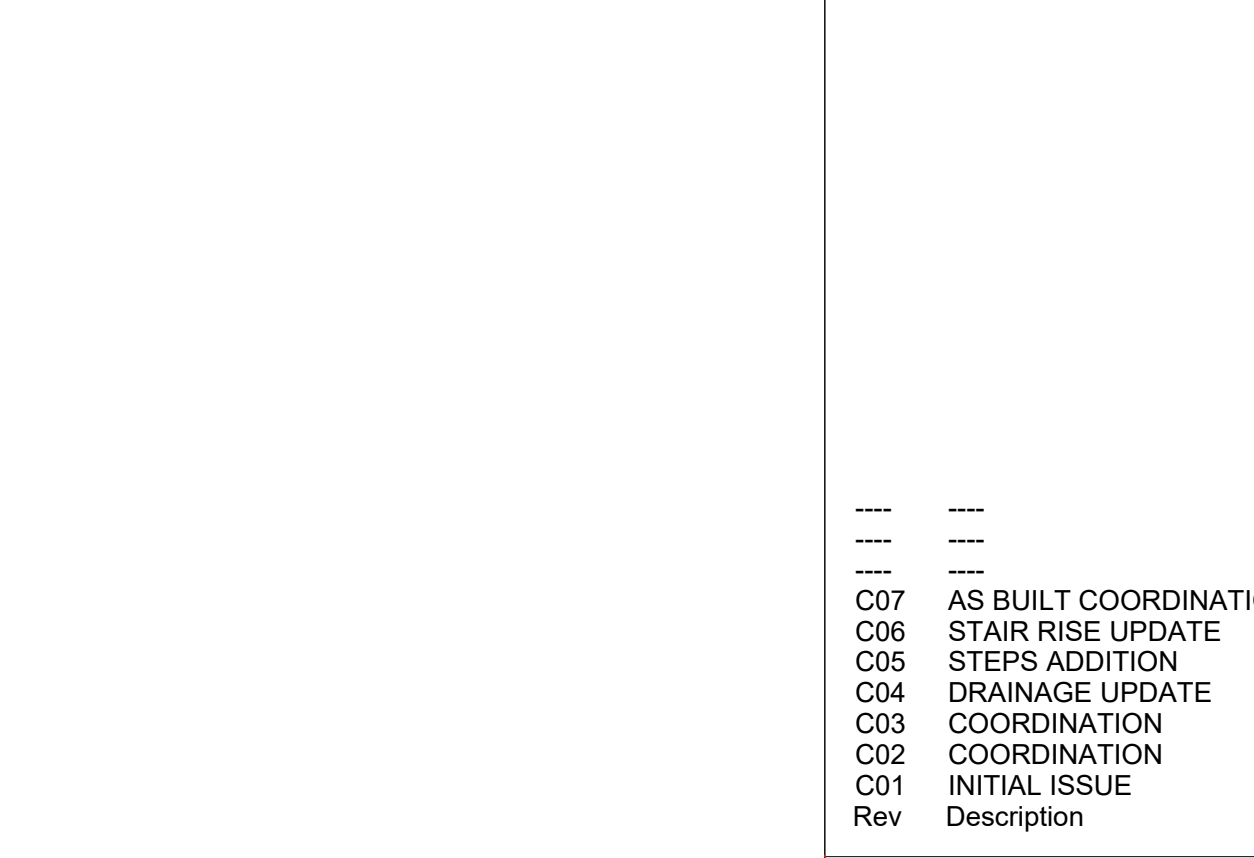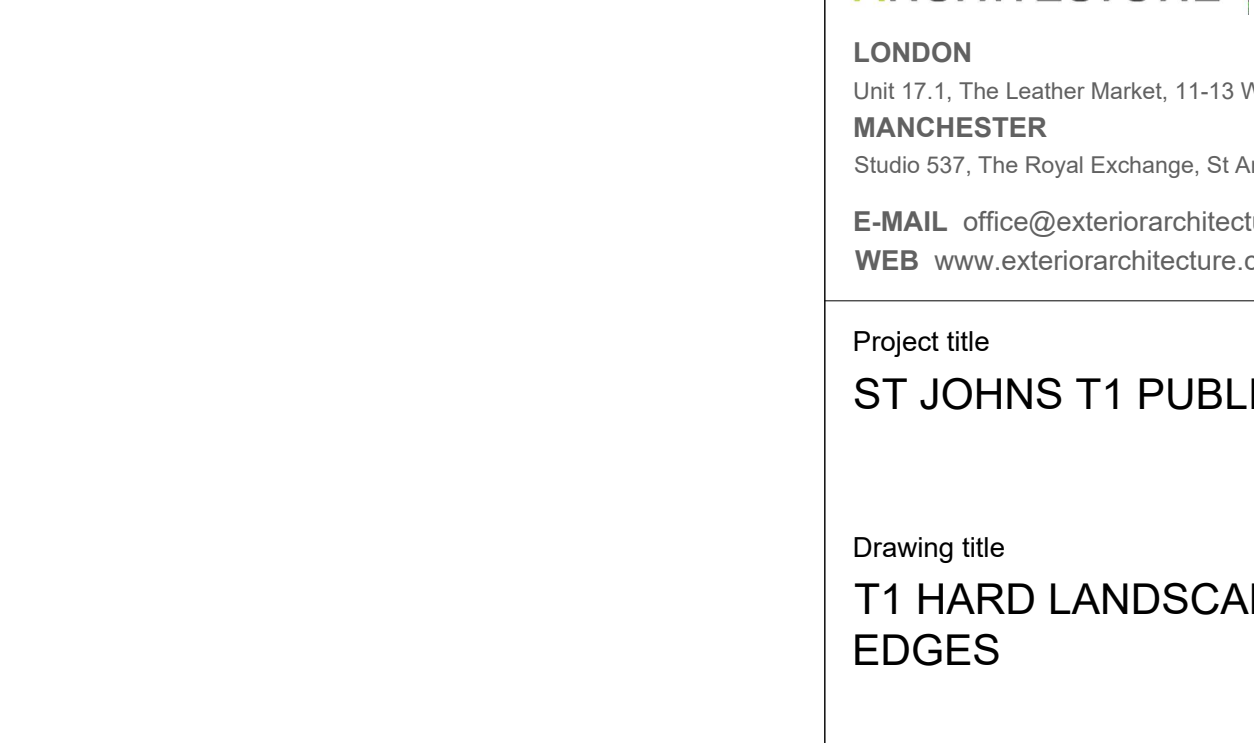

ET07B: STEPS
PLAN

No dimensions are to be scaled from this drawing.
All dimensions are to be checked on site.
Area measurements for indicative purposes only.

This drawing is the property of Exterior Architecture Ltd.
No part of the drawing may be reproduced in any manner
without permission from Exterior Architecture Ltd.

Client
VITA

----	----	----
C07	AS BUILT COORDINATION	22.01.2024
C06	STAIR RISE UPDATE	09.11.2023
C05	STEPS ADDITION	30.10.2023
C04	DRAINAGE UPDATE	12.10.2023
C03	COORDINATION	16.06.2023
C02	COORDINATION	01.06.2023
C01	INITIAL ISSUE	04.05.2023
Rev	Description	Date

EXTERIOR
ARCHITECTURE

LONDON
Unit 17.1, The Leather Market, 11-13 Weston Street, London, SE1 3ER
MANCHESTER
Studio 537, The Royal Exchange, St Anns Square, Manchester, M2 7DH
E-MAIL office@exteriorarchitecture.com
WEB www.exteriorarchitecture.com

Project title
ST JOHNS T1 PUBLIC REALM

Drawing title
T1 HARD LANDSCAPE DETAILS -
EDGES

Issued By Manchester
Scale 1:20 @ A1
Status STAGE 5
Date 22.01.2024

Drawing number
T1-EXA-G710-DE-XX-601

T: 0161 850 8101
Drawn EXA
Checked SPL
Approved JM
Revision
C07