


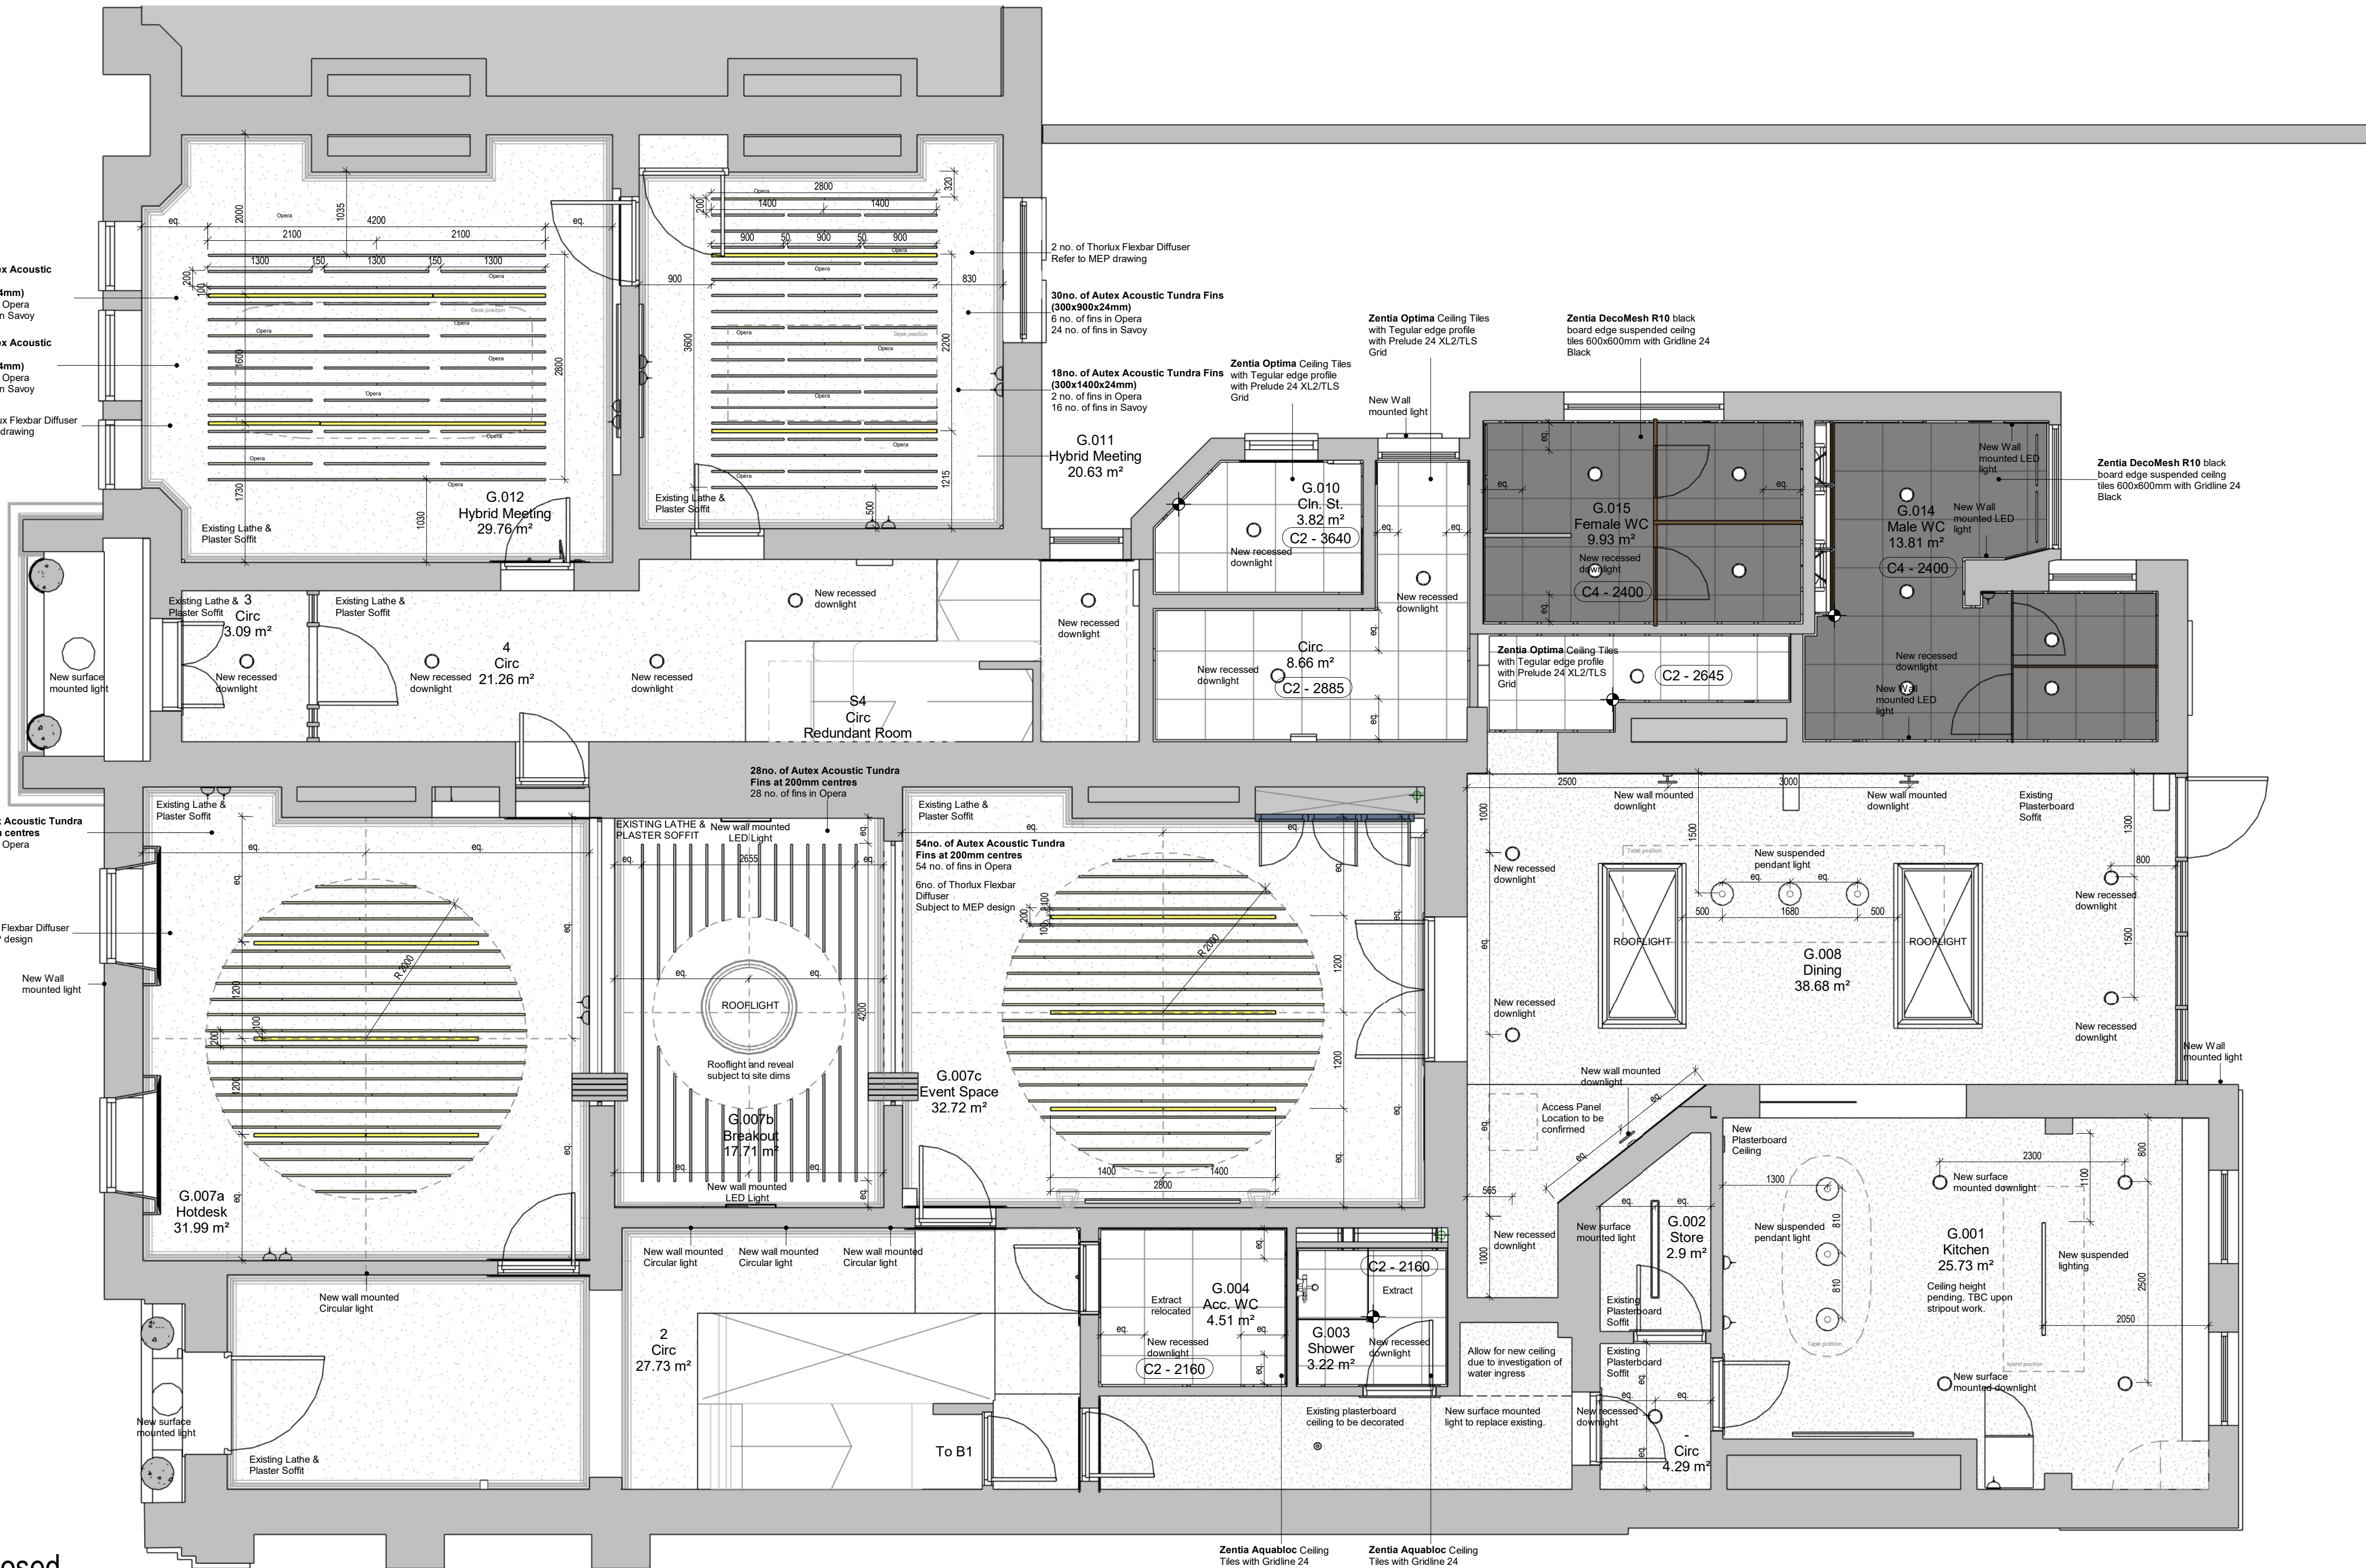

L0 Ceilings as Proposed

1: 50 @ A1

Acoustic Requirements

Hybrid Meeting G.012

Required 17m²

16 no. of Autex Acoustic Tundra Panels (300x2100x24mm)

21 no. of Autex Acoustic Tundra Panels (300x1300x24mm)

16 x 0.63m² = 10.08m²

21 x 0.39m² = 8.19m²

Achieved 18.3m²

Hybrid Meeting G.011

Required 15m²

18 no. of Autex Acoustic Tundra Panels (300x1400x24mm)

30 no. of Autex Acoustic Tundra Panels (300x900x24mm)

18 x 0.42m² = 7.56m²

30 x 0.27m² = 8.1m²

Achieved 15.66m²

Hot Desk/Breakout/Event Space G.007

Required 53m²

G.007a 54no. of Autex Acoustic Tundra Panels

Achieved 18.93m²


G.007b 28no. of Autex Acoustic Tundra Panels

Achieved 10.97m²

G.007c 54no. of Autex Acoustic Tundra Panels

Achieved 18.93m²

Total Achieved 48.83m²

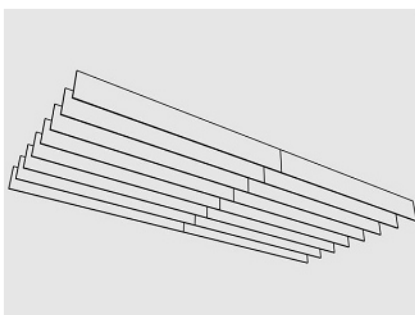


Autex Acoustic Tundra Fins Custom length x 300x24mm



Opera




Savoye

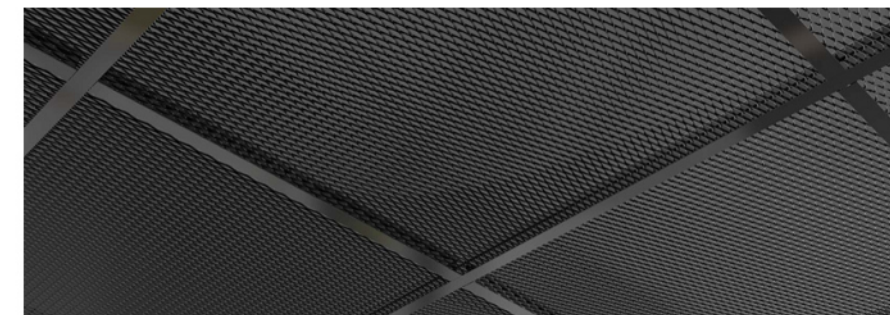

Zenita DecoMesh R10 black board edge suspended ceiling tiles 600x600mm

NOTES

- Do not scale from this drawing.
- All measurements are in millimetres unless stated otherwise.
- This drawing is to be read in conjunction with the specification and all relevant Architectural, Electrical, Mechanical and Structural drawings.
- (c) University of Manchester this drawing must not be reproduced without permission.
- Directorate of Estates and Facilities to be notified of any discrepancies.

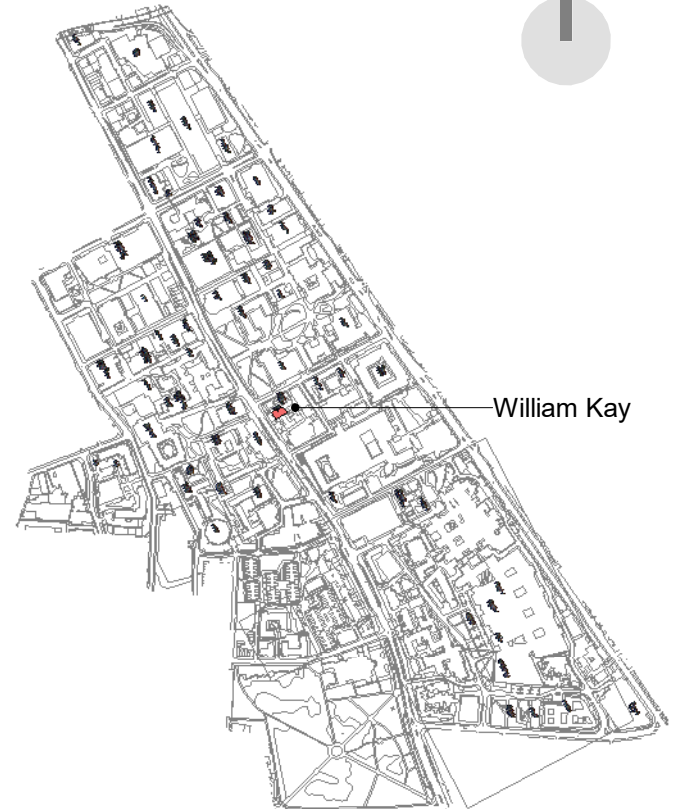

0 1m 2m 4m
1:50 @ A1

Plans shown as indicative. Survey required.

P01	Issued for planning.	08-05-25	JL	JL
Rev	Description	Date	By	Auth

MANCHESTER 1824
The University of Manchester
Directorate of Estates and Facilities
Beyer Building
The University of Manchester
Oxford Road
Manchester
M13 9PL

HALLIDAY MEECHAM ARCHITECTS
Halliday Meecham Architects Limited
111 Piccadilly Manchester M1 2HY
+44 (0)161 661 5565
4 Devonshire Street London W1W 5DT
+44 (0)203 440 5175
hna@hallidaysmeecham.com
www.hallidaysmeecham.com

Drawing Status

STAGE 4

Project
William Kay House - 5807

Building Name William Kay House	Building No. 016AA
Site Name William Kay House	
Sub Site Name Oxford Road	

Drawing Title
William Kay L0 Ceilings as Proposed

PM	CP	Drawn	JL	Checked	JL	Authorised	HMA
Scale @A1	1:50	Date	11-04-25	Date	11-04-25	Date	11-04-25
Drawing Number	5807-HMA-WK-L0-DR-A-35004	Revision	P01				