


Rev	Date	Description	Drawn	Chk'd
P01	08.11.24	FIRST ISSUE	AA	JM

0 1000 2000 3000 4000 5000mm
SCALE 1:100

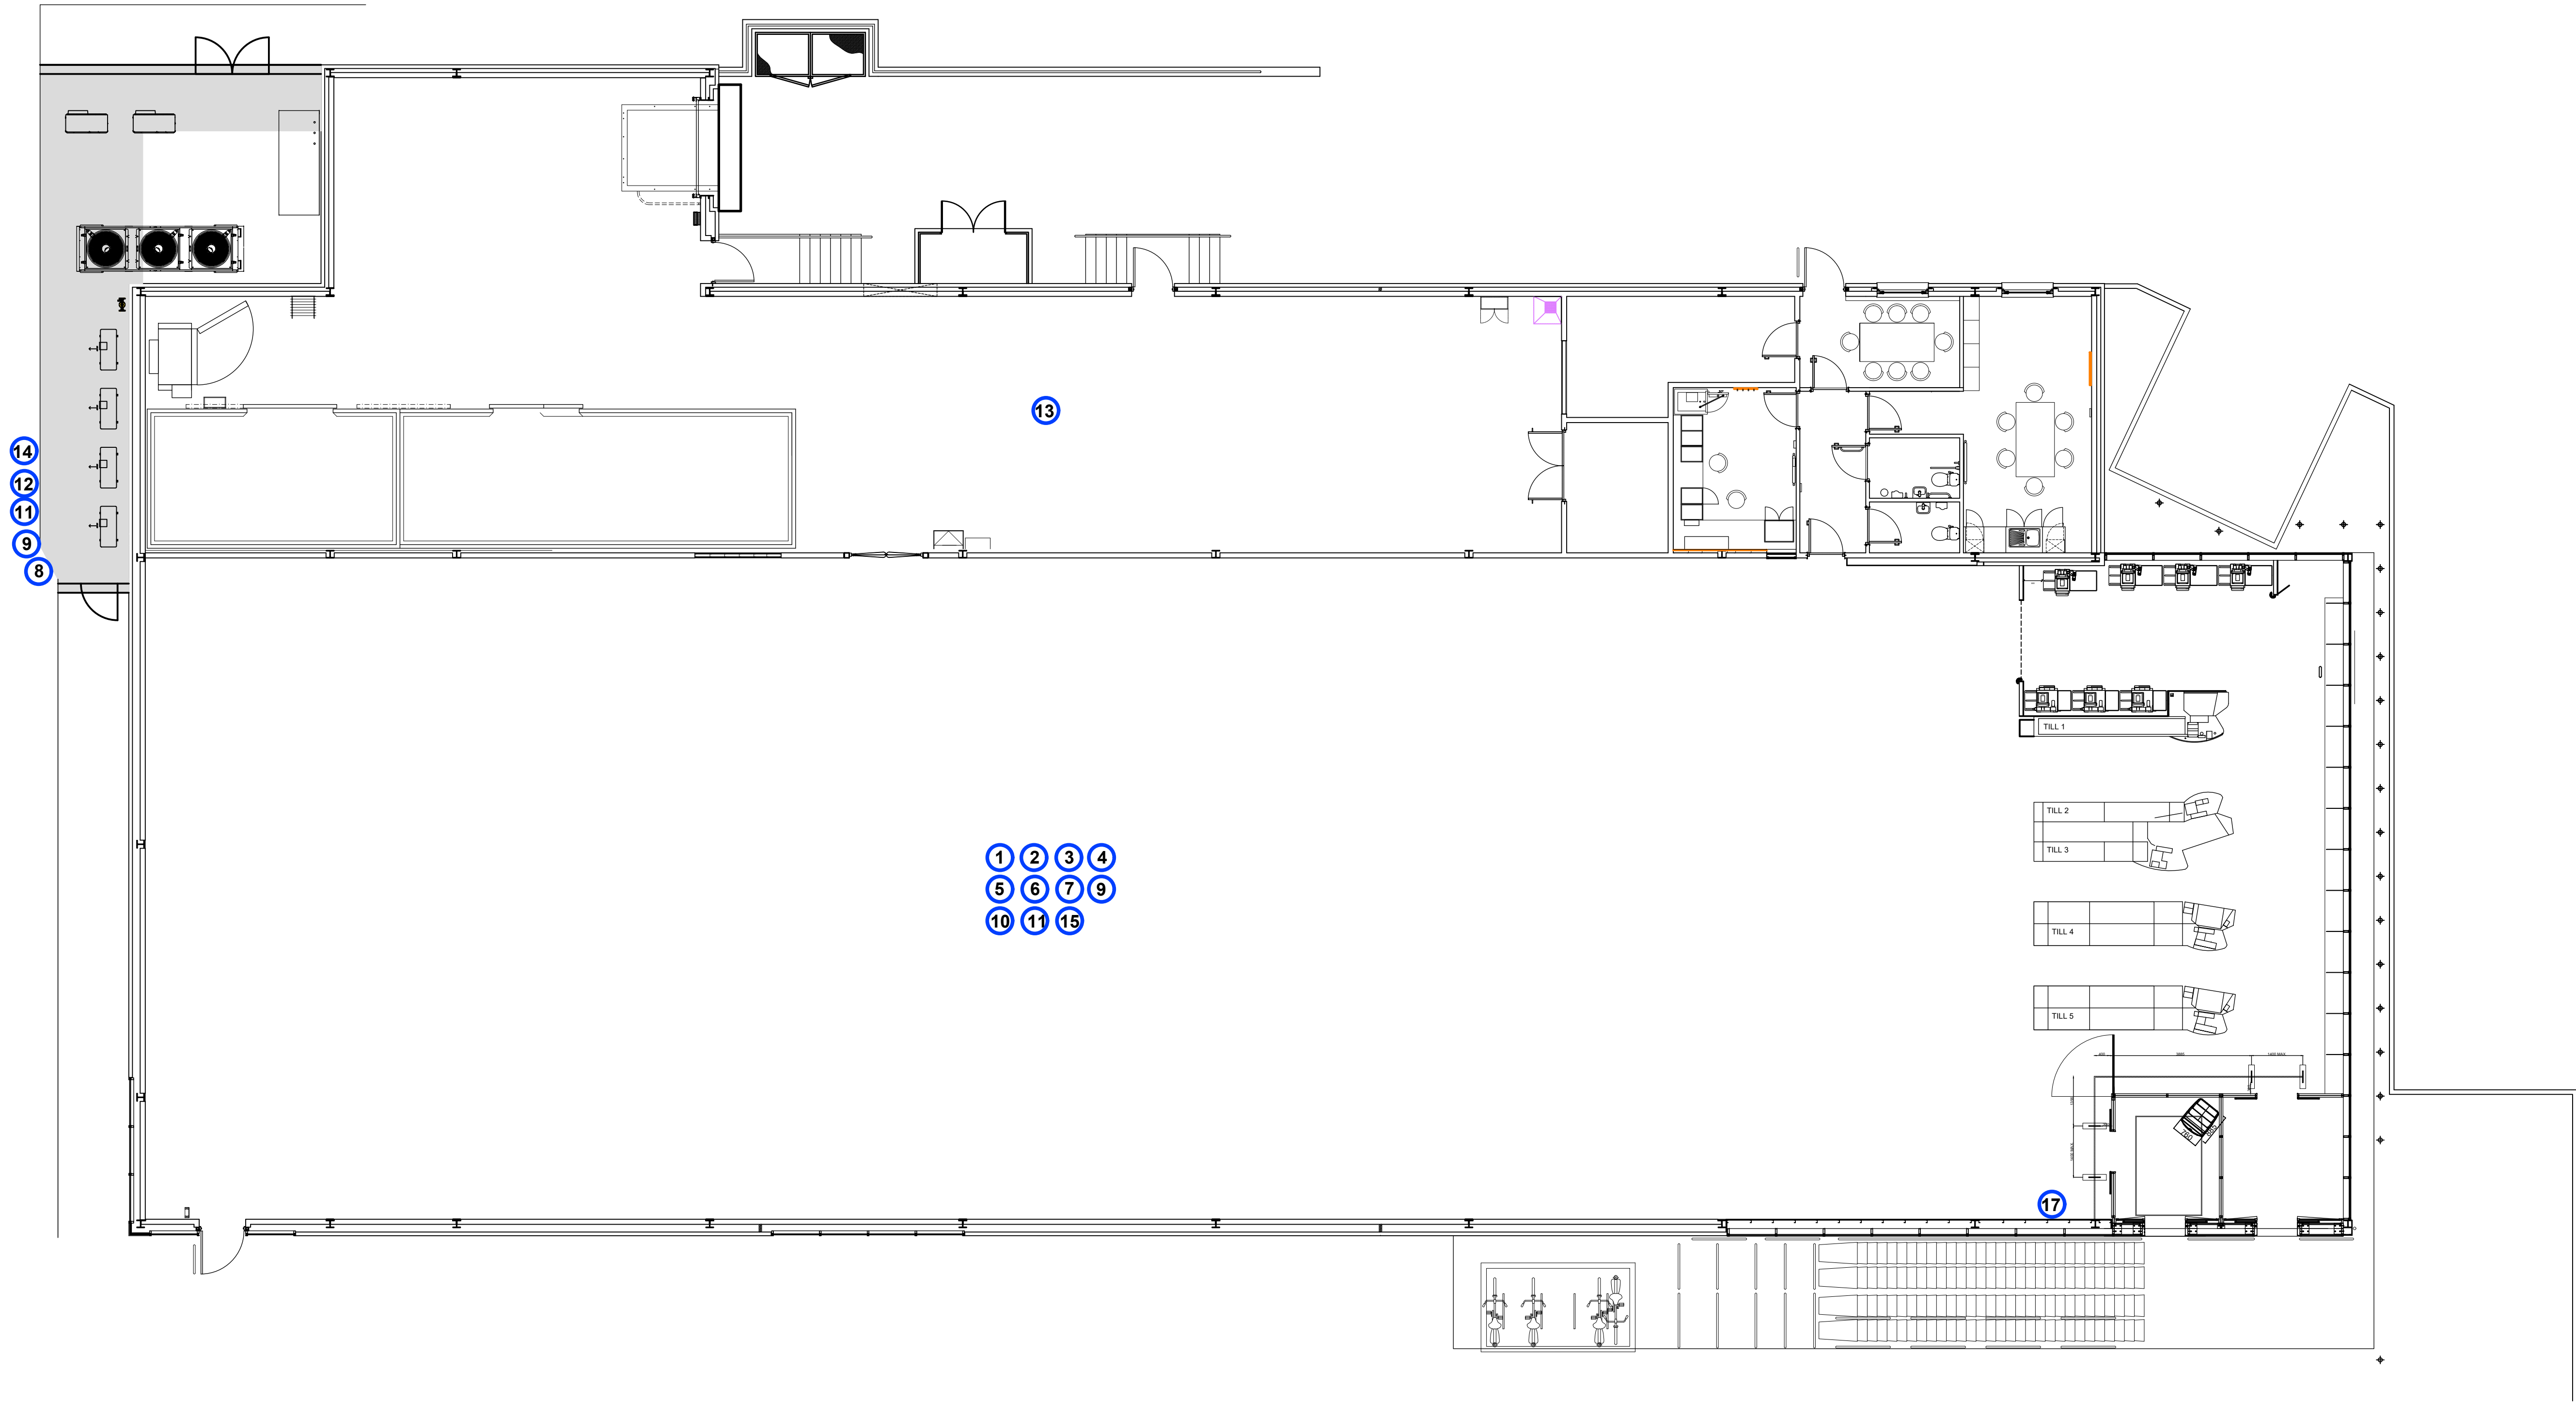

① EXISTING FLEXIBLE SF SHELVING TO BE SALVAGED AND SET ASIDE TO USE IN NEW FUTURE STORE PROJECT LAYOUT

② SURPLUS SHELVING AND FIXTURES TO BE CAREFULLY REMOVED AND DISPOSED OF

③ HEATING / LIGHTING DETAILS REFER TO M&E CONSULTANTS DESIGNS PACK

④ ALLOW FOR MAKING GOOD EXTERNAL FINISHES TO PAVINGS AND THE LIKE FOLLOWING FORMATION OF NEW DRAIN AND CONNECTIONS FOR NEW CONDENSATES FULL EXTENT TO BE CONFIRMED FOLLOWING RECEIPT OF STRUCTURAL ENGINEERS DRAINAGE DESIGN

⑤ ALLOW FOR SUPPLY AND FITTING OF NEW BONDS BUMP RAILS TO AHT'S AND FOR CHILLER CORNER PROTECTION

⑥ EXISTING POS TO BE REMOVED THROUGHOUT AND NEW INSTALLED TO MATCH RE-MERCHANDISING

⑦ SUSPENDED FIRE EXIT SIGNAGE TO BE HUNG CENTRALLY TO EACH AISLE FOLLOWING RE-MERCHANDISING. ENSURE SIGNS DO NOT OBSCURE POS

⑧ EXISTING PLANTWORKS TO BE REPLACED . EXISTING PALISADE FENCE TO BE RETAINED FOR FURTHER DETAILS REFER TO REFRIGERATION DRAWING

⑨ PROPOSED NEW PLANTWORKS INCLUDING REMOVAL OF OLD PLANT CAGE INSTALLATION OF NEW 3000mm HIGH PALISADE ENCLOSURE TO ACCOMMODATE NEW PACKS. FOR FURTHER DETAILS REFER TO REFRIGERATION DRAWING
ALLOW FOR POWER SUPPLY TO NEW CONDENSING UNITS. NEW PLANT BASE'S TO BE FORMED TO ACCOMMODATE PROPOSED PLANTWORK AS PER S.E. DESIGN. ALLOW FOR NEW SERVICE PENETRATION TO BE SUITABLY FORMED AS PER SPECIALIST DESIGN.

⑩ ANY EXISTING DAMAGED/MARKED CEILING TILES TO THE SHOP FLOOR AND ENTRANCE/EXIT LOBBIES TO BE CAREFULLY REMOVED AND REPLACED WITH NEW TO MATCH EXISTING

⑪ WALL PENETRATIONS TO BE CORRECTLY FITTED INLINE WITH MANUFACTURERS SPECIFICATION

⑫ TOP HATS TO BE FITTED TO EXTERNAL PENETRATIONS AND RELEVANT FIRE STOPPING.

⑬ ENSURE FIRE CURTAINS ARE CORRECTLY REINSTALLED / ALL PENETRATIONS ARE SEALED ACCORDING TO THE MANUFACTURERS SPECIFICATION.

⑭ YELLOW LINING TO BE ADDED TO NEW PLANT SLAB EDGE

⑮ INSTALL A3 SNAPFRAME TO ENTRANCE BOARDING TO FRONT OF STORE IF REQUIRED TBC ON SITE

⑯ INSTALL 2no A4 SNAPFRAMES AND 1no A3 SNAPFRAME. REHANG EXISTING THERMOMETER/TAXI PHONE IF REQUIRED TBC ON SITE

⑰ BASKET SIGN TO BE INSTALLED FRONT OF STORE

TENDER DRAWING
This drawing has been prepared to assist the Contractor in preparing a Design and Build Tender and is not intended to be a final Construction drawing. All details shown are subject to design development.
For Structural details refer to the Structural & Civil Engineers detailed design drawings & specifications.
For M&E information, refer to the M&E Engineers and sub contractor's design drawings & specifications.
Do not scale from this drawing. Verify all dimensions and setting out on site. Notify any discrepancies to the architect. For health & safety information, refer to the Design Risk Assessments. This drawing is copyright and may not be reproduced in whole or part without written authority.



www.harrispartnership.com

Wakefield Manchester Milton Keynes Reading London Harrogate

Client
ALDI STORES LTD



Project Title
CO2 UPGRADE

580 ALTRINCHAM ROAD
BAGULEY
GREATER MANCHESTER, M23 9SR

Drawing Title
PROPOSED GA

Drawn	Checked	Scale	BA1	BIM Status	Date
AA	JM	1:100	S1		10/24
Drawing Status	Rev.	THP Project No			
PRELIMINARY	P01	21137			

Project No.	Originator	Volume	Level	Type	Role	Number
#54	THPM	XX	XX	DR	A	0302