

General Notes:

This drawing is the property of Fletcher-Rae (UK) Limited and copyright is reserved by them. The drawing is not to be copied, reproduced or re-distributed either in whole or in part without the prior written consent of Fletcher-Rae (UK) Limited.

The originator shall have no responsibility for any liability, loss, cost, damage or expense arising from or relating to any use of this document other than for its intended purpose on this project.


This drawing shall be read in conjunction with all other relevant drawings, specifications and associated documentation. Any discrepancies, errors or omissions are to be reported to the originator before proceeding with work.

All dimensions are to be checked on site by the contractor prior to proceeding with any work. This drawing shall not be scaled to ascertain any dimensions. Work to figured dimensions only.

DISCLAIMER
When this drawing is issued in CAD, it is an uncontrolled version issued for information only, to enable the recipient to prepare their own documents/ drawings for which they are solely responsible.

SOFTWARE INTEROPERABILITY
Fletcher-Rae (UK) Limited prepared this drawing using Autodesk®REVIT.


Fletcher-Rae (UK) Limited does not accept liability for any loss or degradation of any information held in the drawing resulting from the translation from the original file format to any other file format or from the recipients reading of it in any other programme.

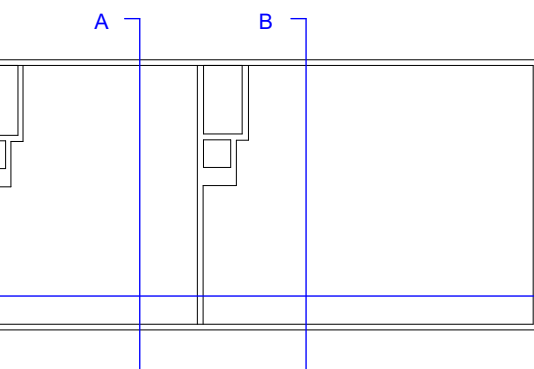

Section A - Proposed
1 : 100



Section B - Proposed
1 : 100

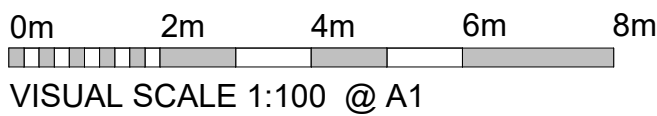

P04	Issue for Planning submission	SR	14.07.25	JC
P03	General amendments	AL	09.04.25	SR
P02	Planning issue for approval	AL	01.04.25	SR
P01	Preliminary issue for comments	JDC	21.02.25	SR
Rev	Revision Details	Drawn	Date	Chk'd

Project No. **24029**
Suitability **S2 SUITABLE FOR INFORMATION**
Status **Planning**

Client:

Views

Project:

**8 Minshull Street
Manchester**

Sheet Name: Proposed Sections A & B		
Drawing No. 24029-HFR-V1-ZZ-DR-A-9075	Rev. P04	
Drawn By JDC	Scale 1 : 100 @ A1	
Created 17.02.25		

HORIZON
fletcher | rae

Level 12, Tower 12, 18-22 Bridge Street, Manchester, M3 3BZ

t +44 (0) 161 242 1140
w www.fletcher-rae.com
e info@fletcher-rae.com