



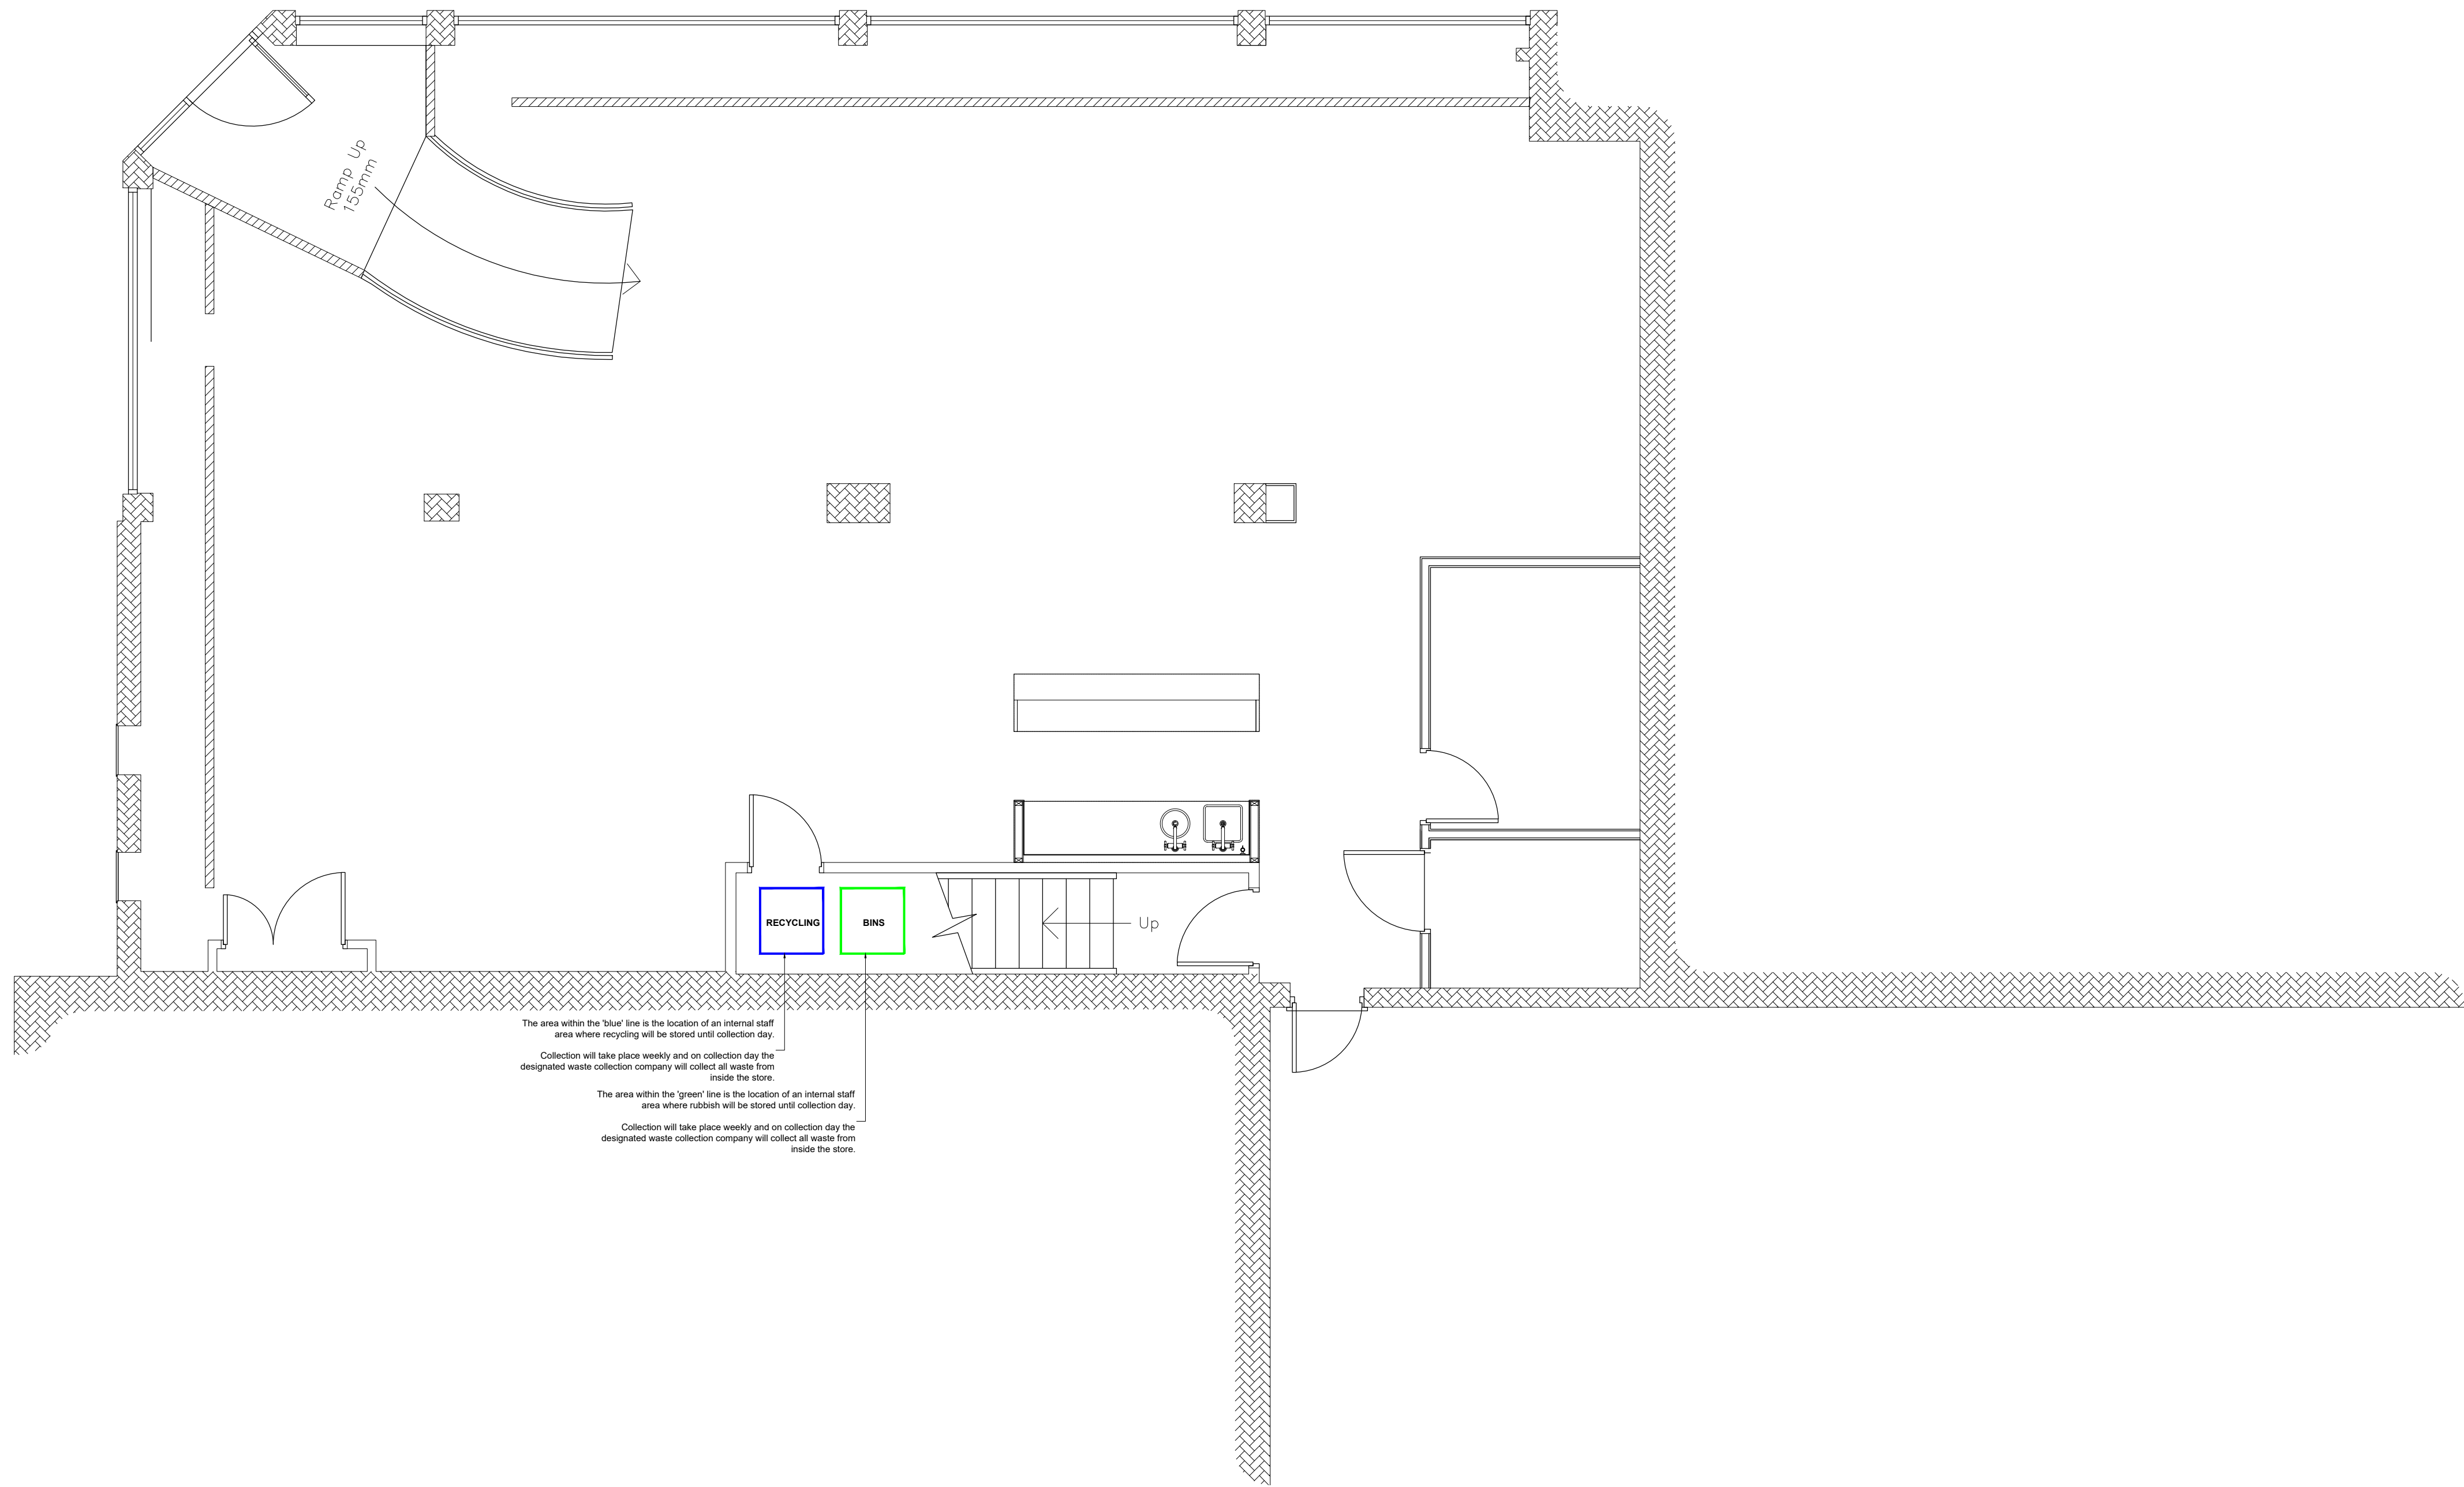

TOTAL GROUND FLOOR AREA PROPOSED USE: AGC	
179.2m ²	1928.9ft ²

PROPOSED GROUND FLOOR

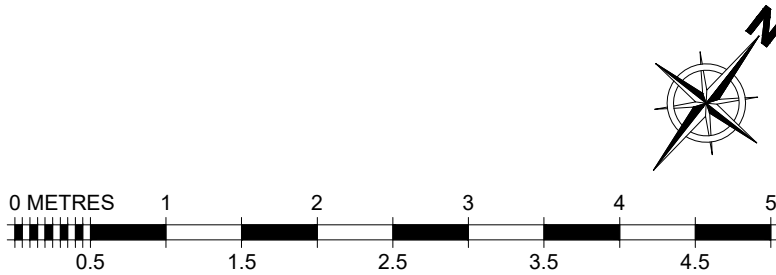

REVISIONS
REV 00:

PLANNING

FIT OUT TYPE
PLANNING

PROJECT
MERKUR SLOTS
537 STOCKPORT ROAD
LONGSIGHT
MANCHESTER
M12 4NE

DESCRIPTION
PROPOSED WASTE MANAGEMENT PLAN

DRAWN BY	SCALE	DATE
MG	1:50	18/06/25
DRAWING No.	REVISION	
899-PL-110	01	



COPYRIGHT IS RESERVED BY MERKUR CASINO UK AND IS ISSUED ON THE CONDITION THAT IT IS NOT COPIED OR DISCLOSED BY OR TO ANY UNAUTHORISED PERSONS WITHOUT PRIOR CONSENT FROM MERKUR CASINO UK.
THIS DRAWING SHOULD NOT BE SCALED. THE CONTRACTOR SHOULD CHECK ALL DIMENSIONS ON SITE. ANY ERROR OR OMISSION SHOULD BE REPORTED TO MERKUR CASINO UK.